


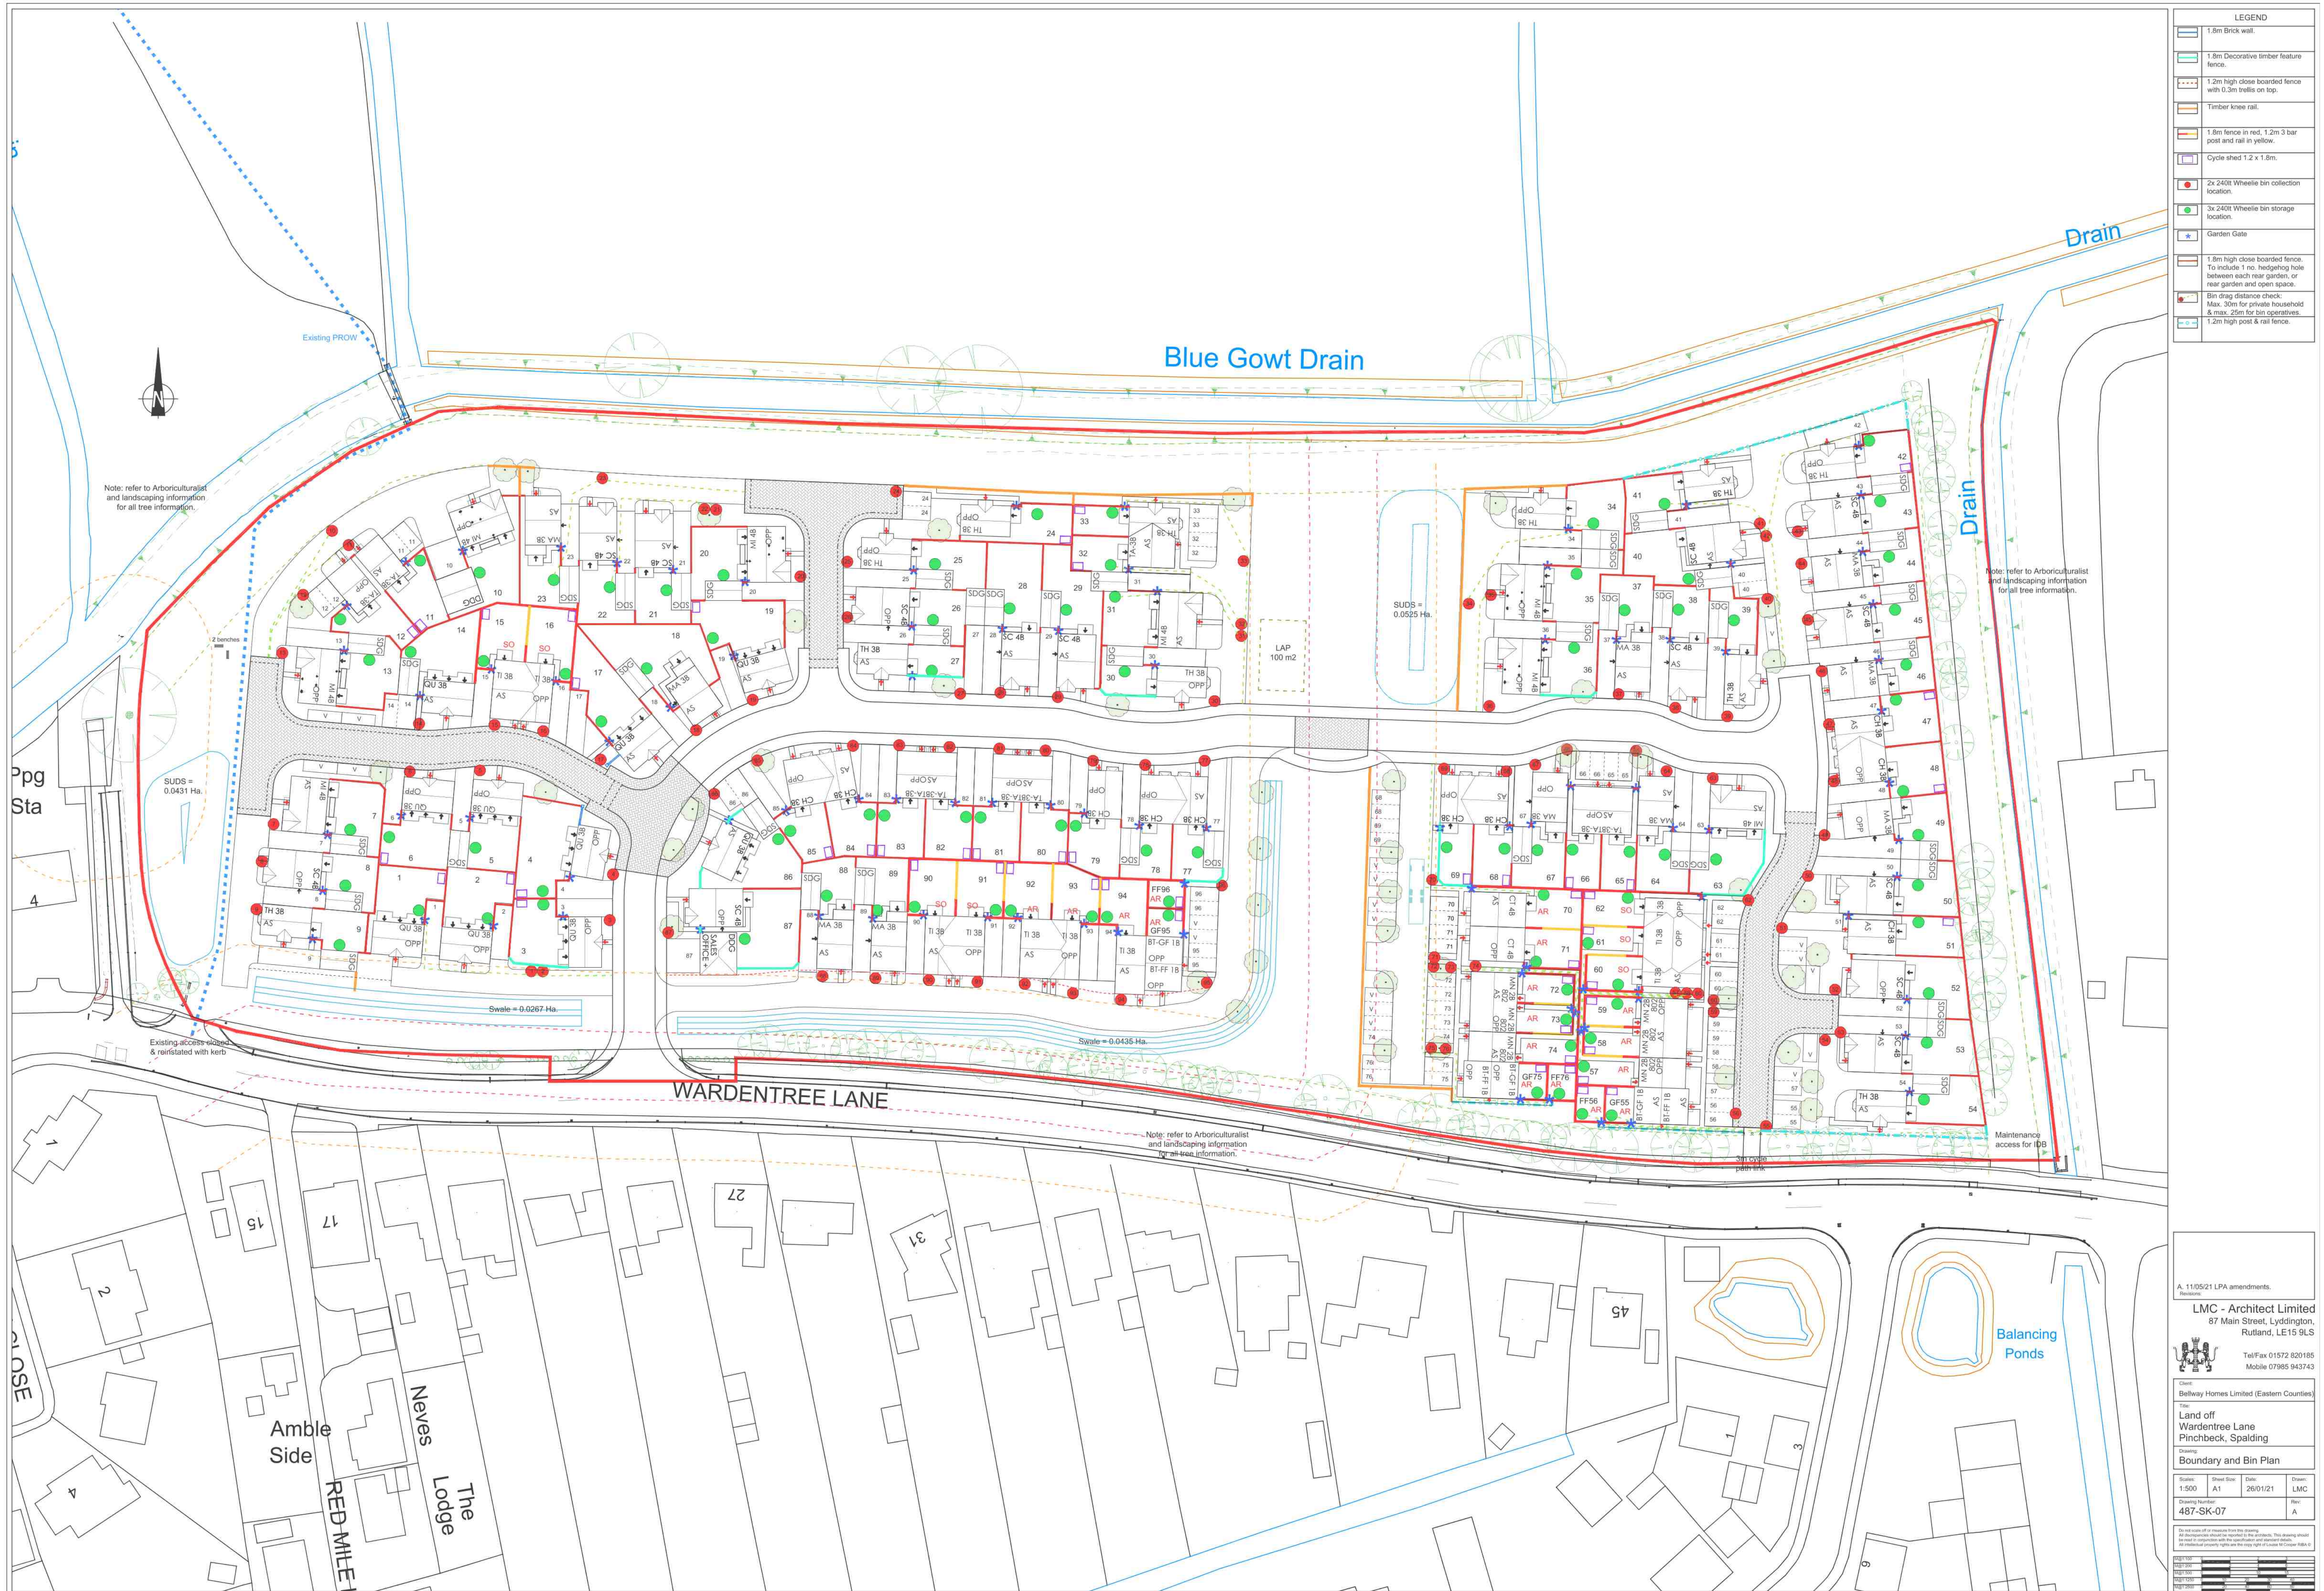

LEGEND

- 1.8m Brick wall.
- 1.8m Decorative timber feature fence.
- 1.2m high close boarded fence with 0.3m trellis on top.
- Timber knee rail.
- 1.8m fence in red, 1.2m 3 bar post and rail in yellow.
- Cycle shed 1.2 x 1.8m.
- 2x 240lt Wheelie bin collection location.
- 3x 240lt Wheelie bin storage location.
- Garden Gate.
- 1.8m high close boarded fence. To include 1 no. hedging hole between each rear garden, or rear garden and open space.
- Bin drag distance check: Max. 30m for private household & max. 25m for bin operatives.
- 1.2m high post & rail fence.

Notes:

- Note: refer to Arboricultural and landscaping information for all tree information.
- Note: refer to Arboricultural and landscaping information for all tree information.
- Note: refer to Arboricultural and landscaping information for all tree information.

Site Information:

- A. 11/05/21 LPA amendments.
- LMC - Architect Limited
87 Main Street, Lyddington,
Rutland, LE15 8LS
Tel/Fax 01572 820185
Mobile 07985 943743
- Client: Bellway Homes Limited (Eastern Counties)
- Title: Land off Wardentree Lane Pinchbeck, Spalding
- Drawing: Boundary and Bin Plan
- Scales: 1:500 Sheet Size: A1 Date: 26/01/21 Drawn: LMC
- Drawing Number: 487-SK-07 Rev: A

Do not scale off or measure from this drawing.
All dimensions should be verified on the ground. This drawing should be used in conjunction with the specification and relevant details.
All intellectual property rights are the property of LMC Group Ltd.

Page 100
Page 101
Page 102
Page 103
Page 104