


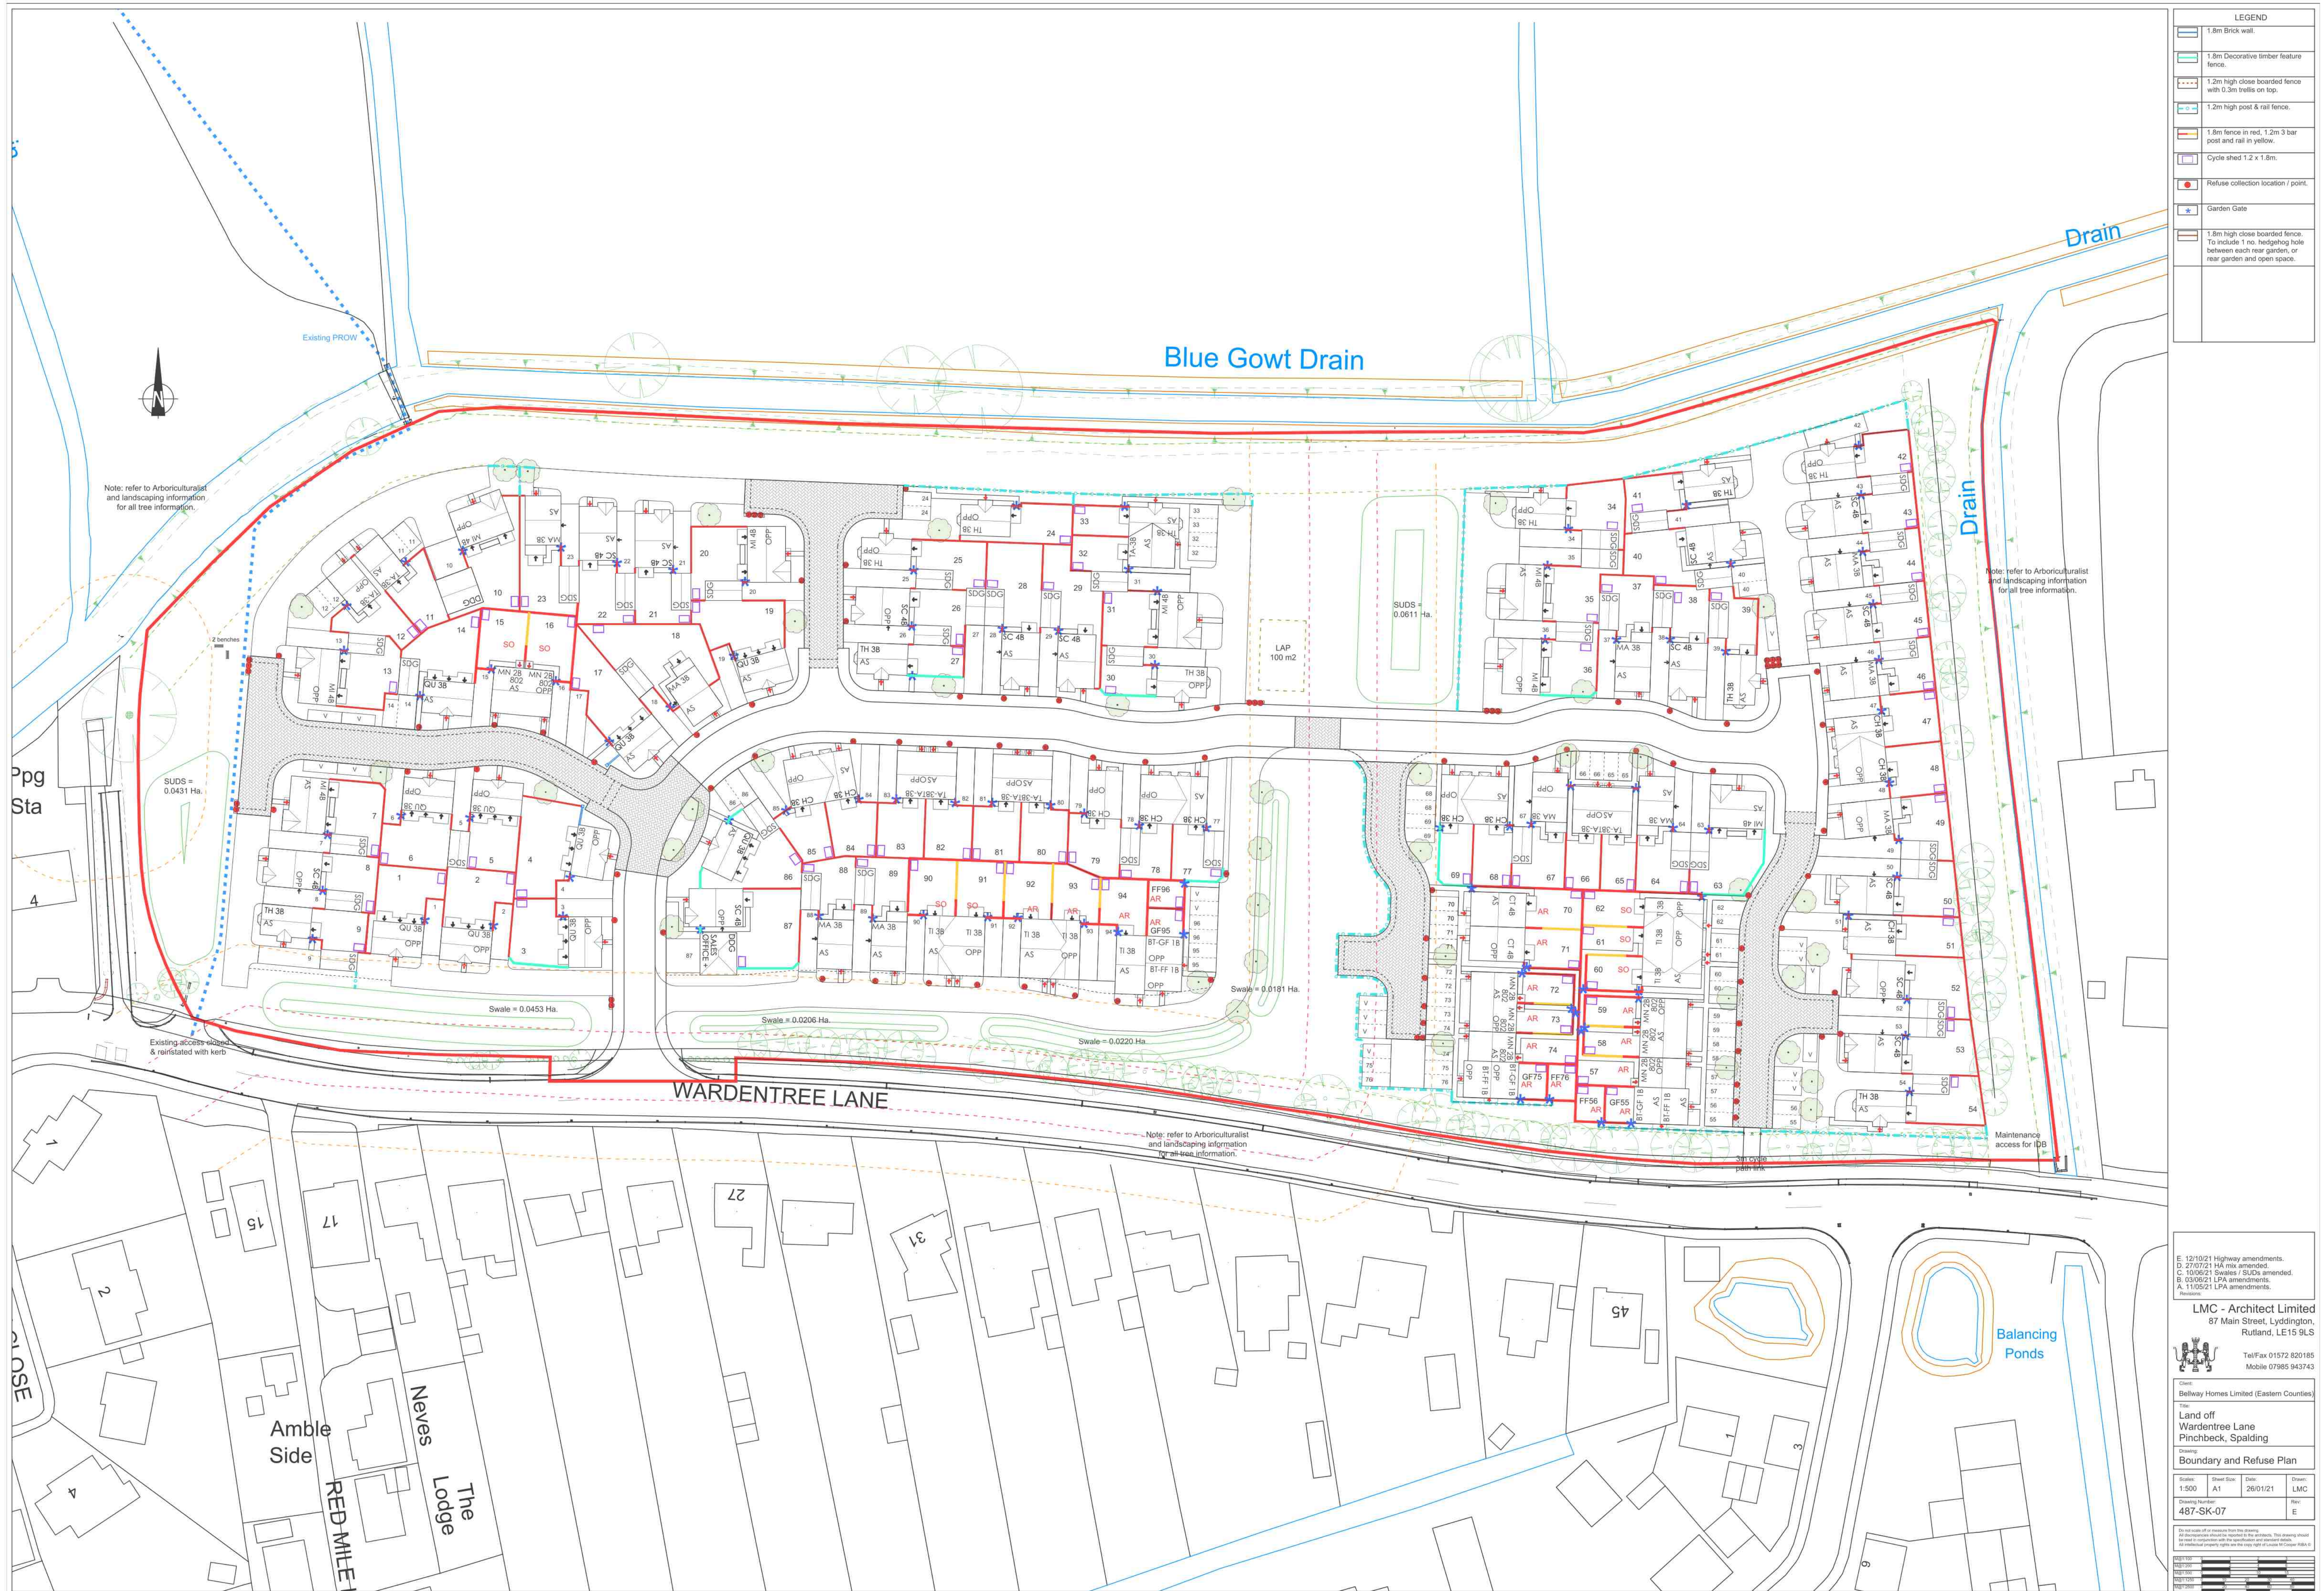

LEGEND	
	1.8m Brick wall.
	1.8m Decorative timber feature fence.
	1.2m high close boarded fence with 0.3m trellis on top.
	1.2m high post & rail fence.
	1.8m fence in red, 1.2m 3 bar post and rail in yellow.
	Cycle shed 1.2 x 1.8m.
	Refuse collection location / point.
	Garden Gate
	1.8m high close boarded fence. To include 1 no. hedgehog hole between each rear garden, or rear garden and open space.

E 12/10/21 Highway amendments.
D 27/07/21 HA mix amended.
C 10/06/21 Swales / SUDS amended.
B 03/06/21 LPA amendments.
A 11/05/21 LPA amendments.
Revised.

LMC - Architect Limited
87 Main Street, Lyddington,
Rutland, LE15 9LS
Tel/Fax 01572 820185
Mobile 07985 943743

Client:
Bellway Homes Limited (Eastern Counties)

Title:
**Land off
Wardentree Lane
Pinchbeck, Spalding**

Drawing:
Boundary and Refuse Plan

Scales:	Sheet Size:	Date:	Drawn:
1:500	A1	26/01/21	LMC

Drawing Number:	Rev:
487-SK-07	E

Do not scale off or measure from this drawing.
All dimensions should be verified by the contractor. This drawing should
be used in conjunction with the specification and relevant details.
All intellectual property rights are the sole right of LMC or its Client. LMC & its Client accept no liability for any errors or omissions.

Page 10 of 10