


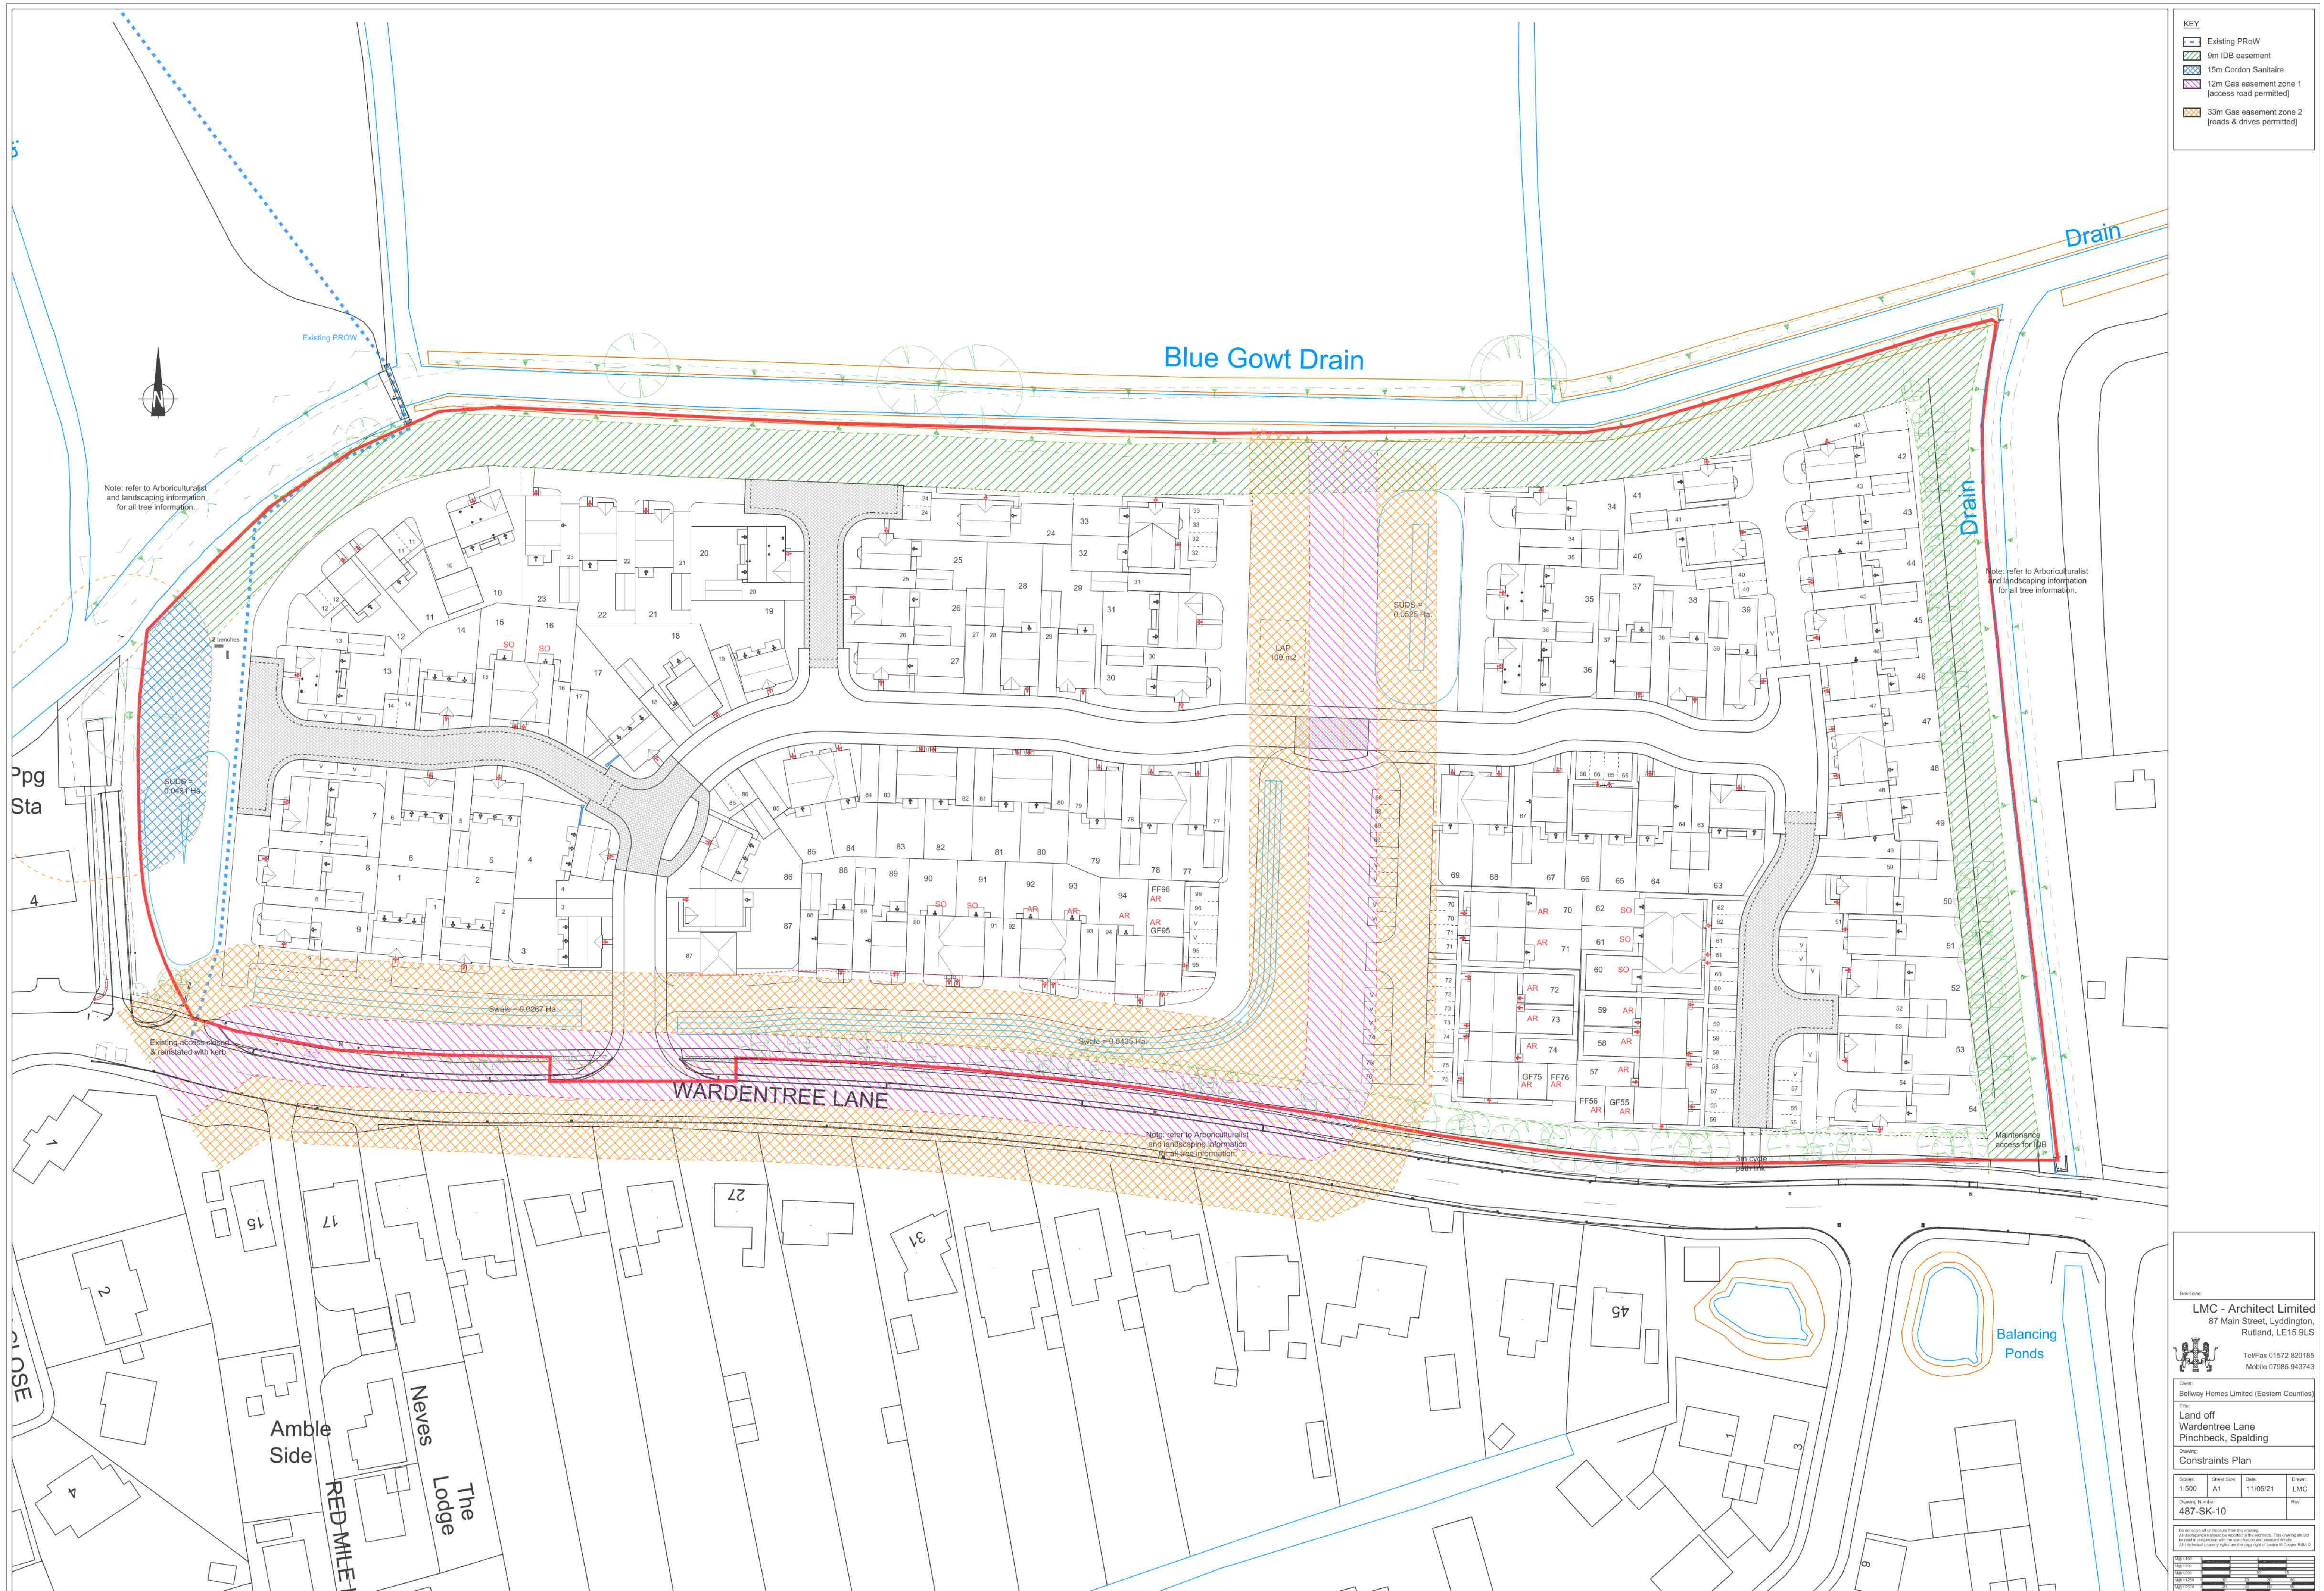

KEY

- Existing PRoW
- 9m IDB easement
- 15m Cordon Sanitaire
- 12m Gas easement zone 1 (access road permitted)
- 33m Gas easement zone 2 (roads & drives permitted)

Revisions:

LMC - Architect Limited
87 Main Street, Lyddington,
Rutland, LE15 8LS

Tel/Fax 01572 820185
Mobile 07985 943743

Client:
Bellway Homes Limited (Eastern Counties)

Title:
**Land off
Wardentree Lane
Pinchbeck, Spalding**

Drawing:
Constraints Plan

Scales:
1:500

Sheet Size:
A1

Date:
11/05/21

Drawn:
LMC

Revised:

Drawing Number:
487-SK-10

Do not scale off or measure from this drawing.
All dimensions should be verified on the ground. This drawing should be used in conjunction with the specification and relevant details.
All intellectual property rights are the property of LMC Group Ltd.

Page 100
Page 101
Page 102
Page 103
Page 104