


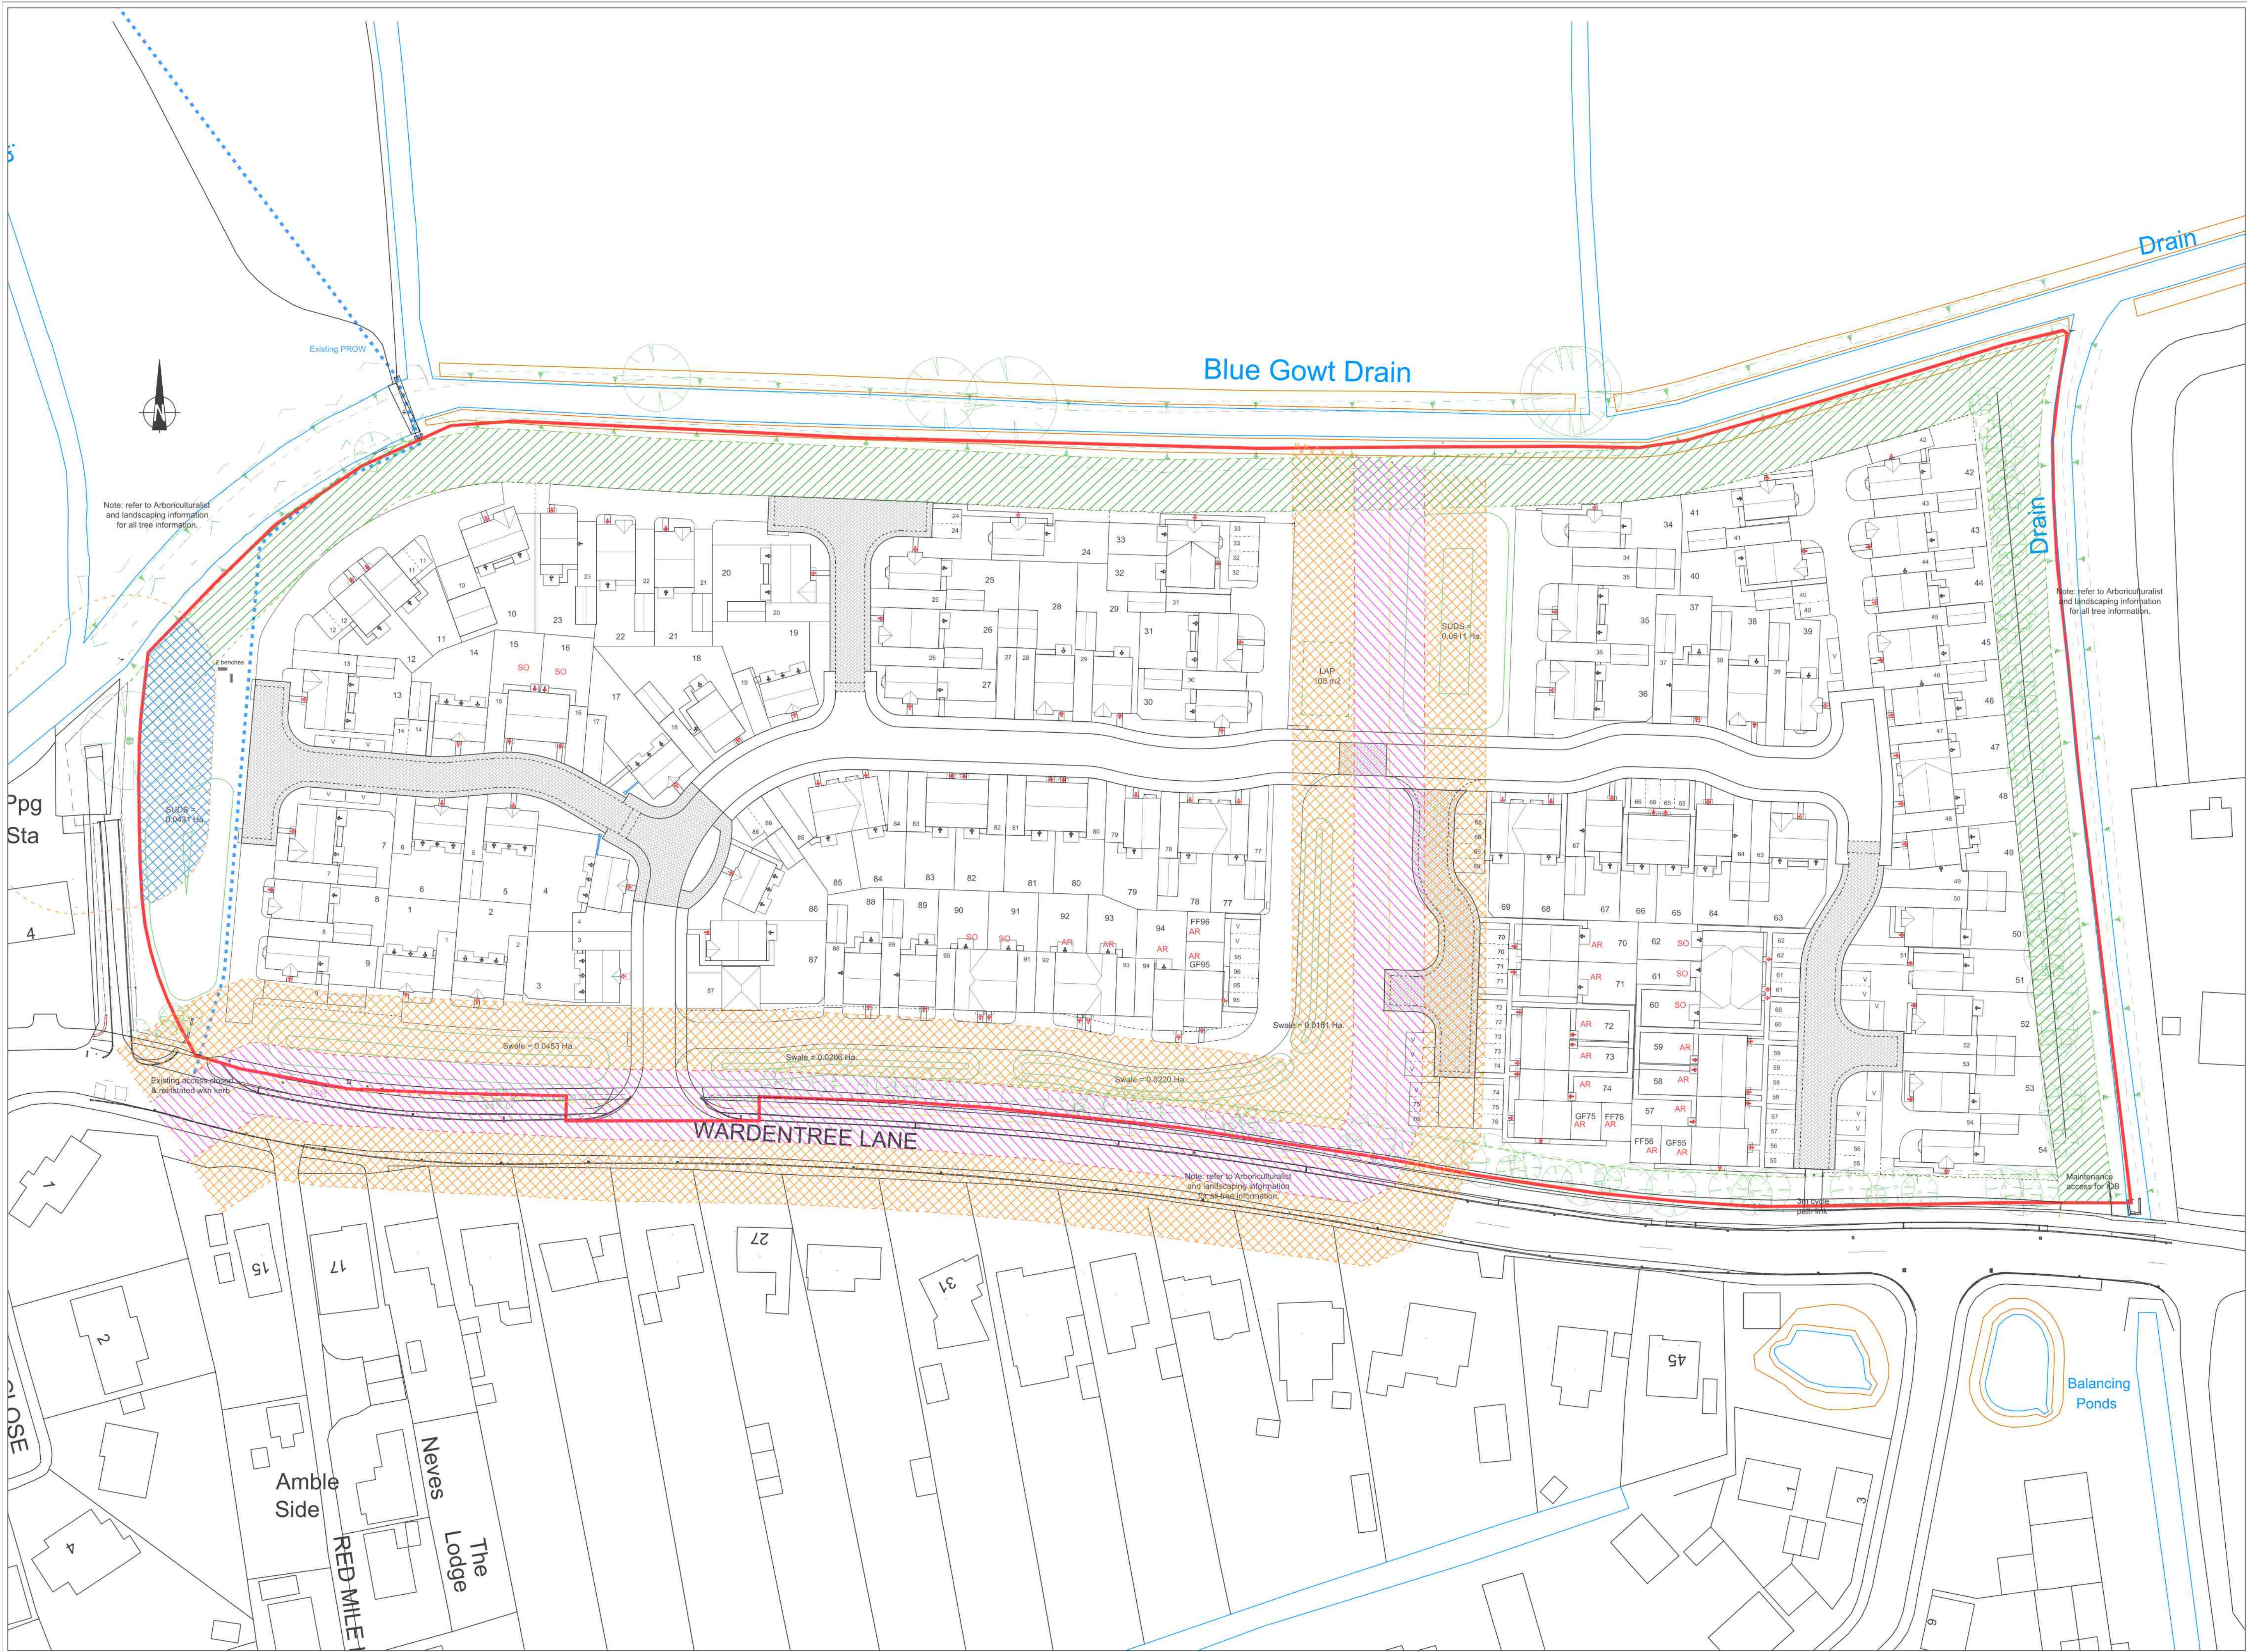

KEY

- Existing PRoW
- 9m IDB easement
- 15m Cordon Sanitaire
- 12m Gas easement zone 1 (access road permitted)
- 33m Gas easement zone 2 (roads & drives permitted)

Note: refer to Arboriculturalist and landscaping information for all tree information.

Note: refer to Arboriculturalist and landscaping information for all tree information.

Note: refer to Arboriculturalist and landscaping information for all tree information.

D. 14/09/21 Highway amendments.
C. 27/07/21 HA mix amended.
B. 10/08/21 Swales / SUDs amended.
A. 03/06/21 LPA amendments.
Revised:

LMC - Architect Limited
87 Main Street, Lyddington,
Rutland, LE15 9LS
Tel/Fax 01572 820185
Mobile 07985 943743

Client:
Bellway Homes Limited (Eastern Counties)
Title:
**Land off
Wardentree Lane
Pinchbeck, Spalding**
Drawing:
Constraints Plan

Scales: 1:500	Sheet Size: A1	Date: 11/05/21	Drawn: LMC
Drawing Number: 487-SK-10			Rev: D

Do not scale off or measure from this drawing.
All dimensions should be verified by the contractor. This drawing should
be used in conjunction with the specifications and relevant details.
All intellectual property rights are the sole right of LMC or LMC Group Ltd & Co.

Page 100	Page 101	Page 102	Page 103	Page 104	Page 105	Page 106	Page 107	Page 108	Page 109	Page 110	Page 111	Page 112	Page 113	Page 114	Page 115	Page 116	Page 117	Page 118	Page 119	Page 120
----------	----------	