


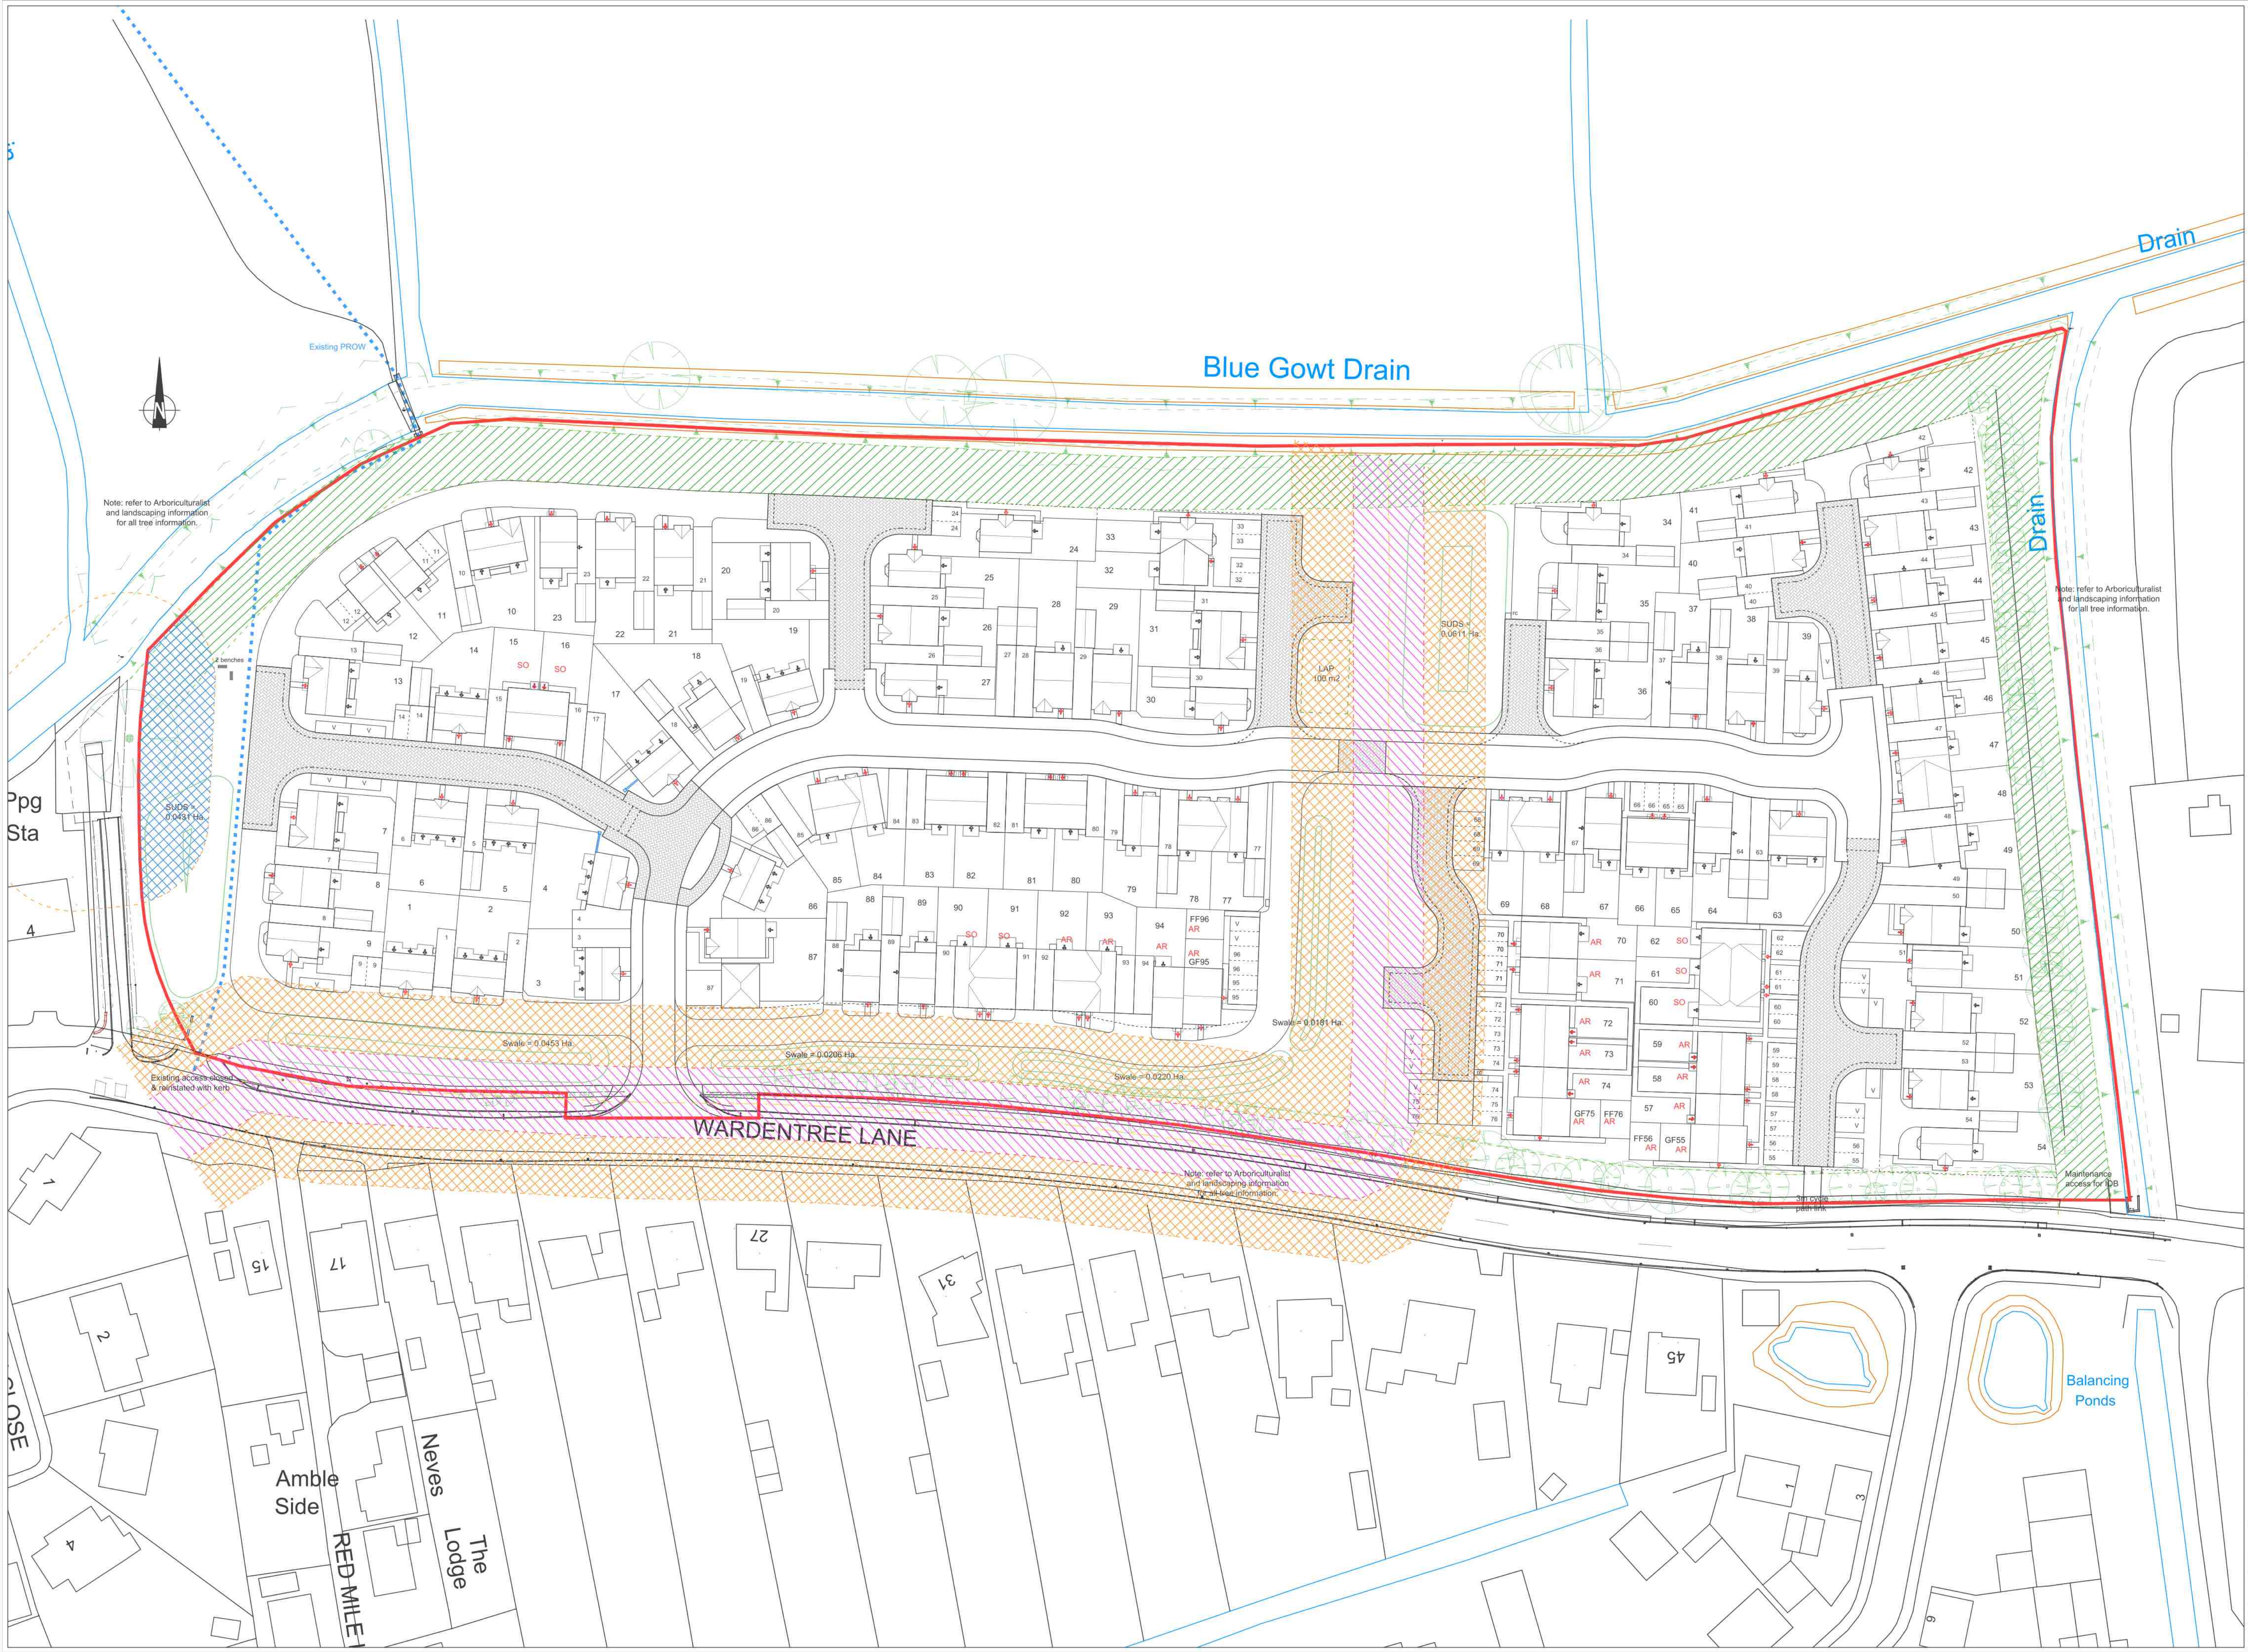

KEY

- Existing PRoW
- 9m IDB easement
- 15m Cordon Sanitaire
- 12m Gas easement zone 1 [access road permitted]
- 33m Gas easement zone 2 [roads & drives permitted]

E 01/12/21 Highway amendments.
D 14/08/21 Highway amendments.
C 27/07/21 HA mix amended.
B 10/06/21 Swales / SUDs amended.
A 03/06/21 LPA amendments.
Revised.

LMC - Architect Limited
87 Main Street, Lyddington,
Rutland, LE15 9LS
Tel/Fax 01572 820185
Mobile 07985 943743

Client:
Bellway Homes Limited (Eastern Counties)

Title:
Land off
Wardentree Lane
Pinchbeck, Spalding

Drawing:
Constraints Plan

Scales:	Sheet Size:	Date:	Drawn:
1:500	A1	11/05/21	LMC

Drawing Number:	Rev:
487-SK-10	E

Do not scale off or measure from this drawing.
All dimensions should be reported to the architect. This drawing should
be used in conjunction with the specification and relevant details.
All individual property rights are the sole right of owner MFC Group Ltd.