


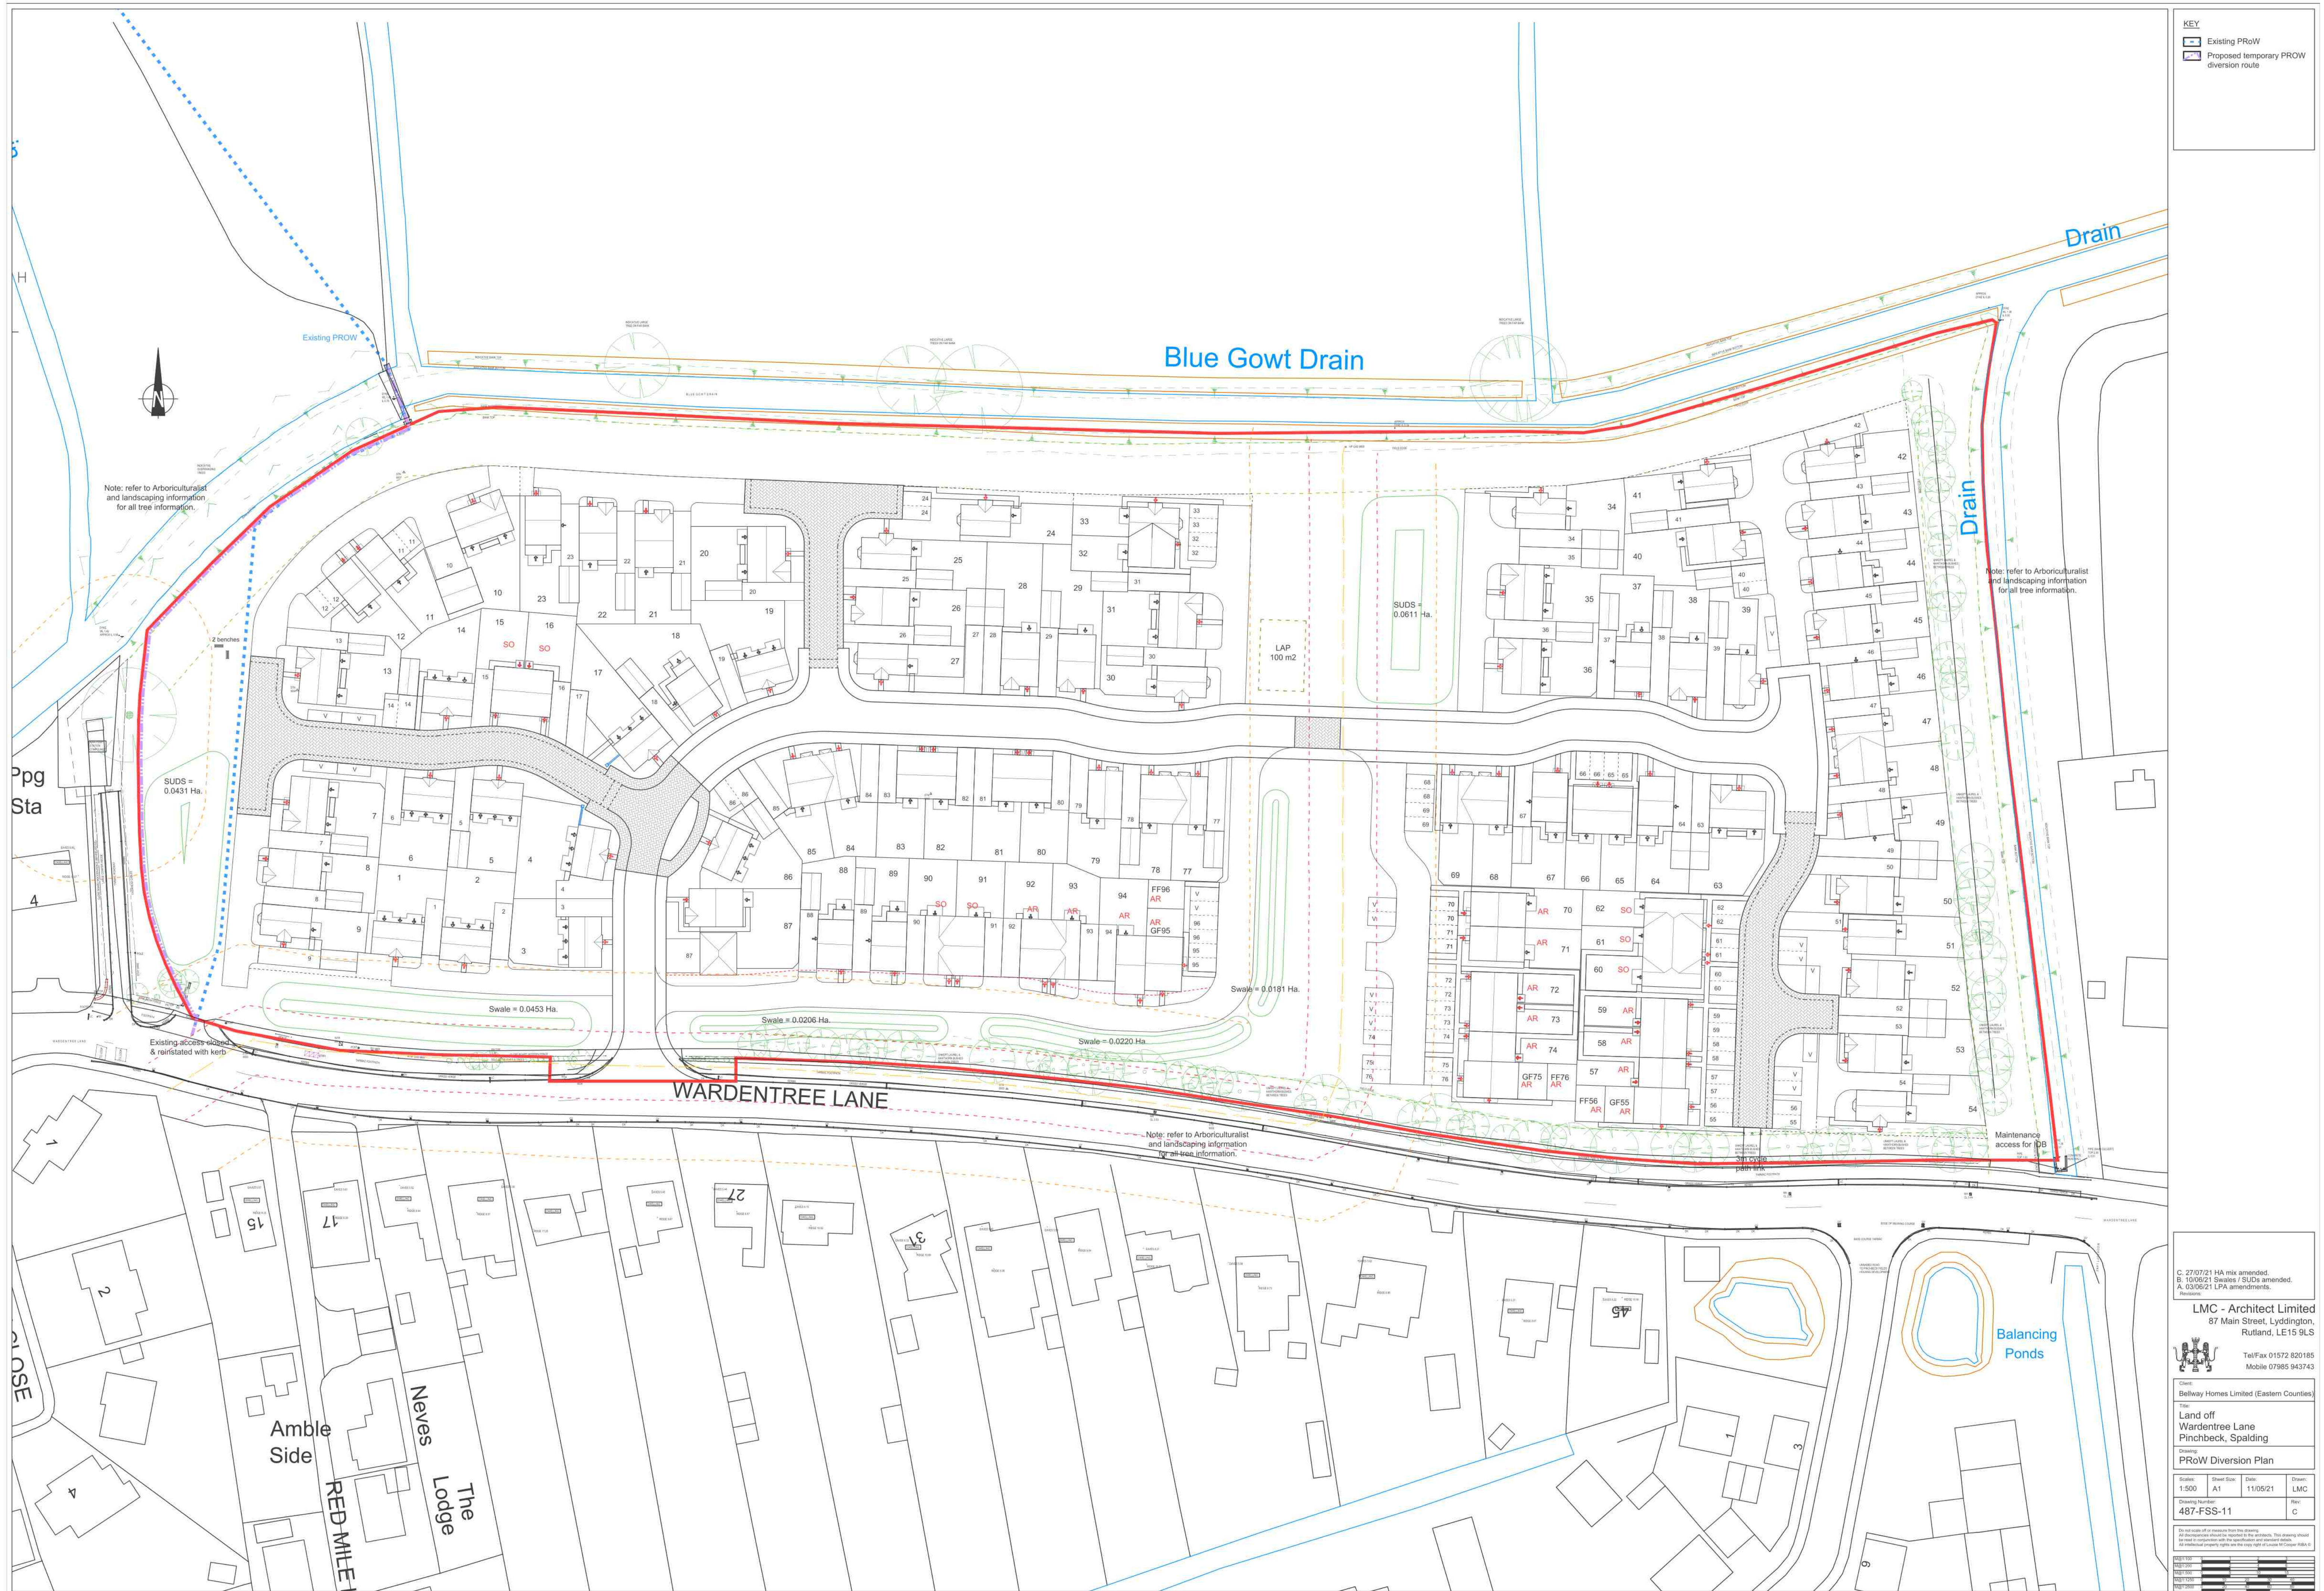

KEY

- Existing ProW
- Proposed temporary ProW diversion route

C. 27/07/21 HA mix amended.
B. 10/08/21 Swales / SUDs amended.
A. 03/06/21 LPA amendments.
Revised:

LMC - Architect Limited
87 Main Street, Lyddington,
Rutland, LE15 9LS

Client:
Bellway Homes Limited (Eastern Counties)

Title:
Land off
Wardentree Lane
Pinchbeck, Spalding

Drawing:
ProW Diversion Plan

Scales:	Sheet Size:	Date:	Drawn:
1:500	A1	11/05/21	LMC

Drawing Number:	Rev:
487-FSS-11	C

Do not scale off or measure from this drawing.
All dimensions should be verified by the contractor. This drawing should
be used in conjunction with the specification and relevant details.
All individual property rights are the sole right of owner. All Crown Rights.

