


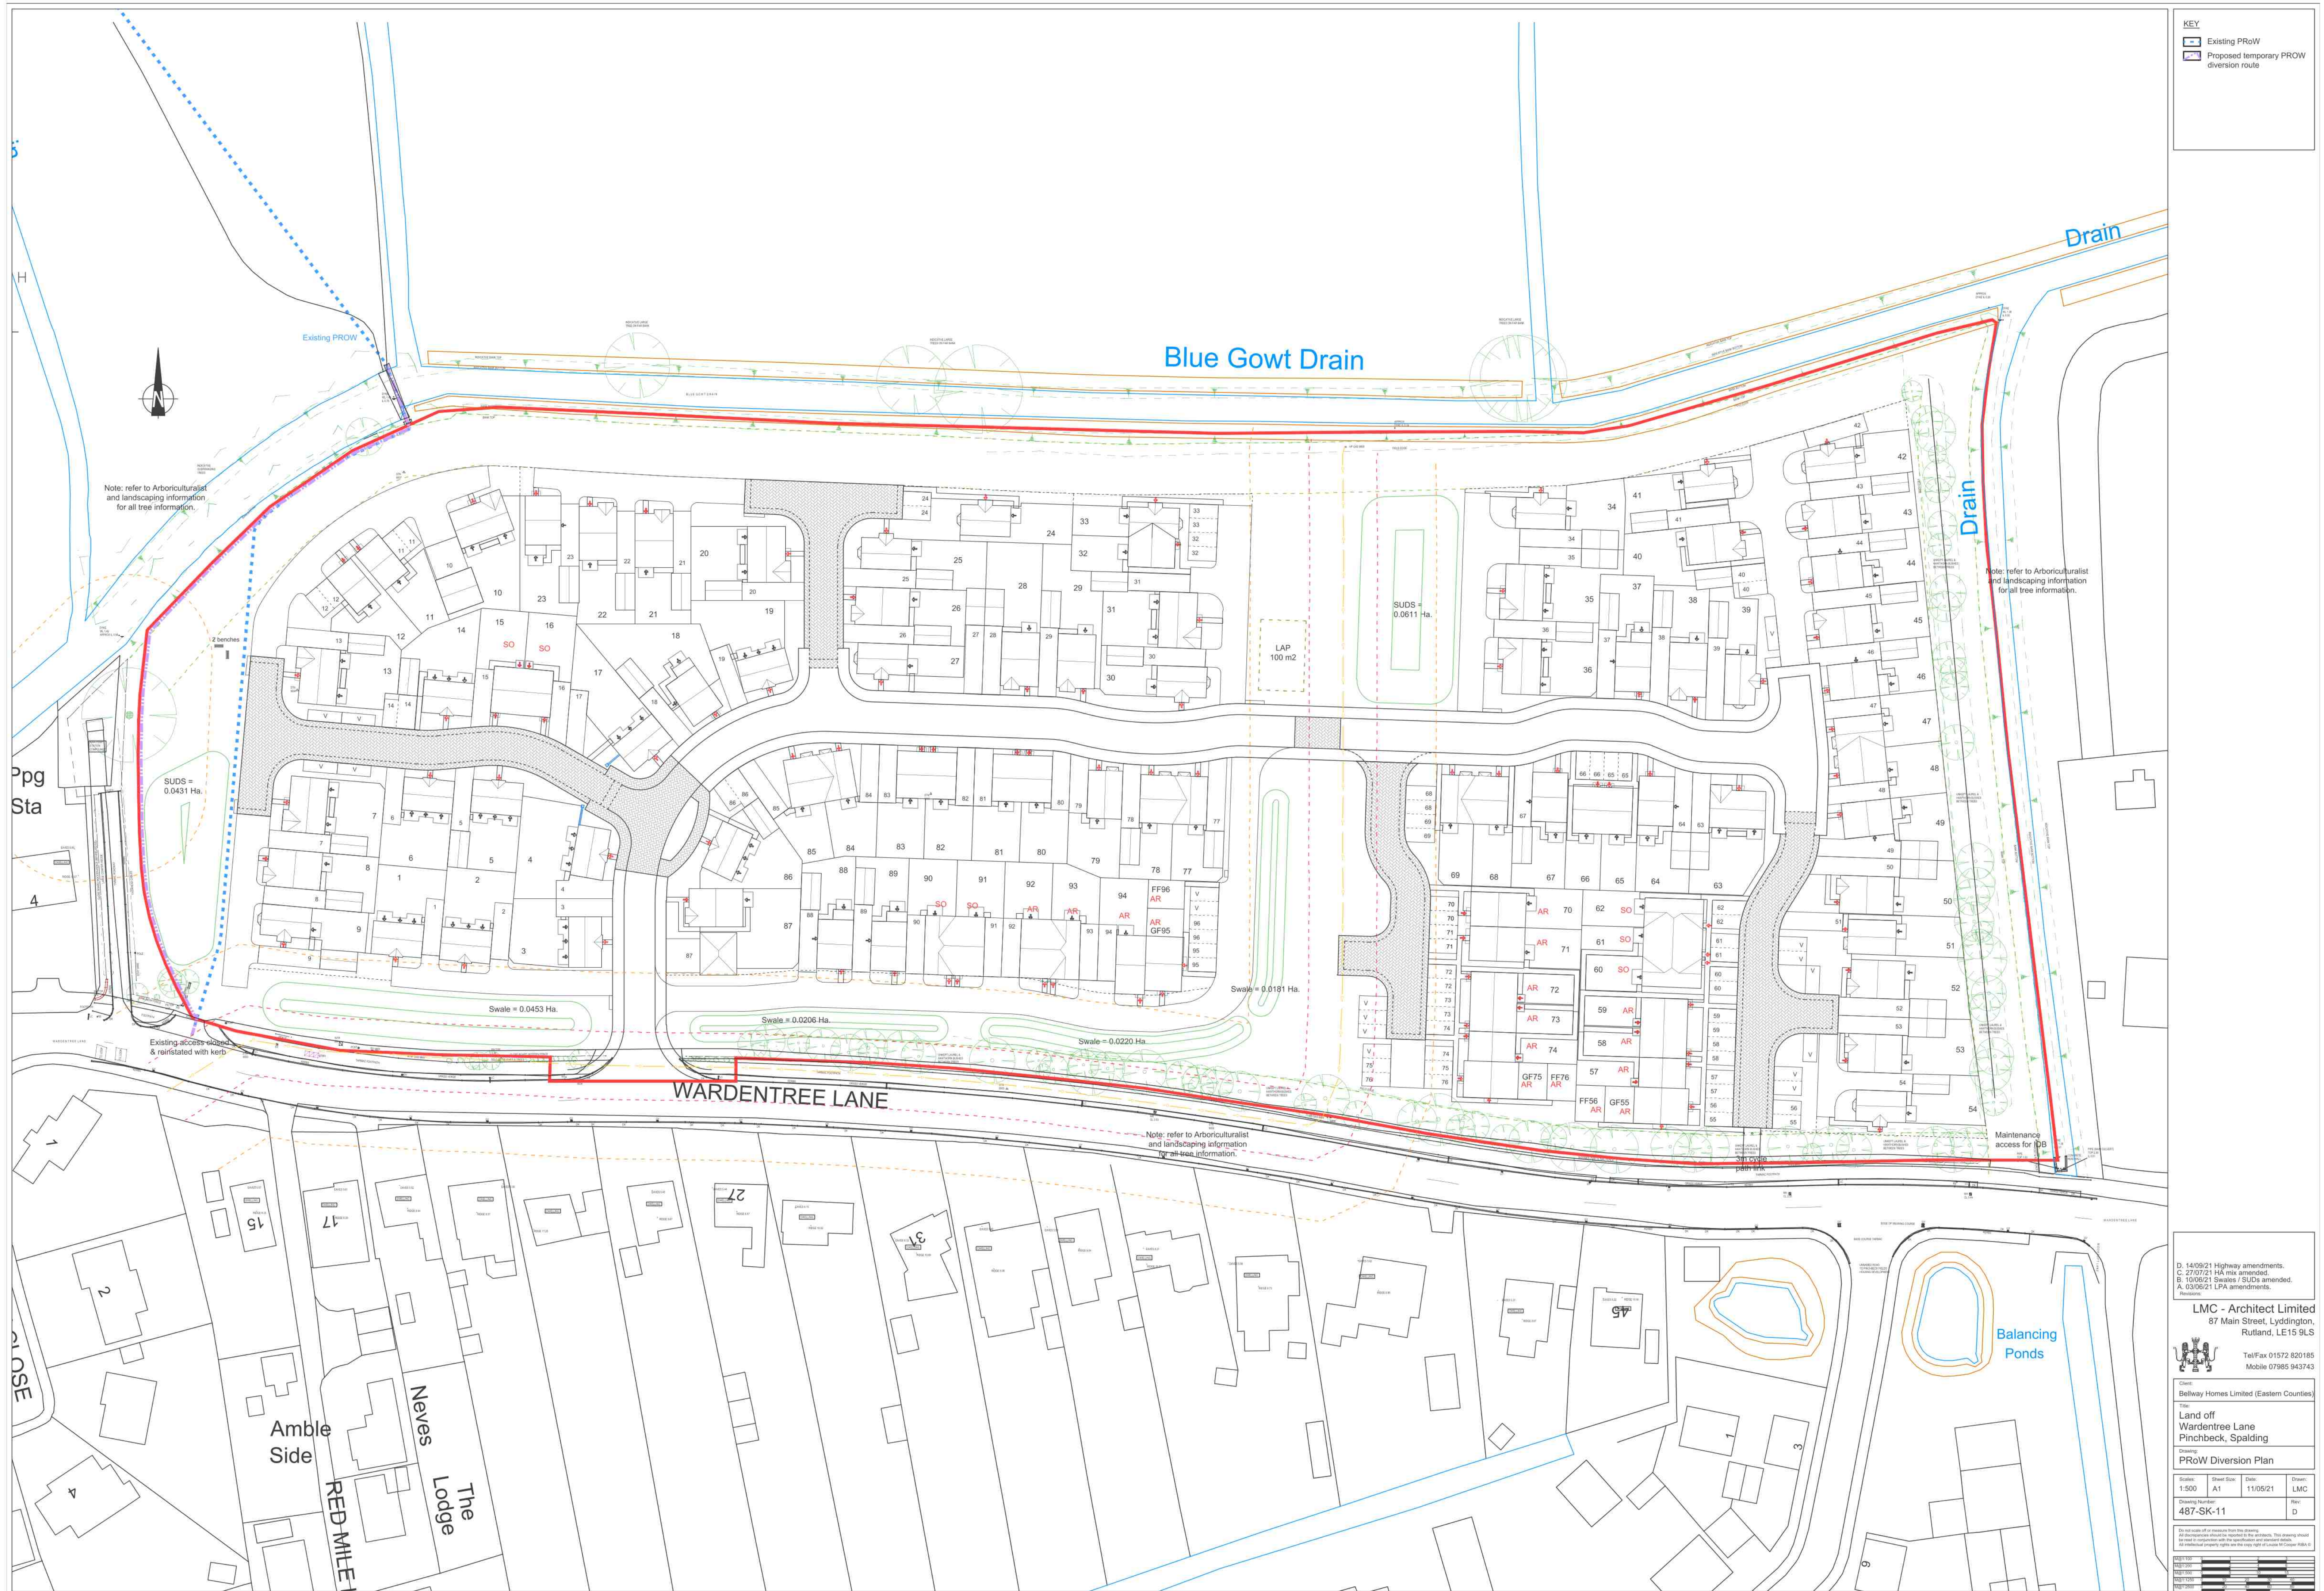

KEY

- Existing PROW
- Proposed temporary PROW diversion route

D. 14/09/21 Highway amendments.
C. 27/07/21 HA mix amended.
B. 10/08/21 Swales / SUDs amended.
A. 03/06/21 LPA amendments.
Revised.

LMC - Architect Limited
87 Main Street, Lyddington,
Rutland, LE15 9LS
Tel/Fax 01572 820185
Mobile 07985 943743

Client:
Bellway Homes Limited (Eastern Counties)

Title:
Land off
Wardentree Lane
Pinchbeck, Spalding

Drawing:
PROW Diversion Plan

Scales	Sheet Size	Date	Drawn
1:500	A1	11/05/21	LMC

Drawing Number	Rev
487-SK-11	D

Do not scale off or measure from this drawing.
All dimensions should be referred to the products. This drawing should
be used in conjunction with the specifications and product details.
All intellectual property rights are the sole right of LMC or Crown Mills & Co.

Page 100
Page 101
Page 102
Page 103
Page 104