


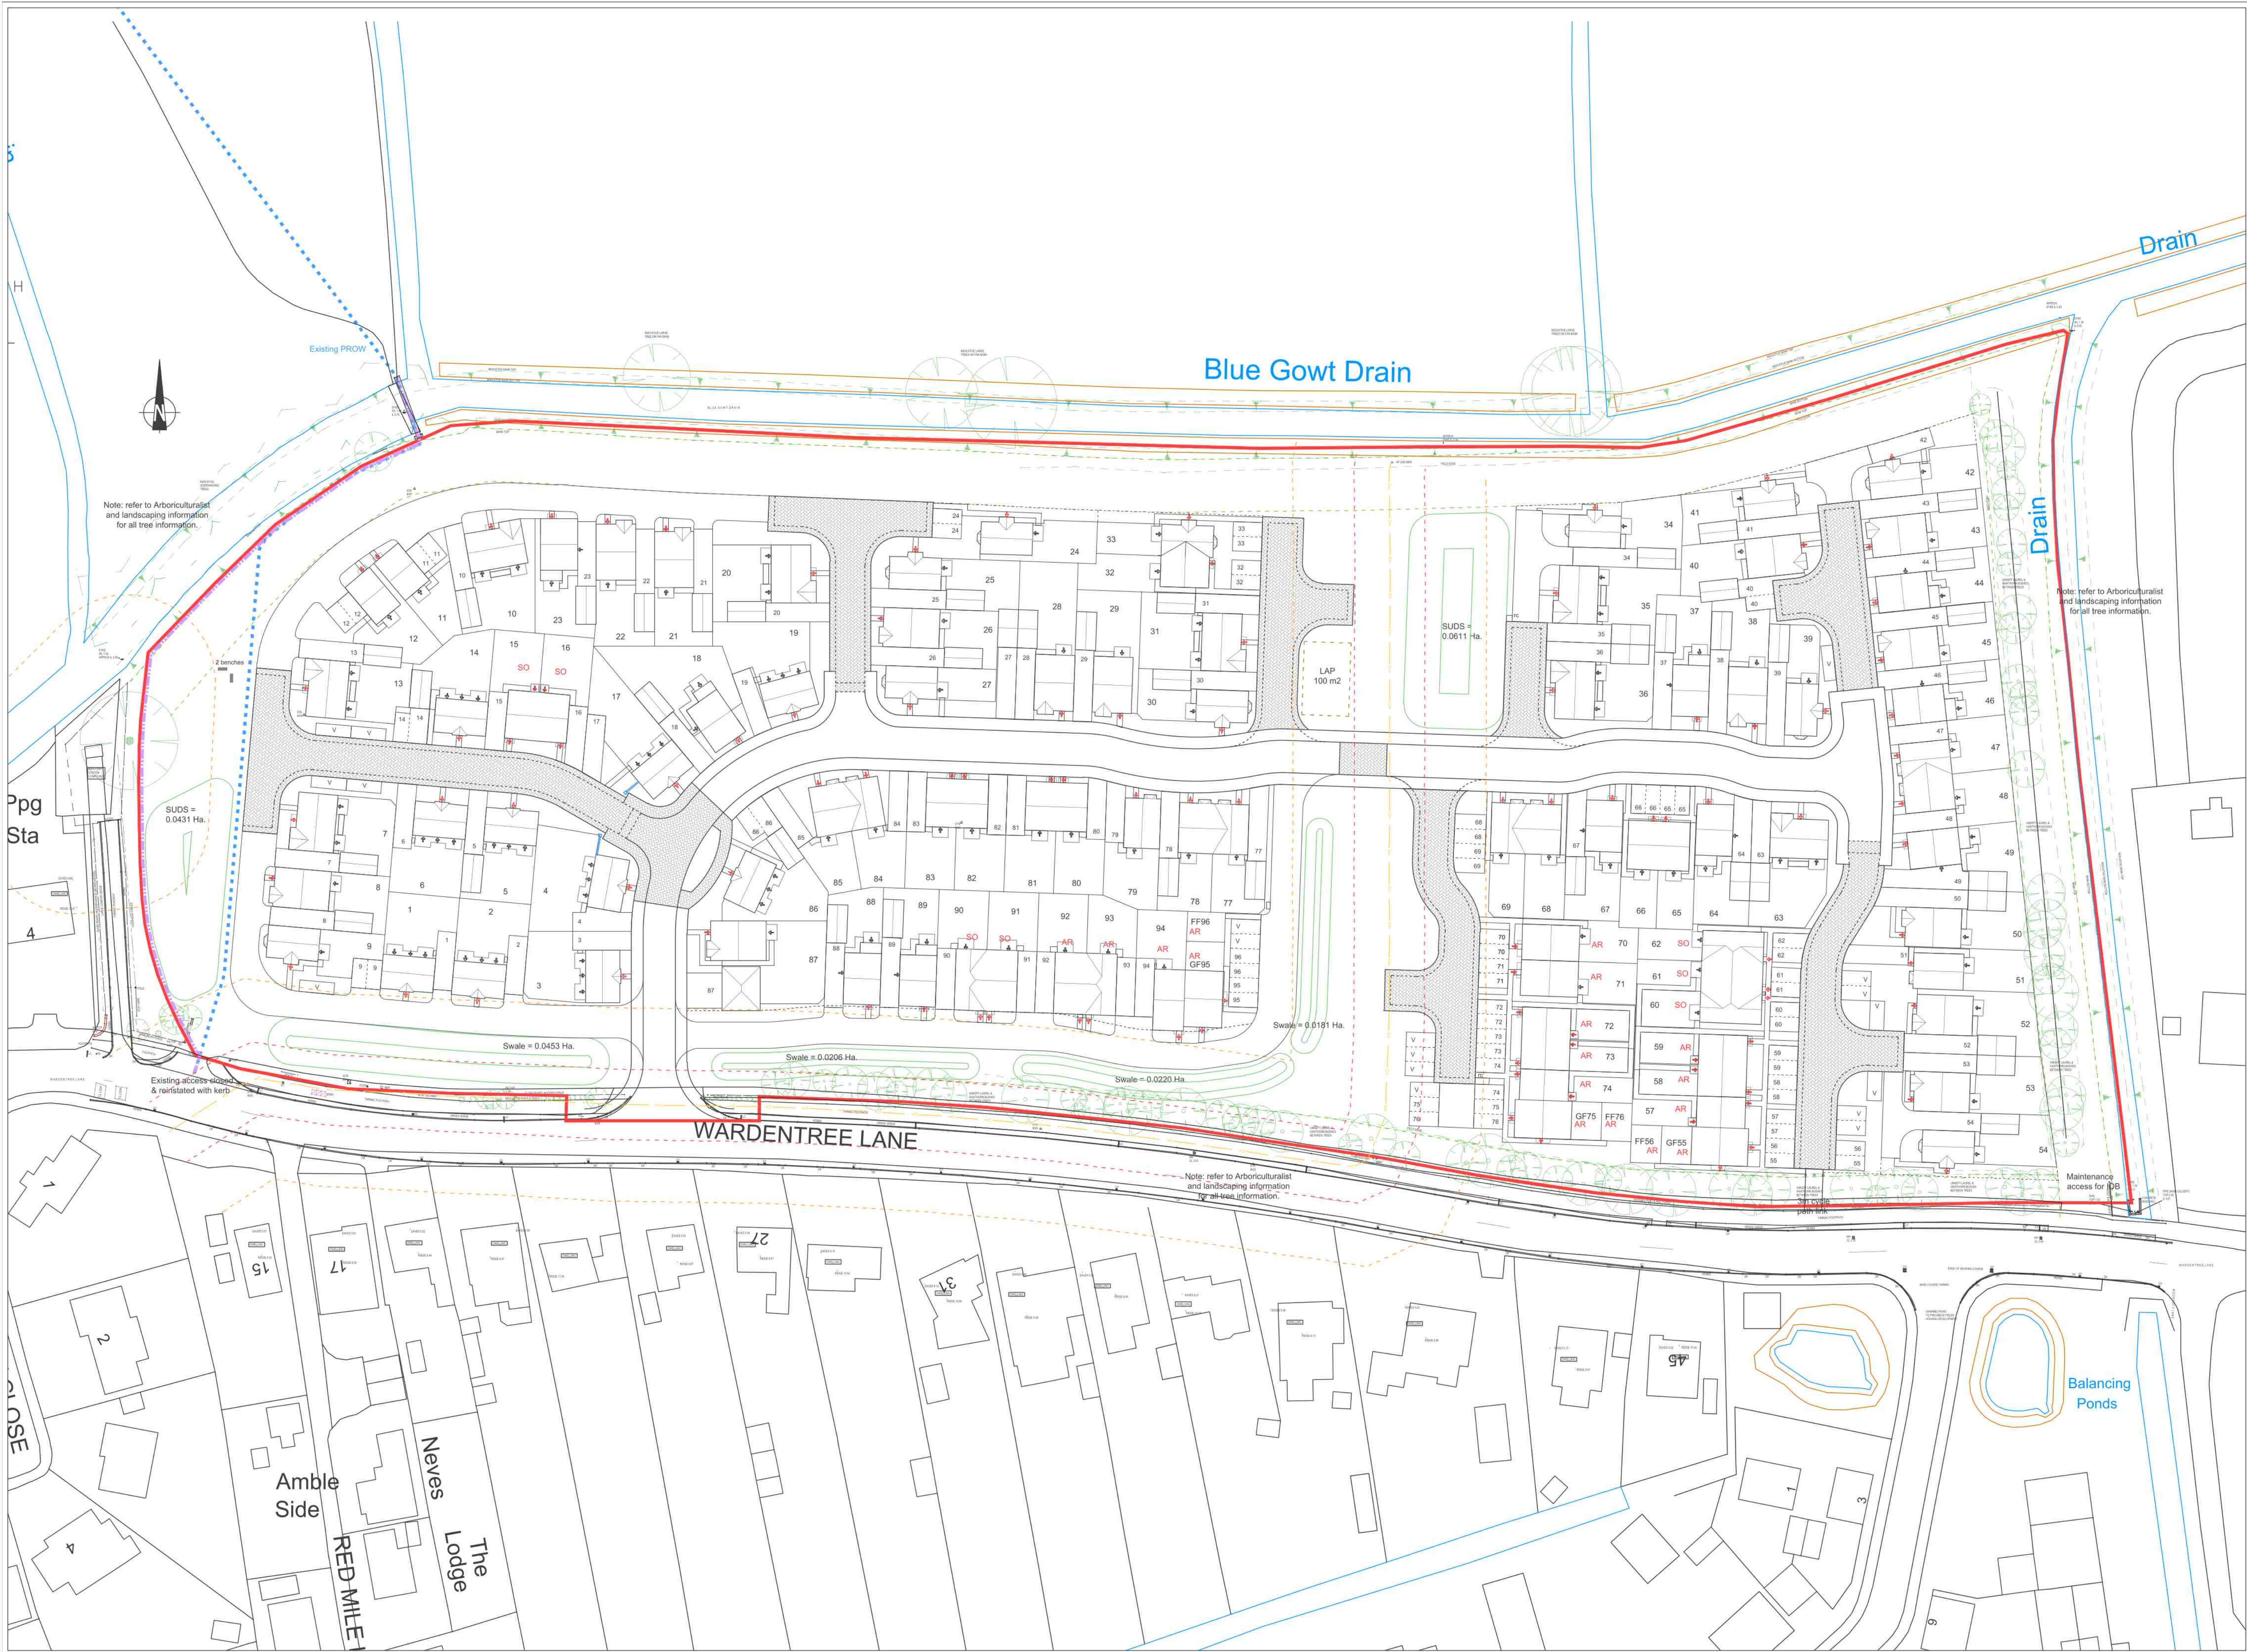

KEY

- Existing ProW
- Proposed temporary ProW diversion route

E 01/12/21 Highway amendments.
D 14/08/21 Highway amendments.
C 27/07/21 HA mix amended.
B 10/08/21 Swales / SUDs amended.
A 03/06/21 LPA amendments.

LMC - Architect Limited
87 Main Street, Lyddington,
Rutland, LE15 9LS

Tel/Fax 01572 820185
Mobile 07985 943743

Client:
Bellway Homes Limited (Eastern Counties)

Title:
Land off
Wardentree Lane
Pinchbeck, Spalding

Drawing:
ProW Diversion Plan

Scales	Sheet Size	Date	Drawn
1:500	A1	11/05/21	LMC

Drawing Number	Rev
487-SK-11	E

Do not scale off or measure from this drawing.
All dimensions should be reported to the architect. This drawing should be used in conjunction with the specification and relevant details.
All individual property rights are the sole right of owner of the land shown on this drawing.

487-SK-11