




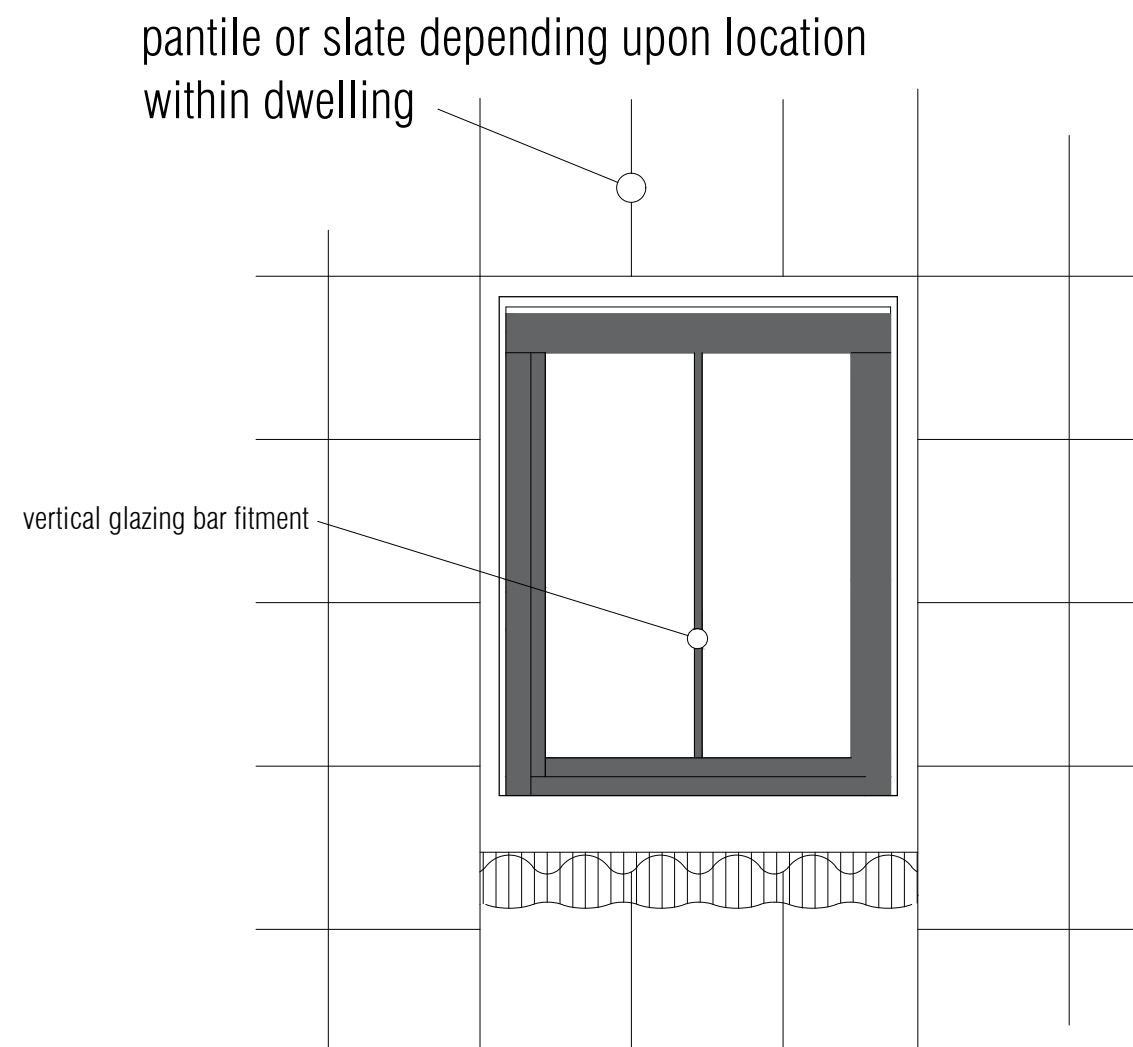

plan view onto conservation type rooflight
colour to be anthracite grey (factory finish)

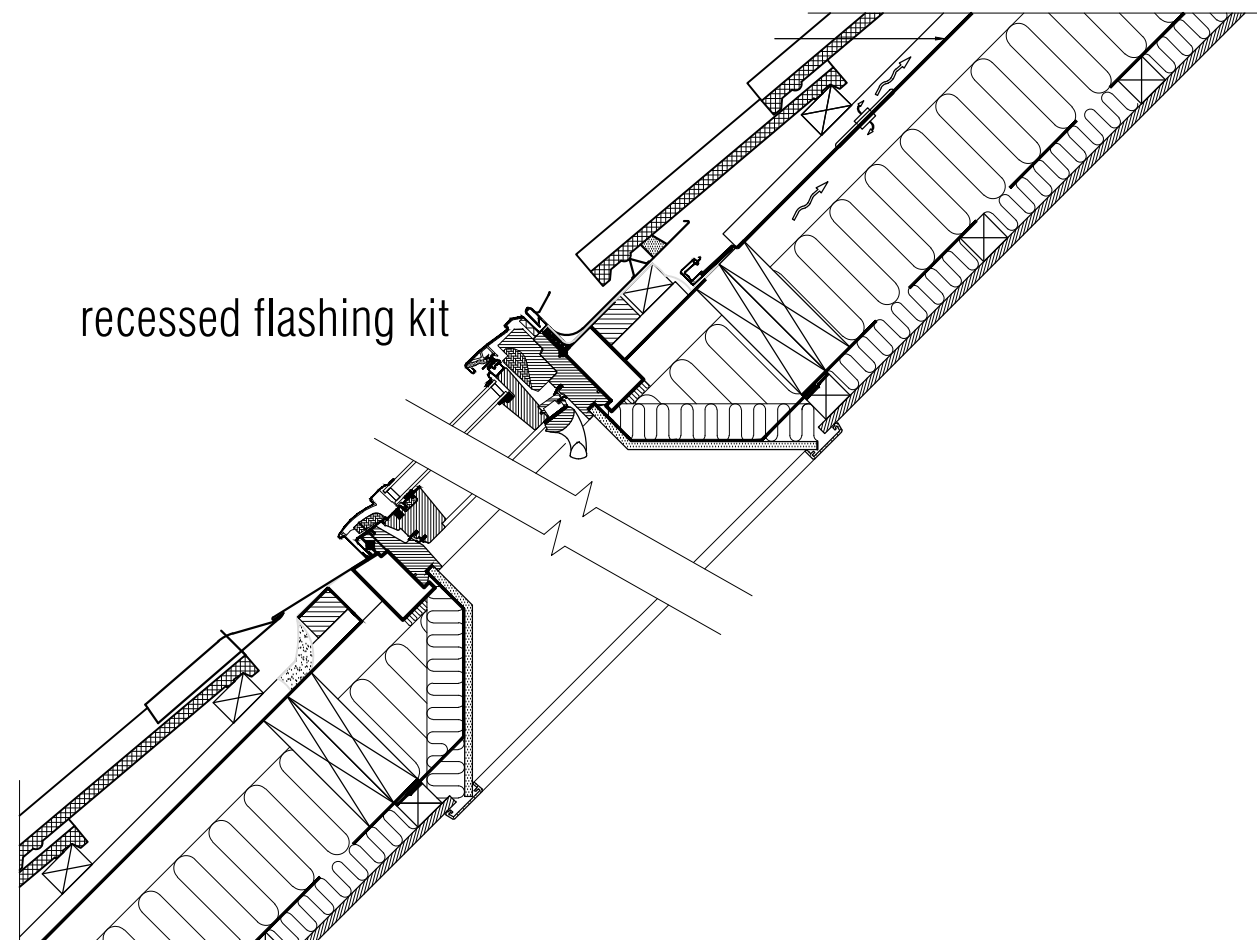

cross section thro rooflight

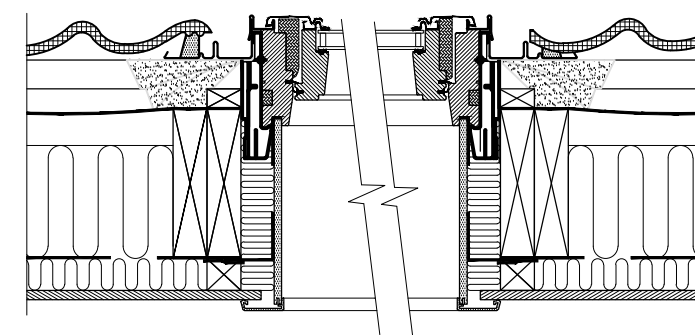

vertical section thro rooflight

Planning Ref - H14-1171-19