




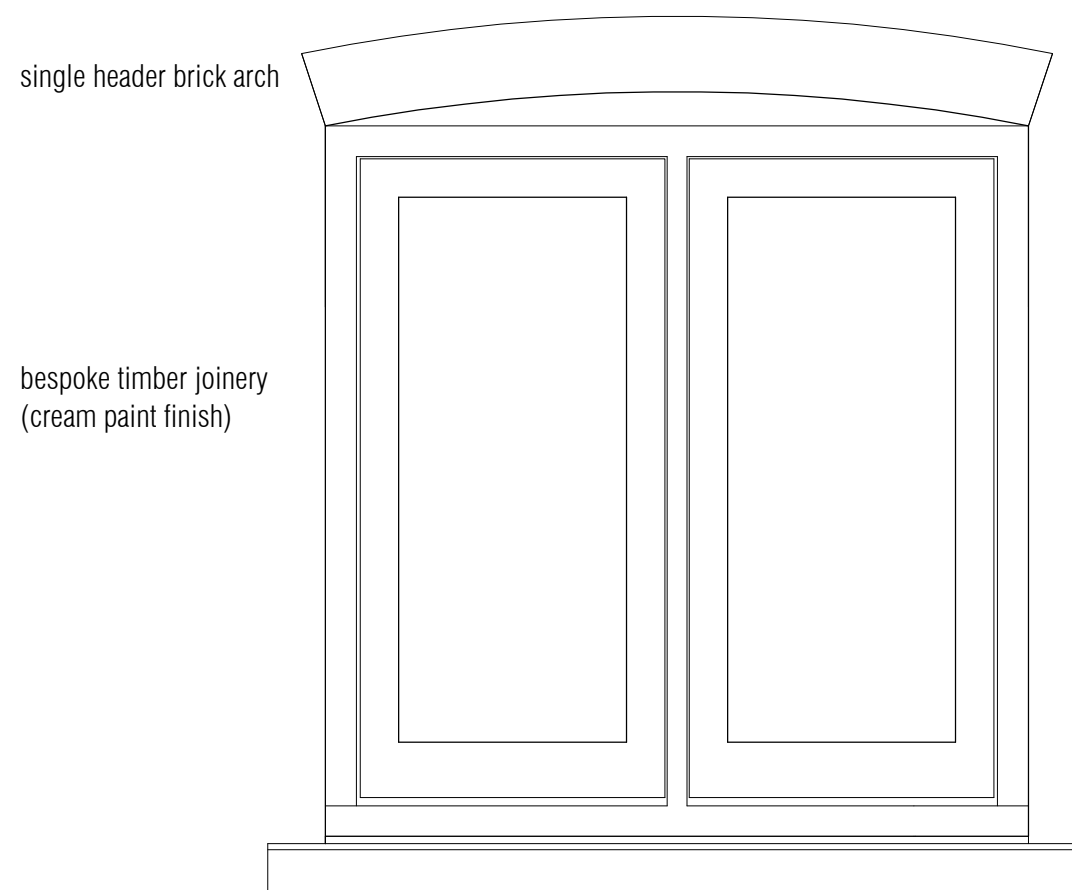

elevation

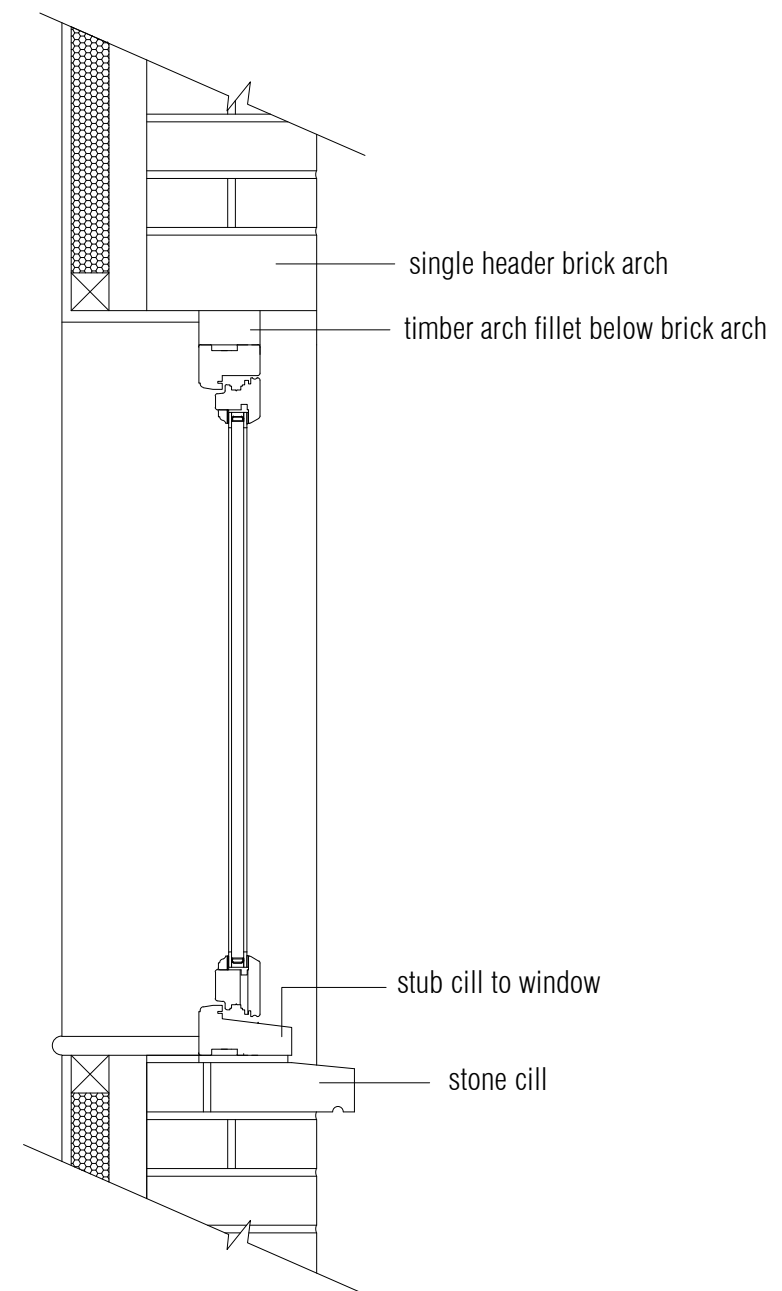

section

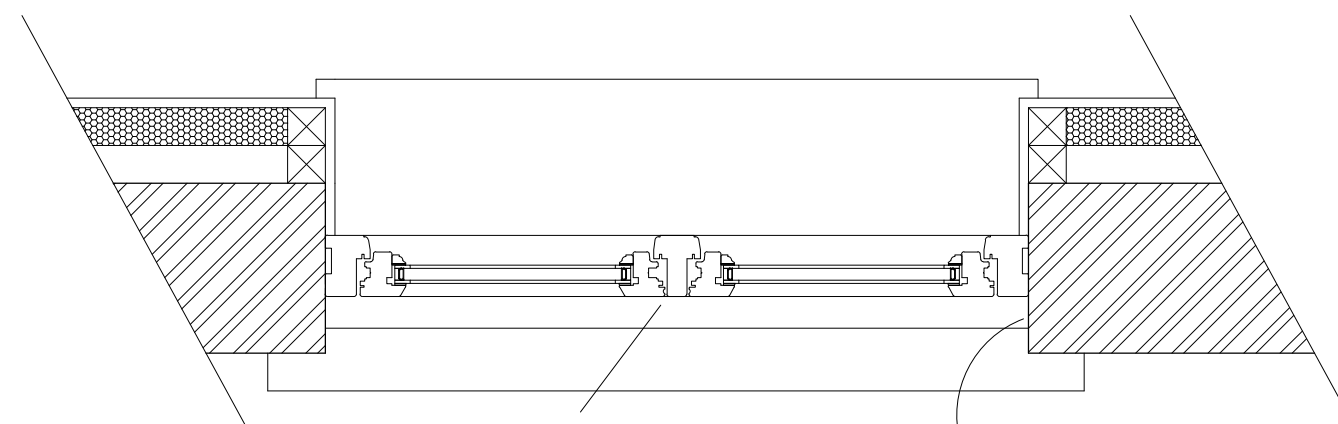

plan view

Planning Ref - H14-1171-19