

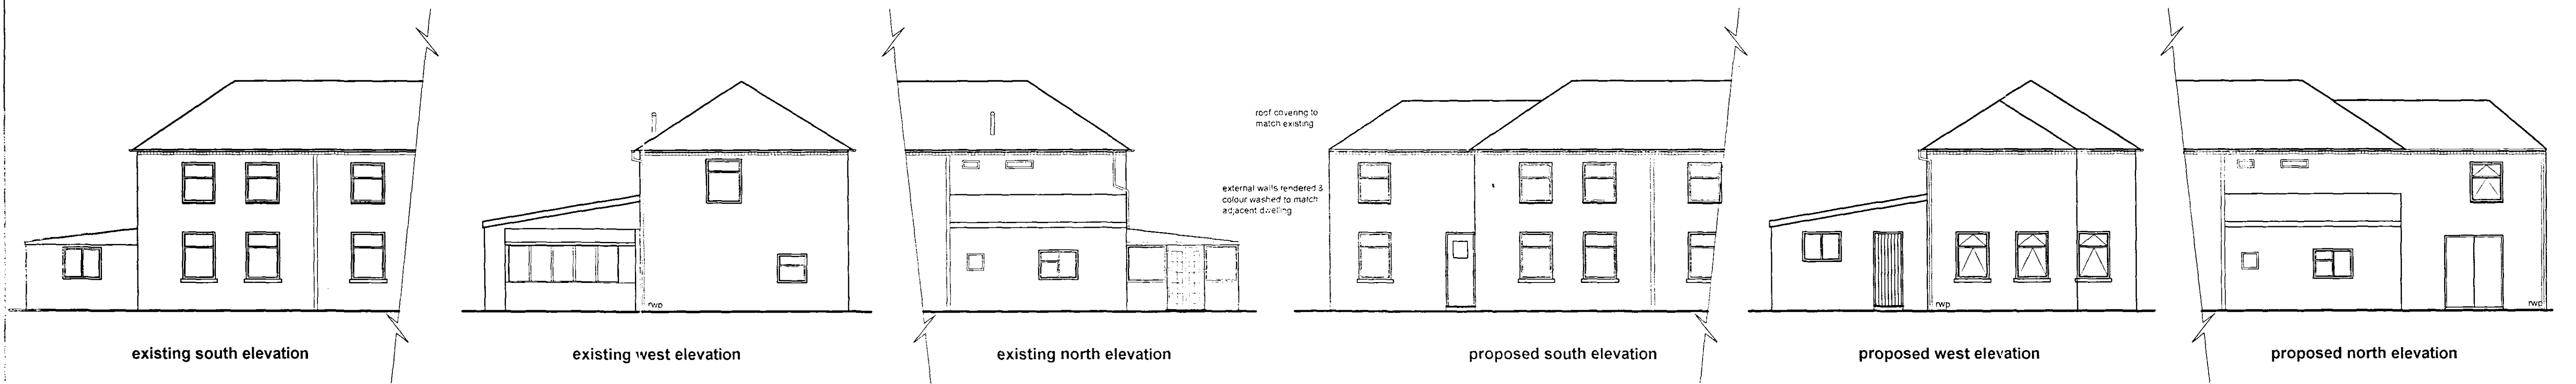
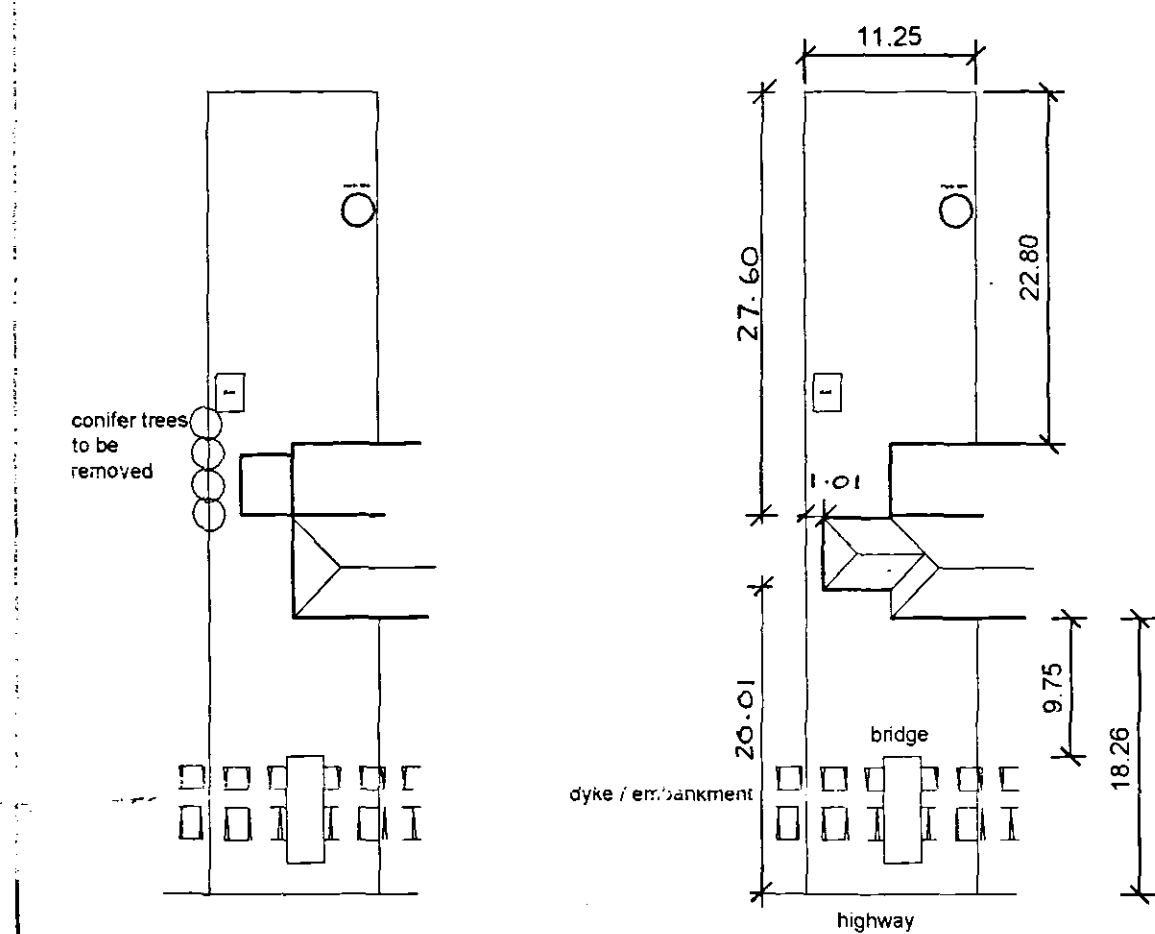
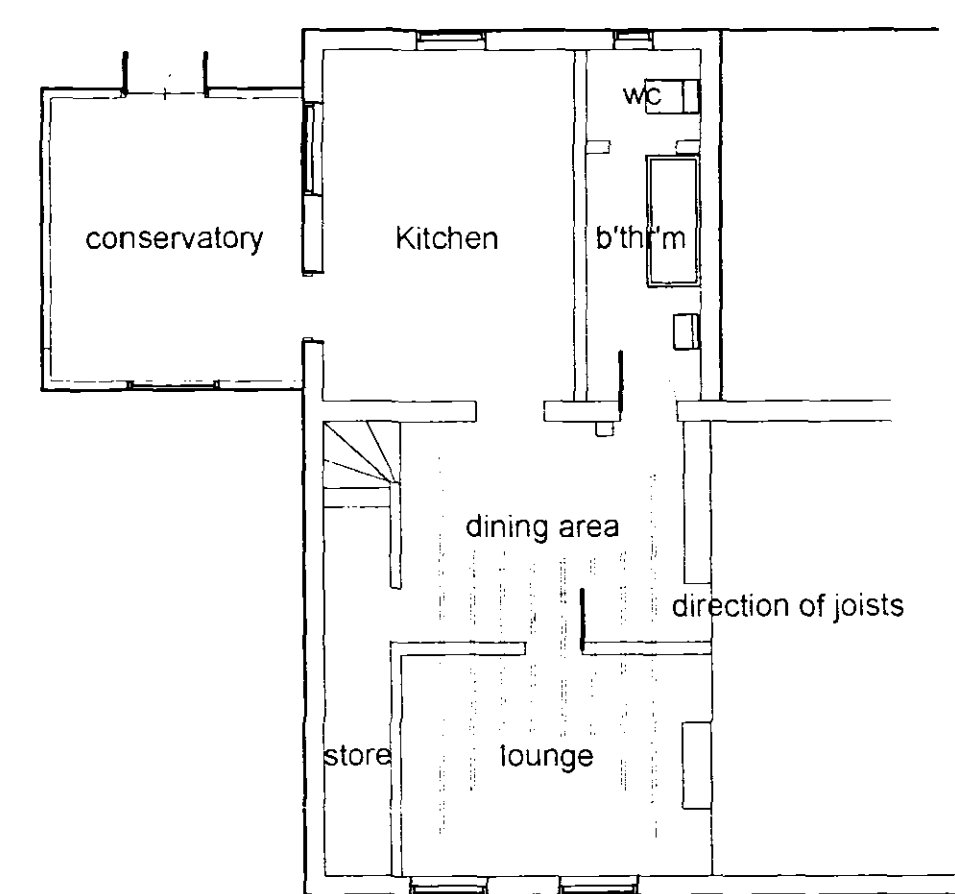
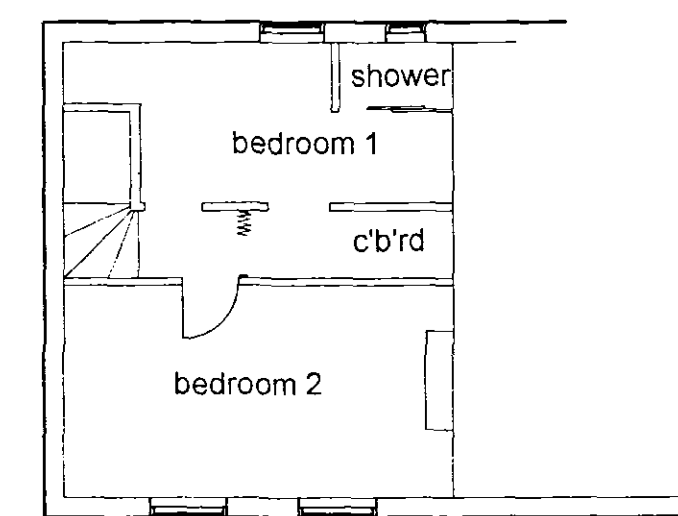
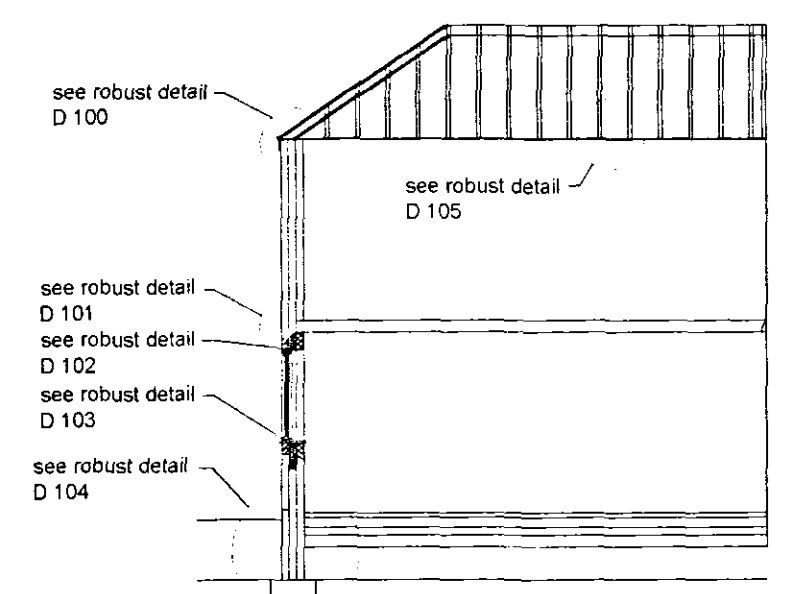
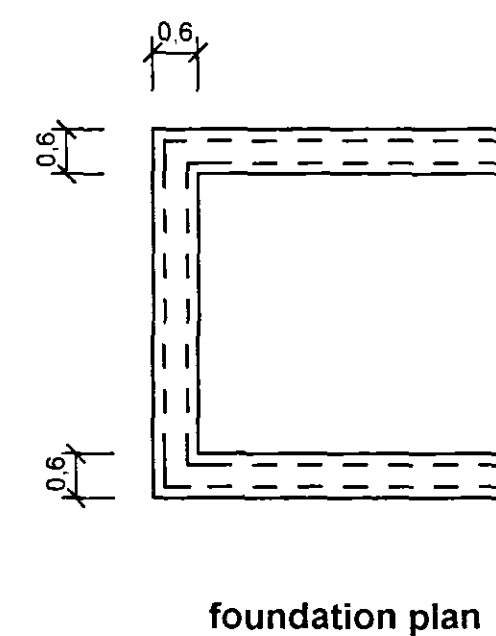
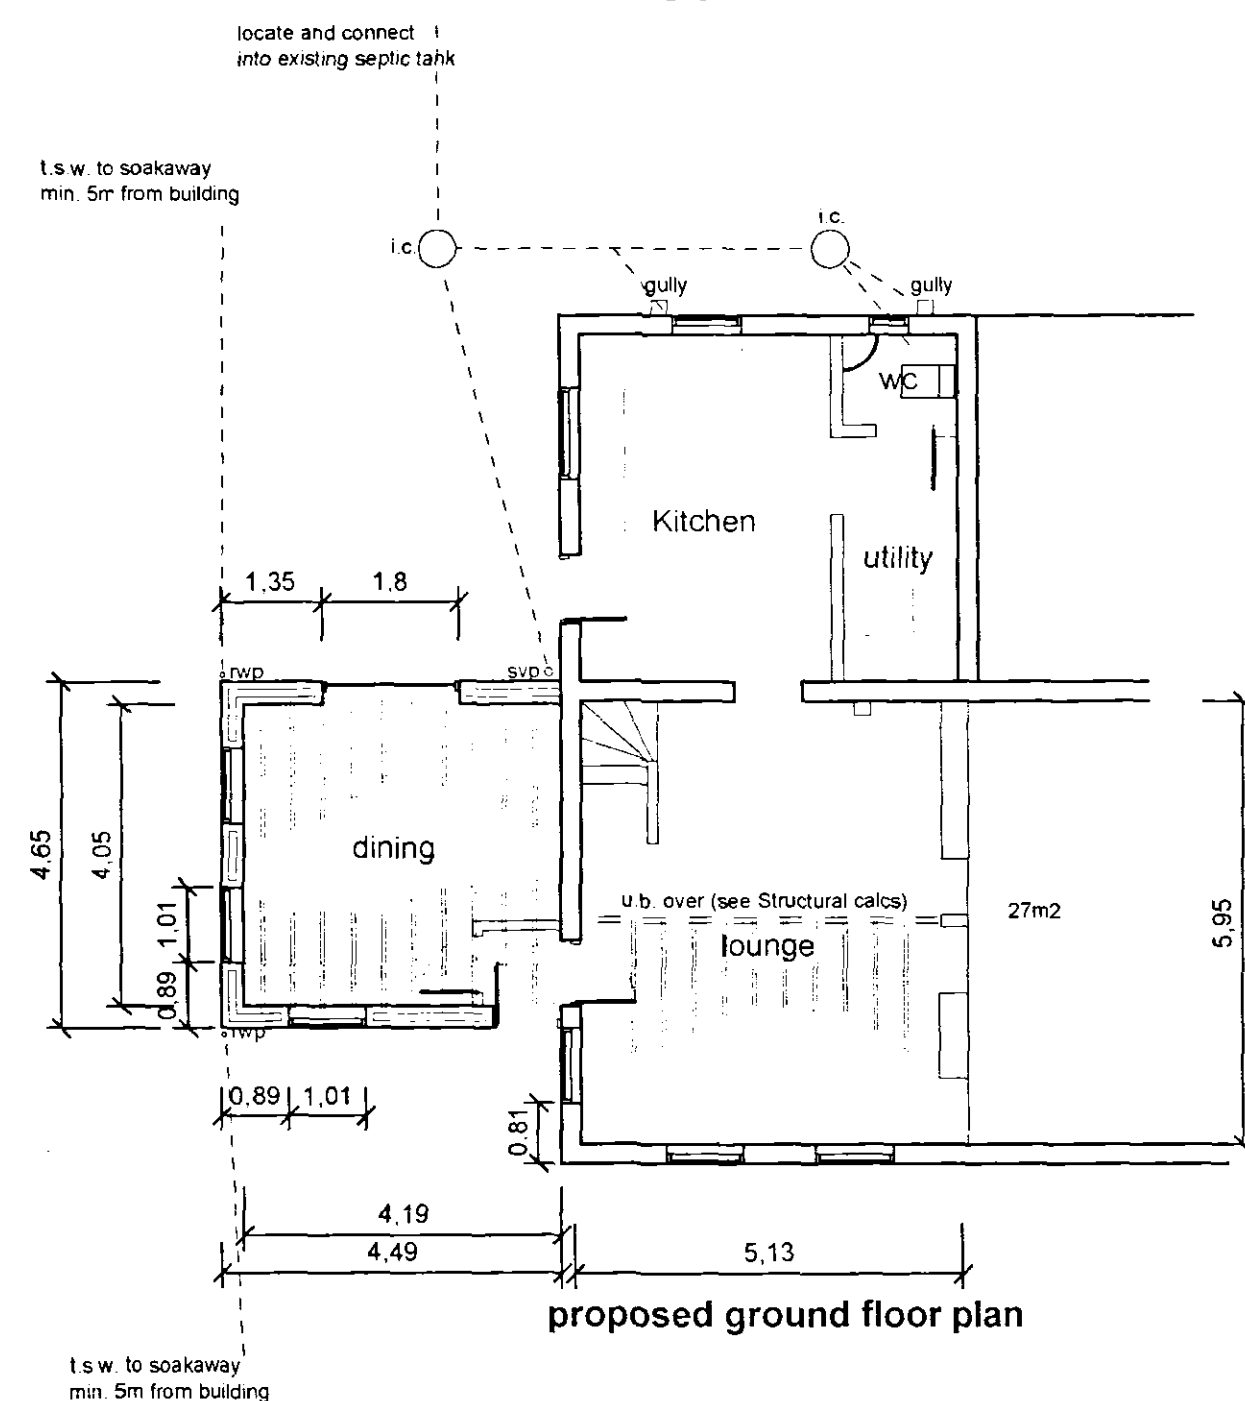


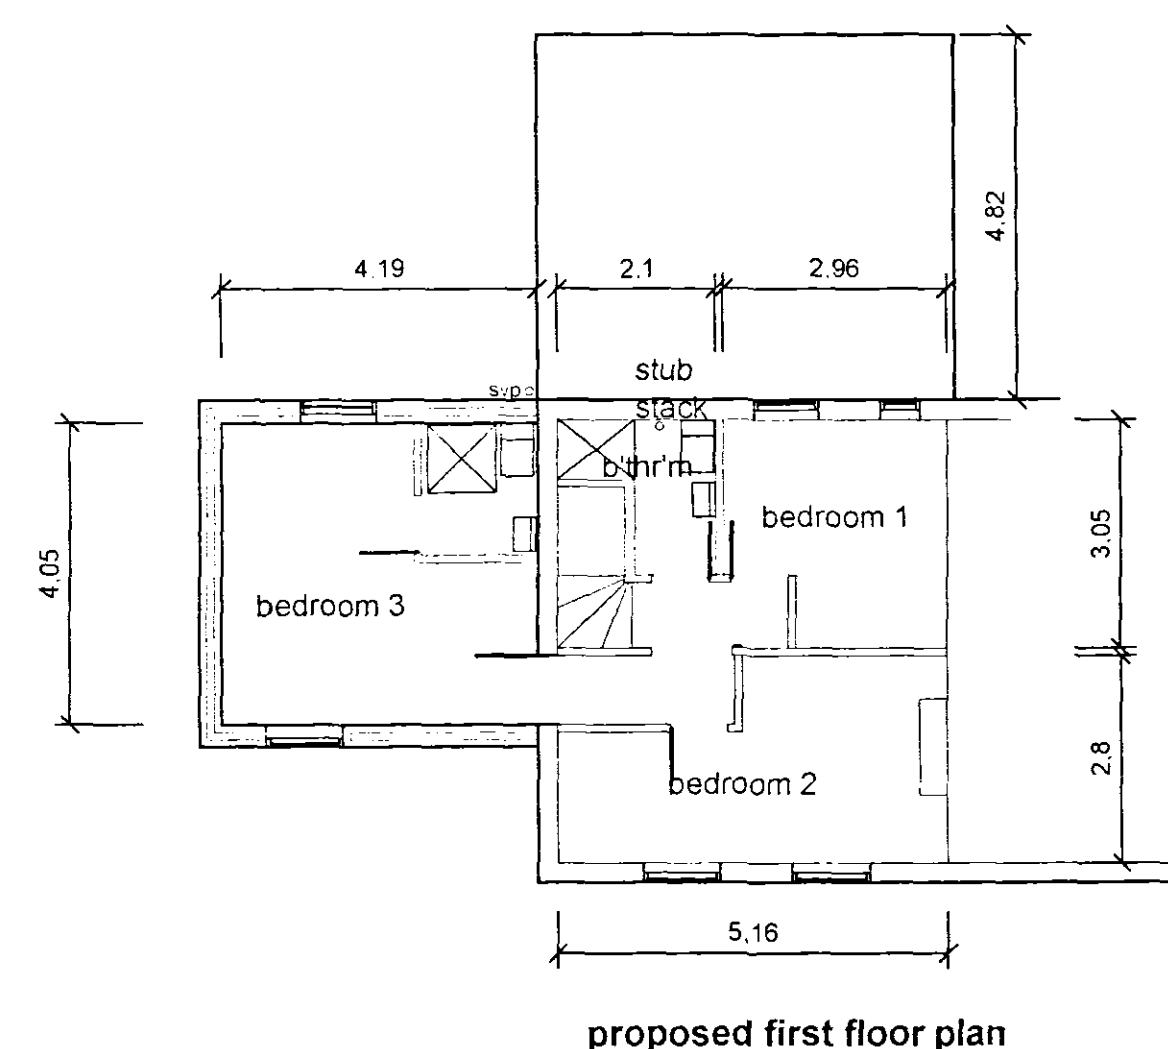

SHDC
Planning & Development
- 9 FEB 2007
Ref: 0184/07

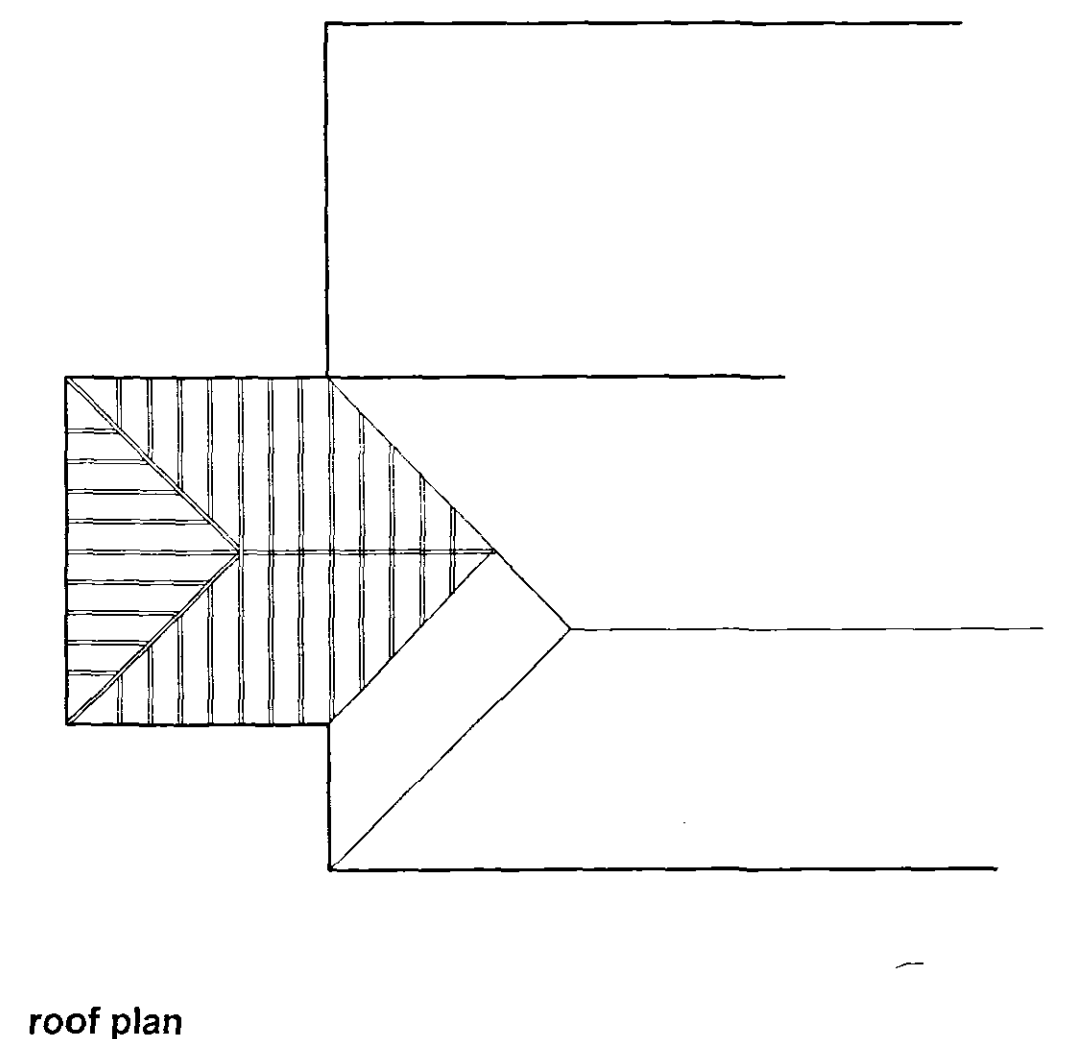

BJ
Design

18 Tanners Lane, Corby Glen, Grantham, Tel: 01476 550696 Fax: 01476 550250

Drawing No. BJ/MC/07/01
Date January 07
Scale 1:100 1:500

Proposed Extension at 68, Capricorn, Starlode Drove, West Pinchbeck, Lincs.

Do not scale Check dimensions on site

Mr M Cuffe
68, Capricorn, Starlode Drove
West Pinchbeck, Lincs.