



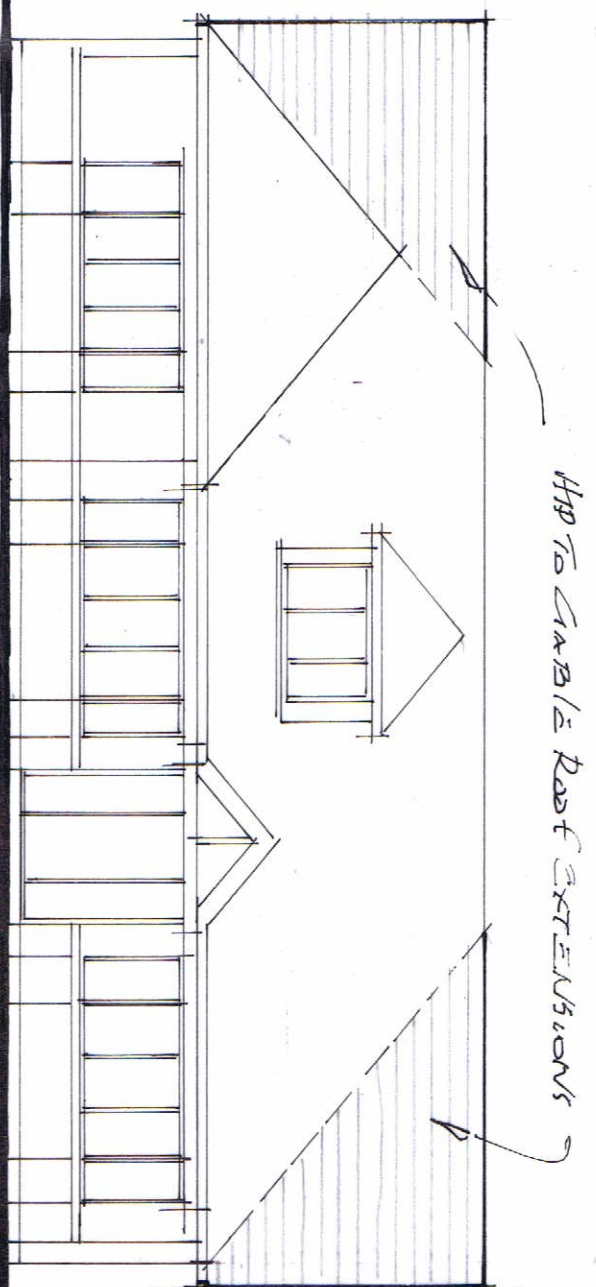


ROOF TILES TO MATCH
EXISTING.

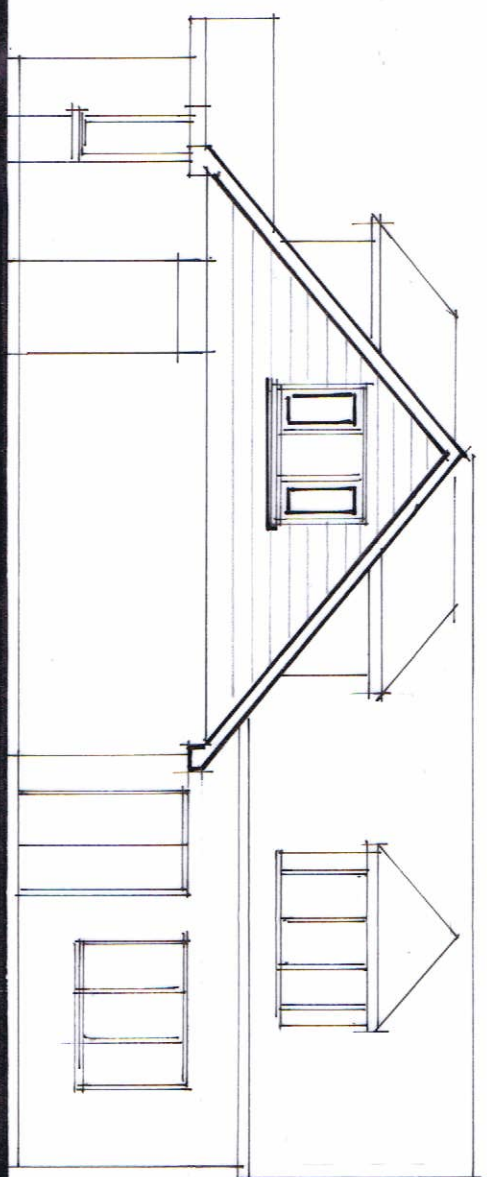


front elevation

side elevation

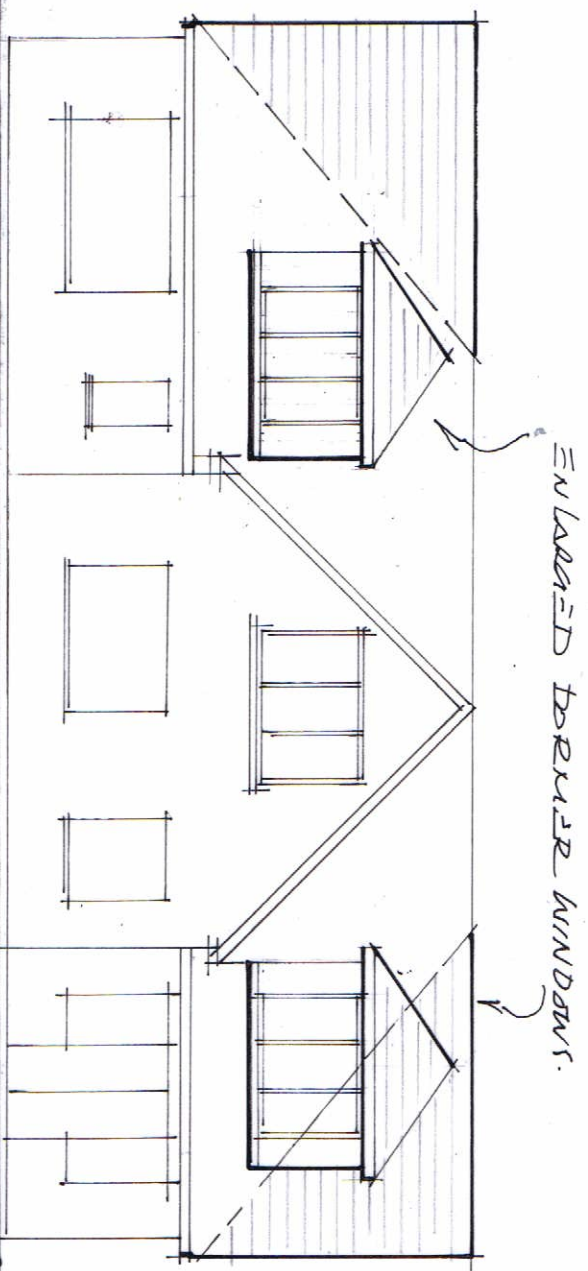

FLAT TILE HANGING TO NEW
GABLES WITH COLOR TO MATCH
EXISTING.

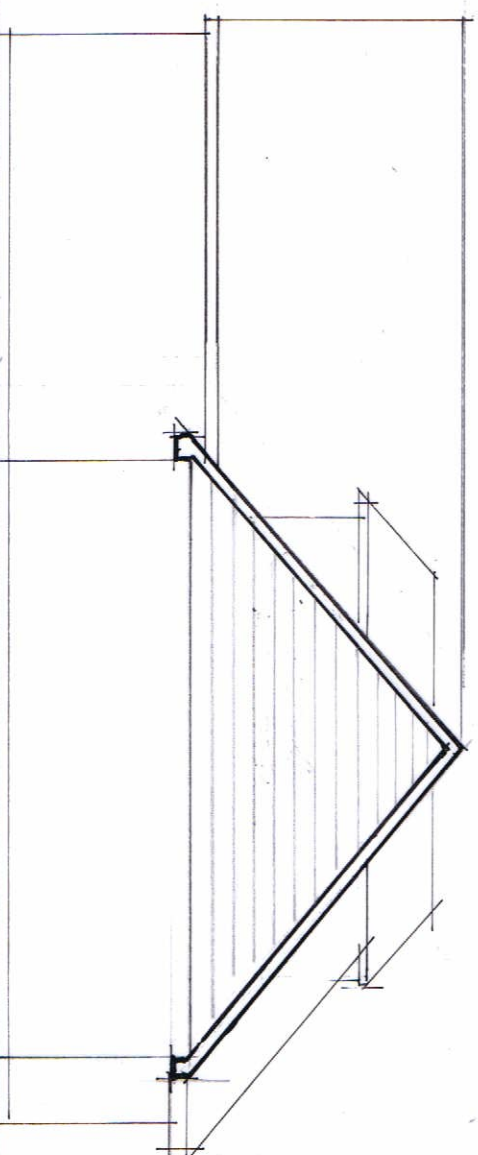

rear elevation

side elevation

ELEVATIONS

1162/03

5-7 Bear Lane
Pinchbeck
Spalding PE11 3XA