


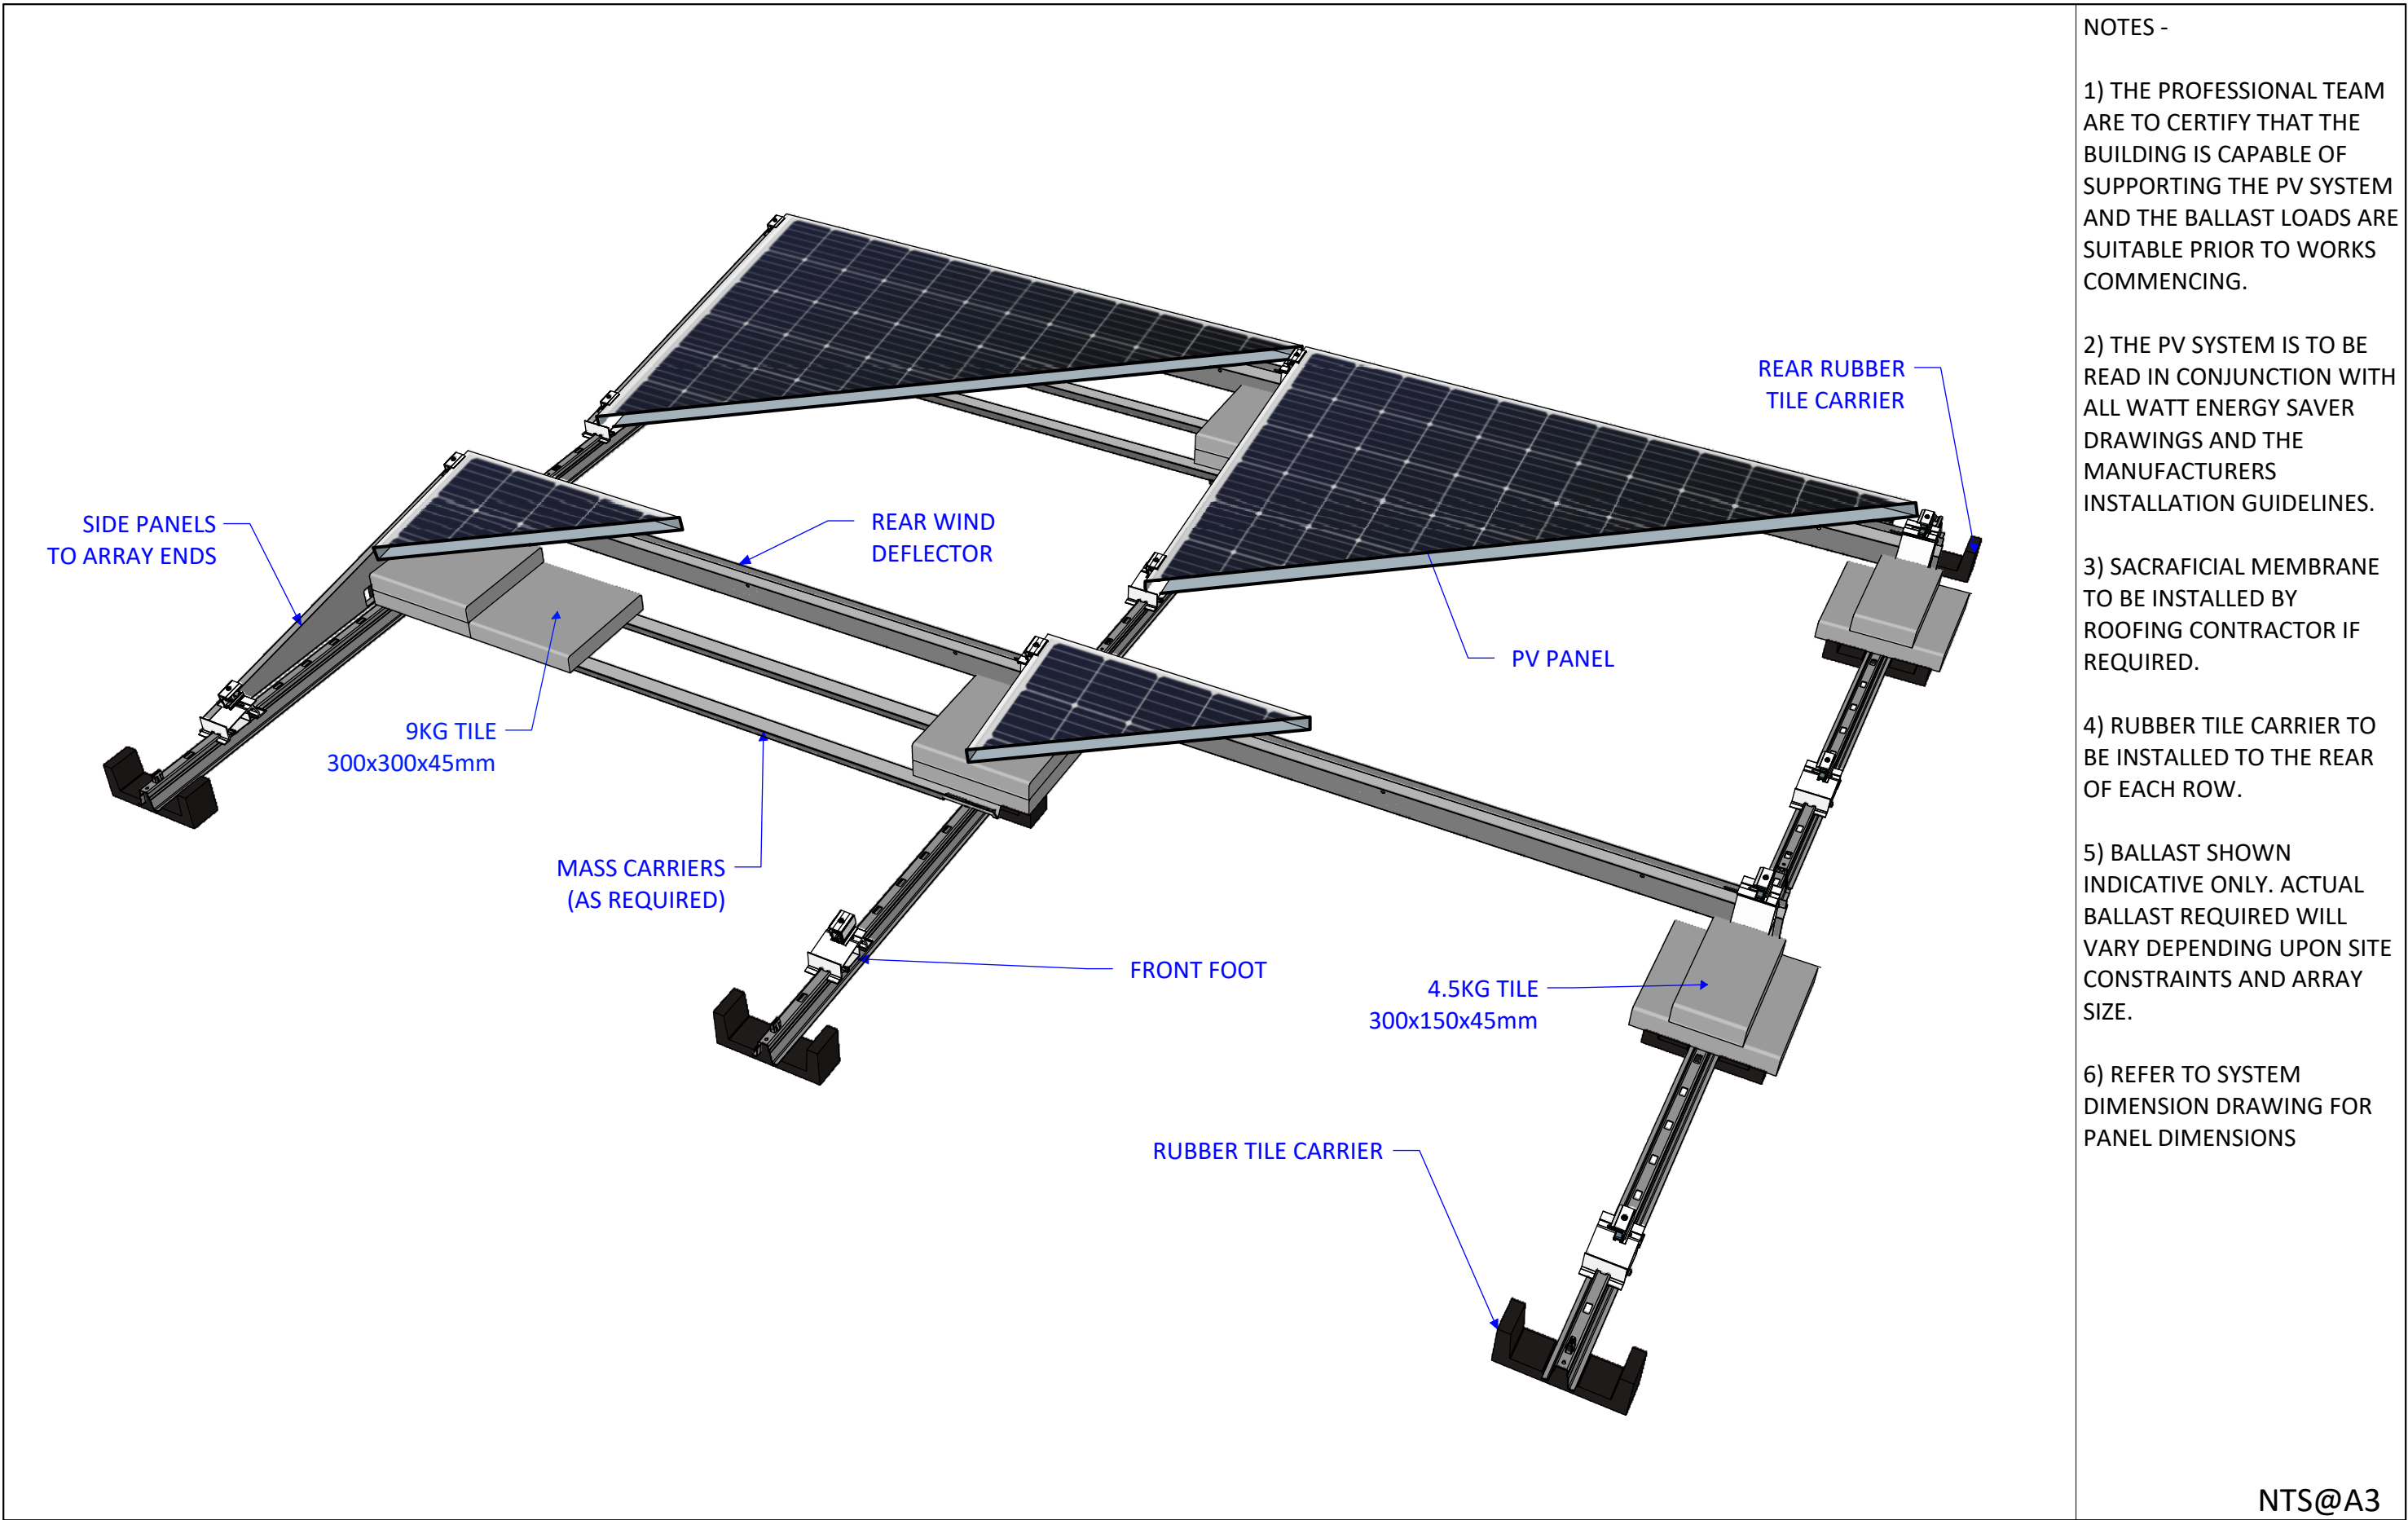

DRAWING STATUS	DD/MM/YY	REVISIONS					SOLAR PV MOUNTING SYSTEM COMPONENTS			
ISSUED FOR INFORMATION			DD/MM/YY	REMARKS	<div>FRESHLINC</div>		DRAWN BY	R.H	CHECKED BY	J.P
ISSUED FOR TENDER		1	--/--/--	...						
ISSUED FOR COMMENT		2	--/--/--	...						
ISSUED FOR APPROVAL	21/12/2020	3	--/--/--	...						
ISSUED FOR CONSTRUCTION		4	--/--/--	...						
ISSUED AS INSTALLED		5	--/--/--	...						

E-37-02

WES 954