


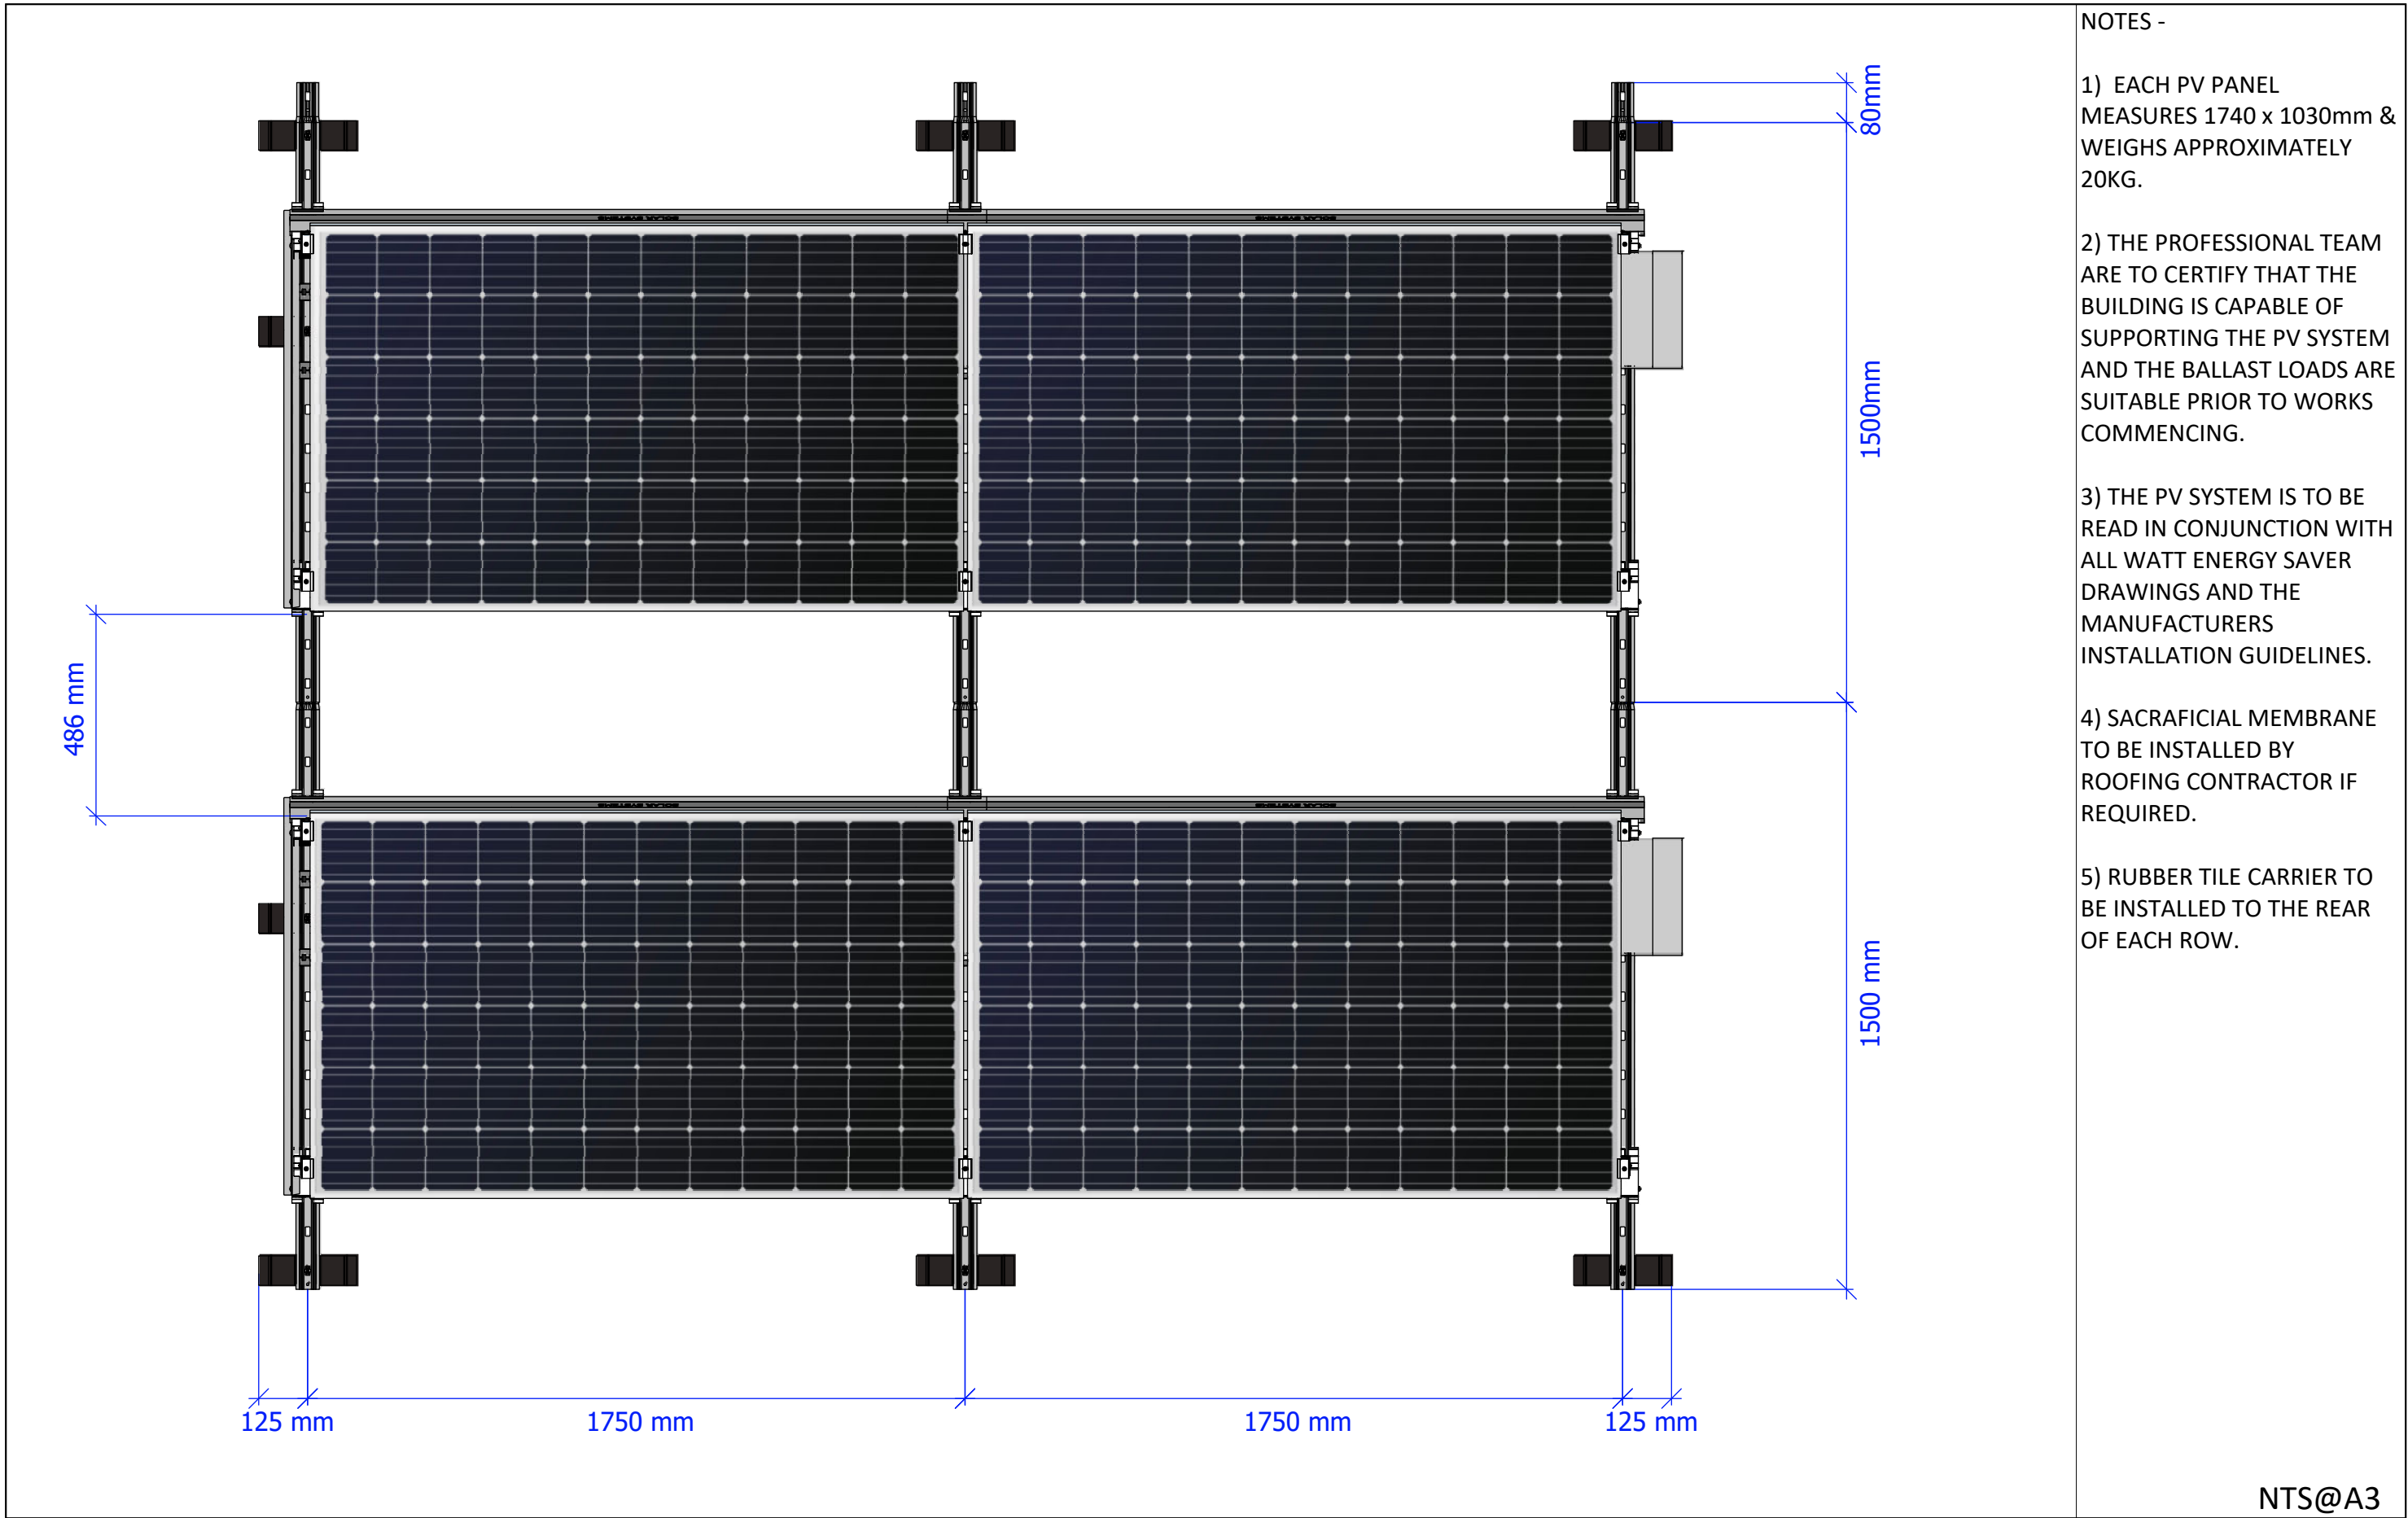

DRAWING STATUS		DD/MM/YY		REVISIONS		SOLAR PV MOUNTING SYSTEM DIMENSIONS			
ISSUED FOR INFORMATION				1	DD/MM/YY	<div><div><div><div><div></div><div>Watt</div><div>Energy</div><div>Saver</div><div>Feed the Braver</div></div></div><div>FRESHLINC</div></div></div> <div><div>DRAWN BY</div><div>R.H</div></div> <div><div>CHECKED BY</div><div>J.P</div></div>			
ISSUED FOR TENDER				2	REMARKS				
ISSUED FOR COMMENT				3					
ISSUED FOR APPROVAL	21/12/2020			4					
ISSUED FOR CONSTRUCTION				5					
ISSUED AS INSTALLED									

WES

E-37-03

954