
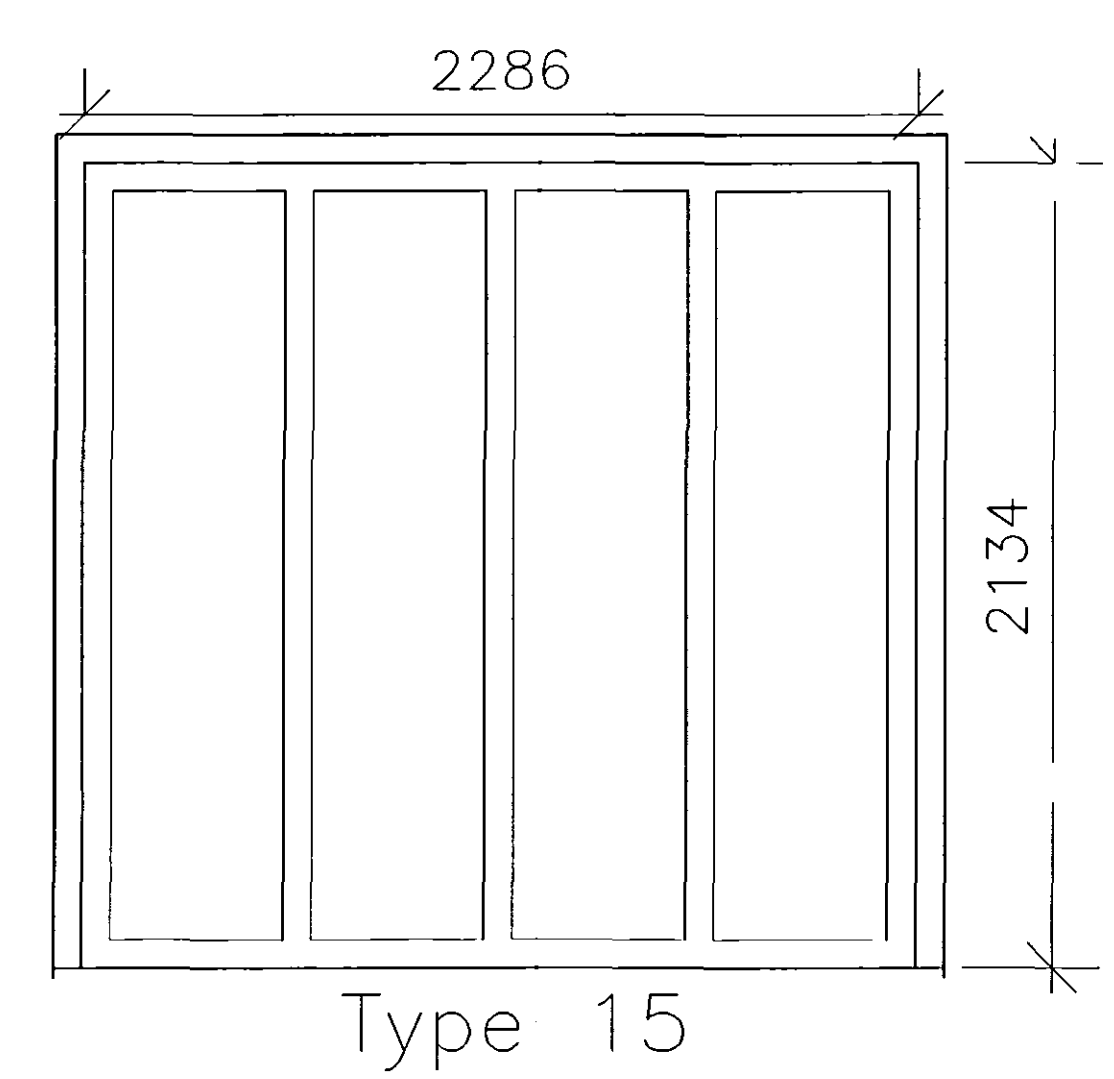
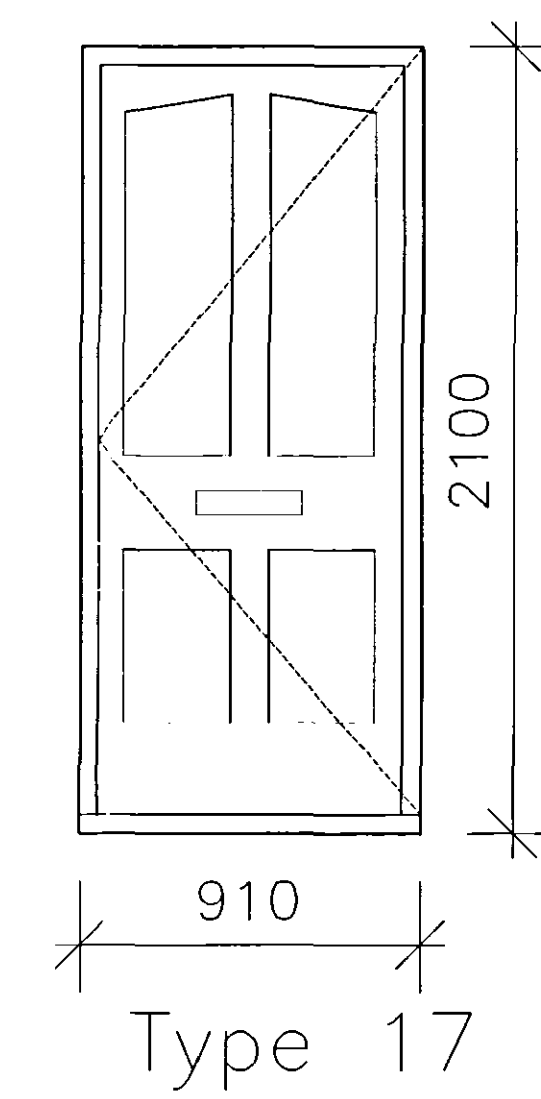
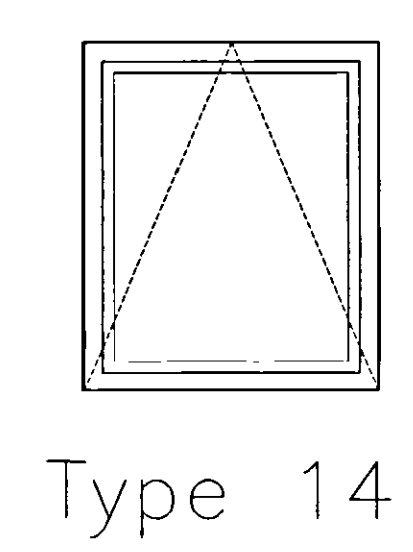
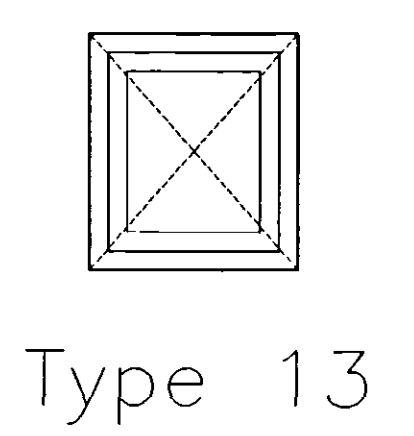
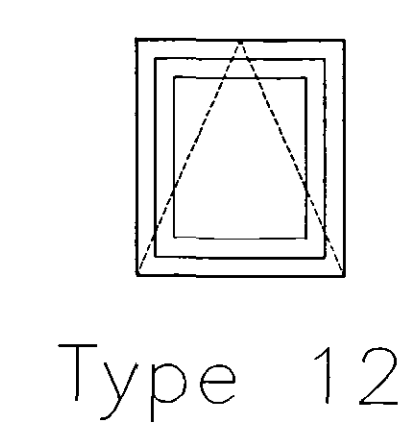
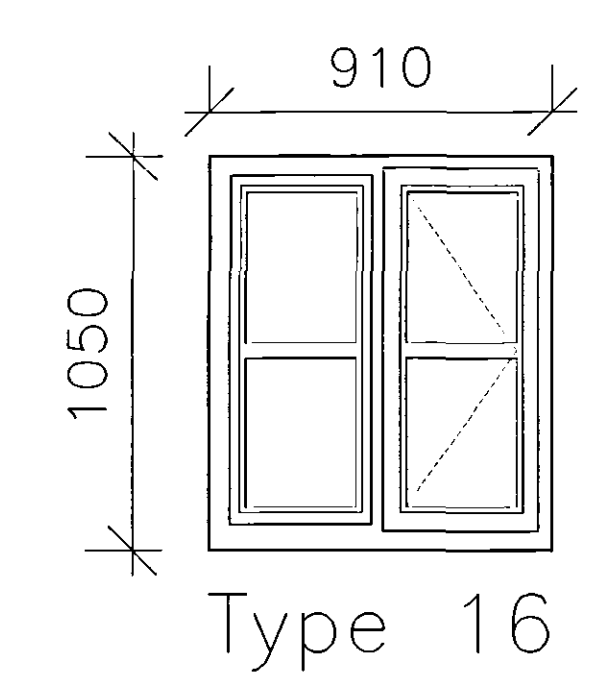
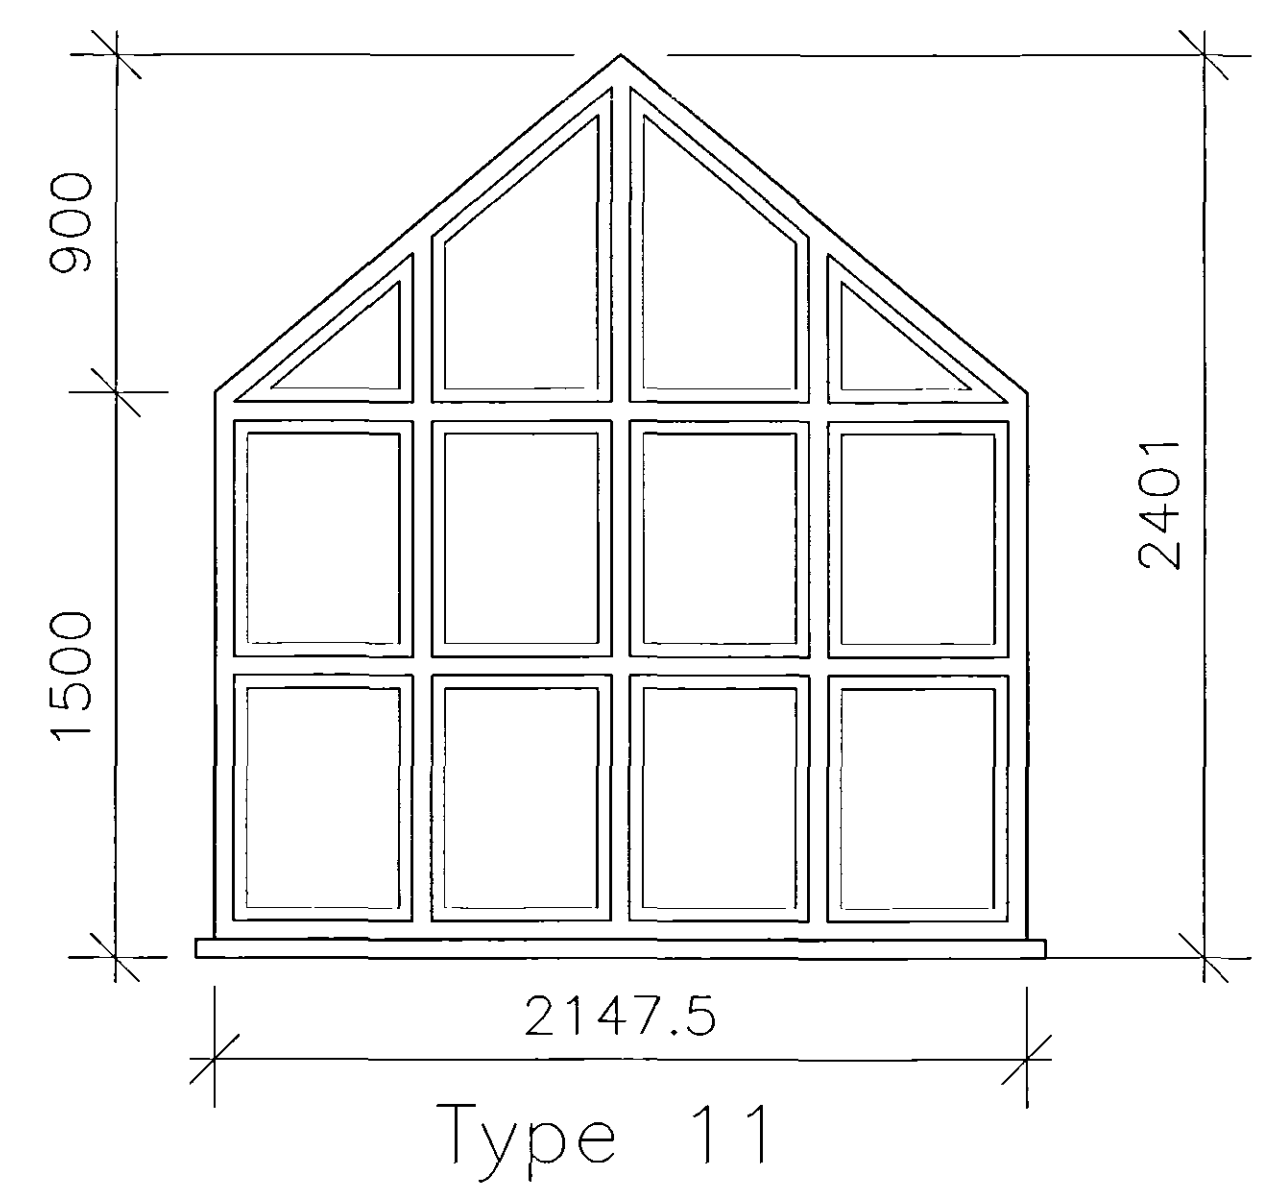
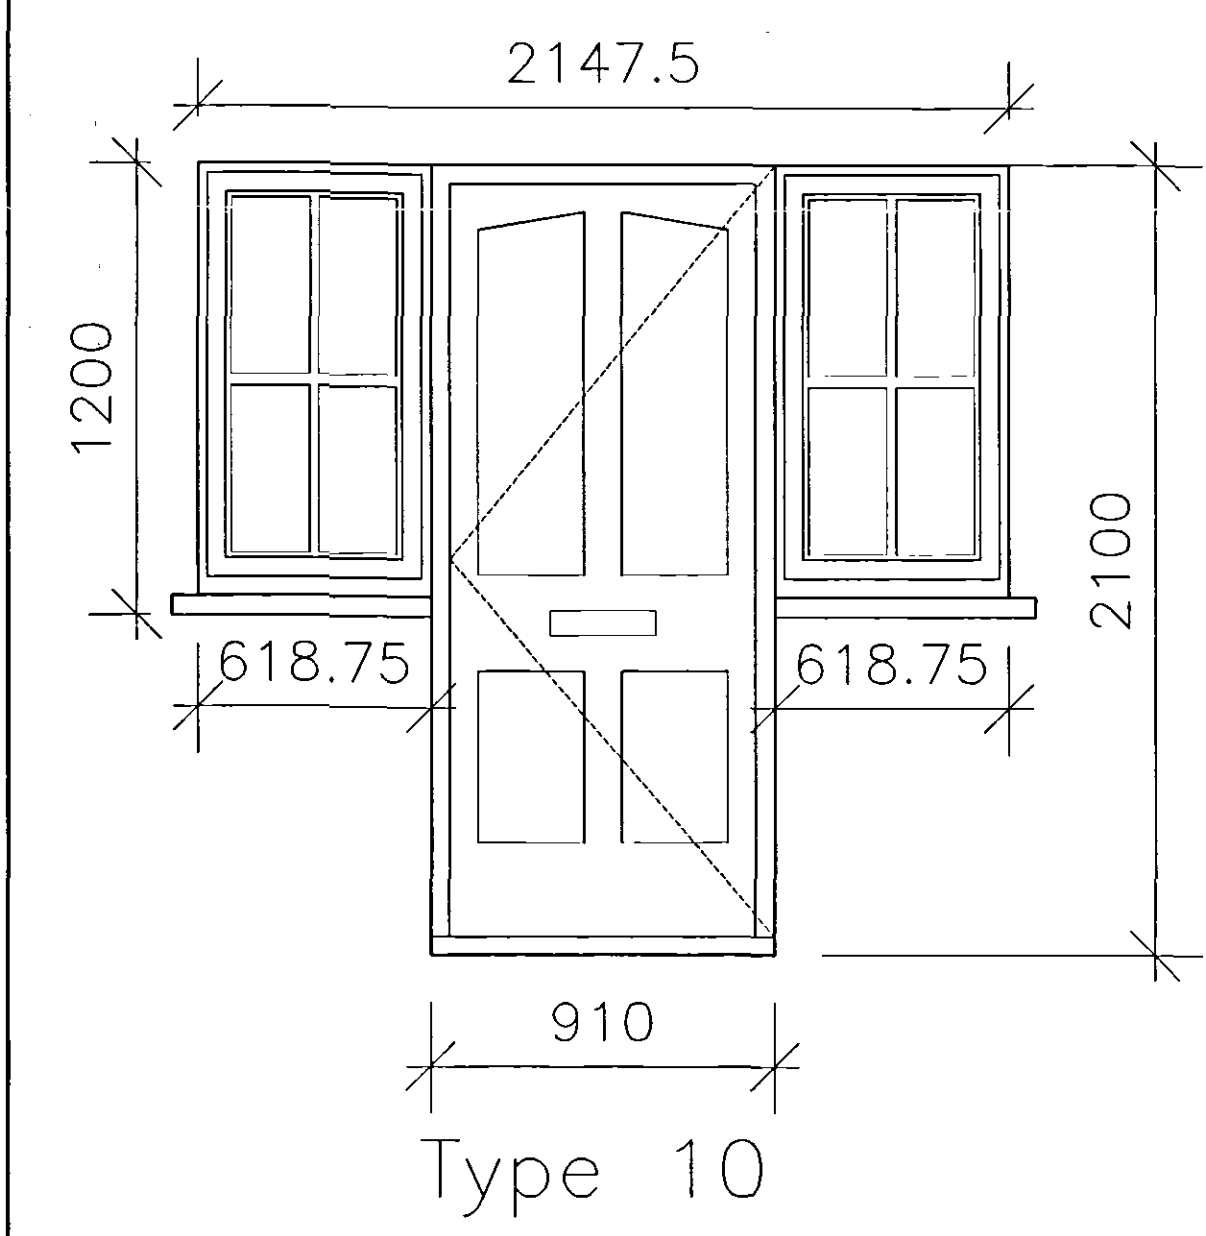
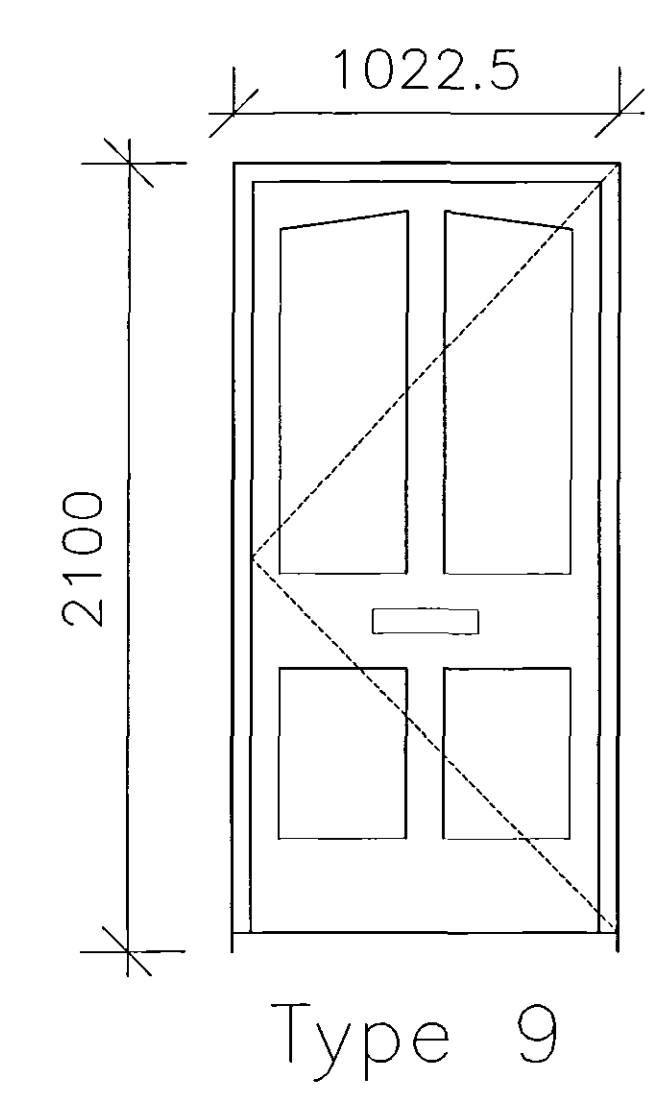
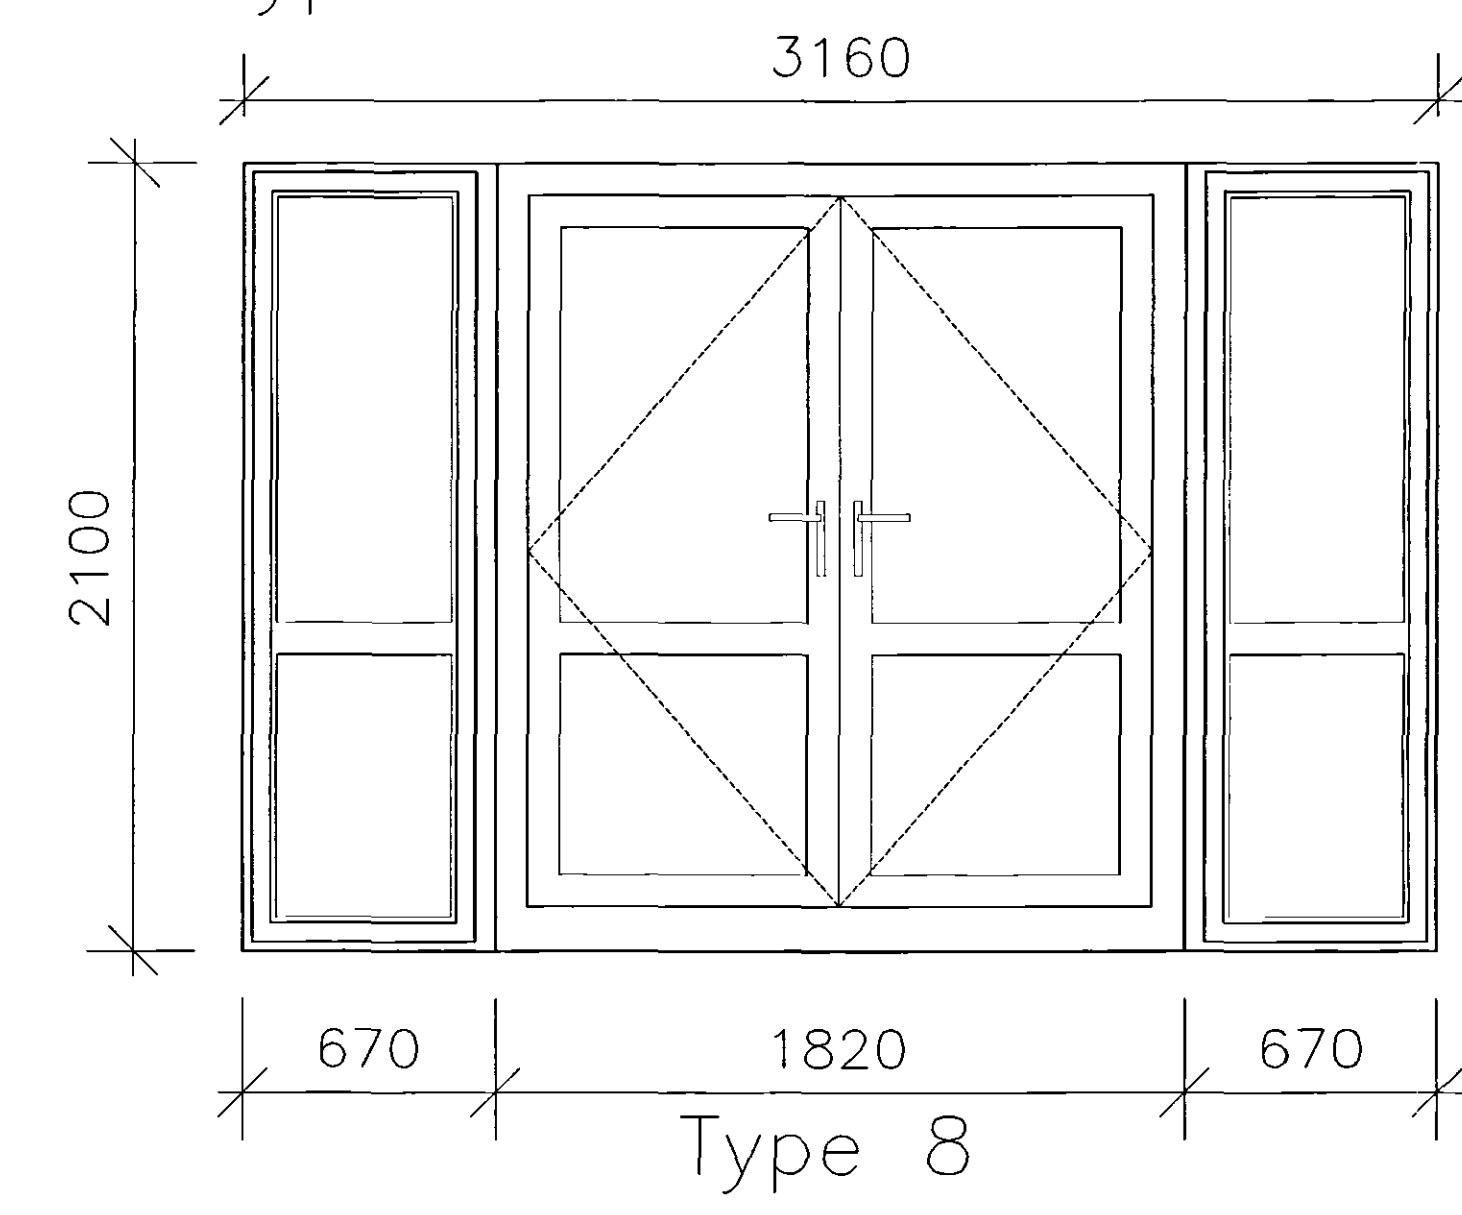
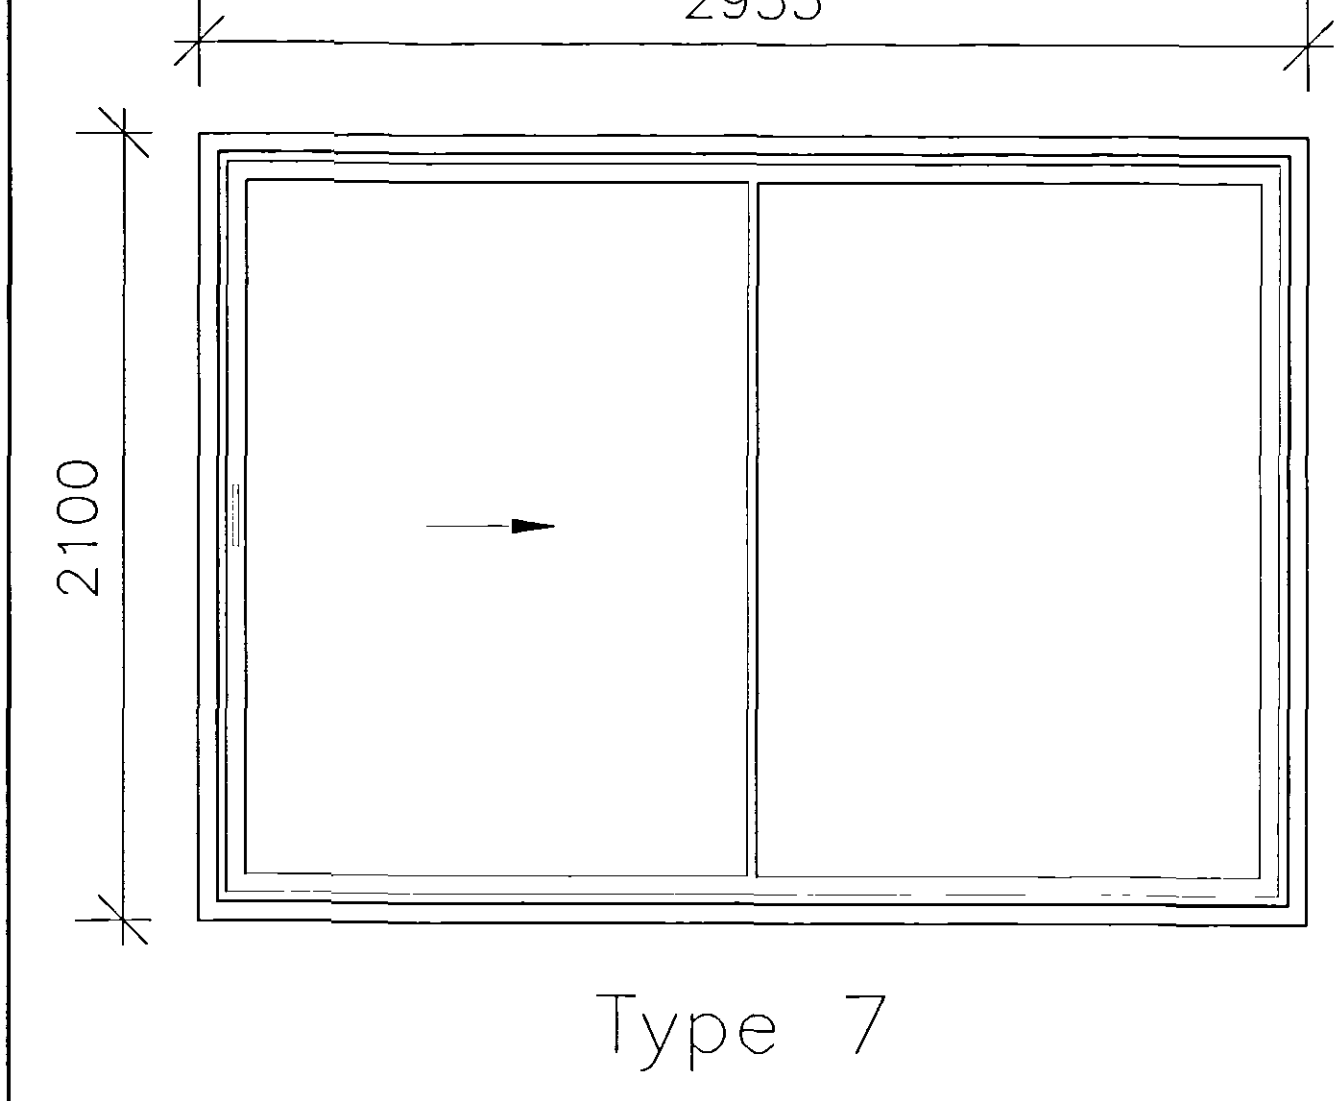
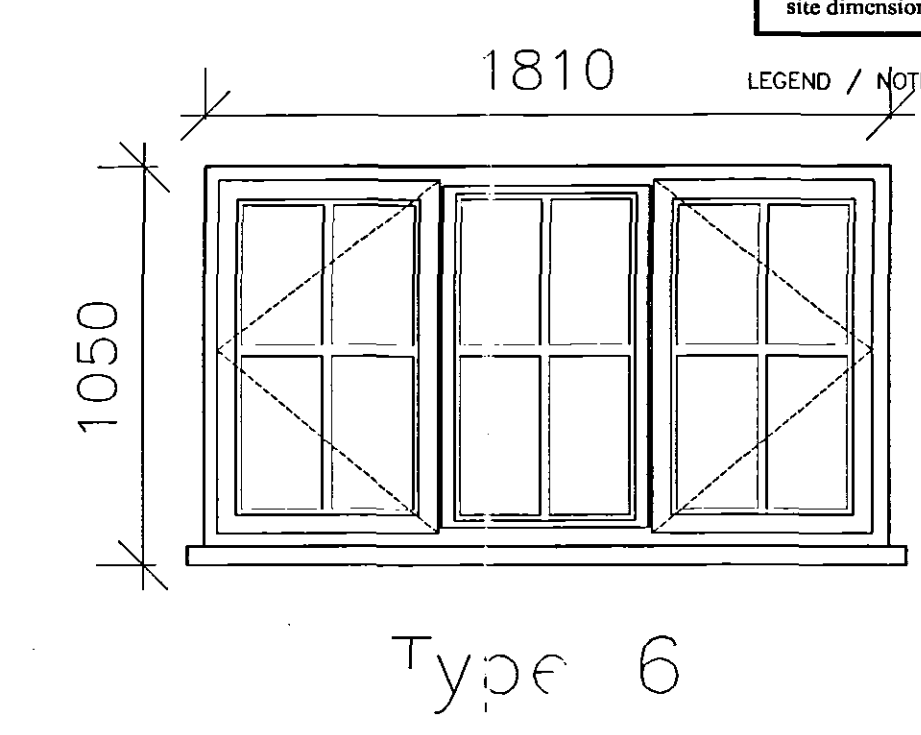
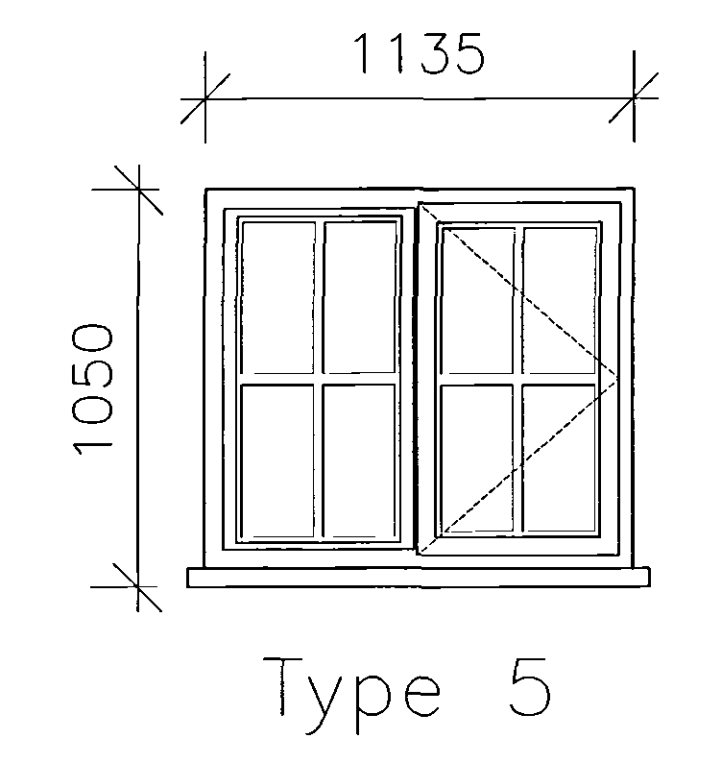
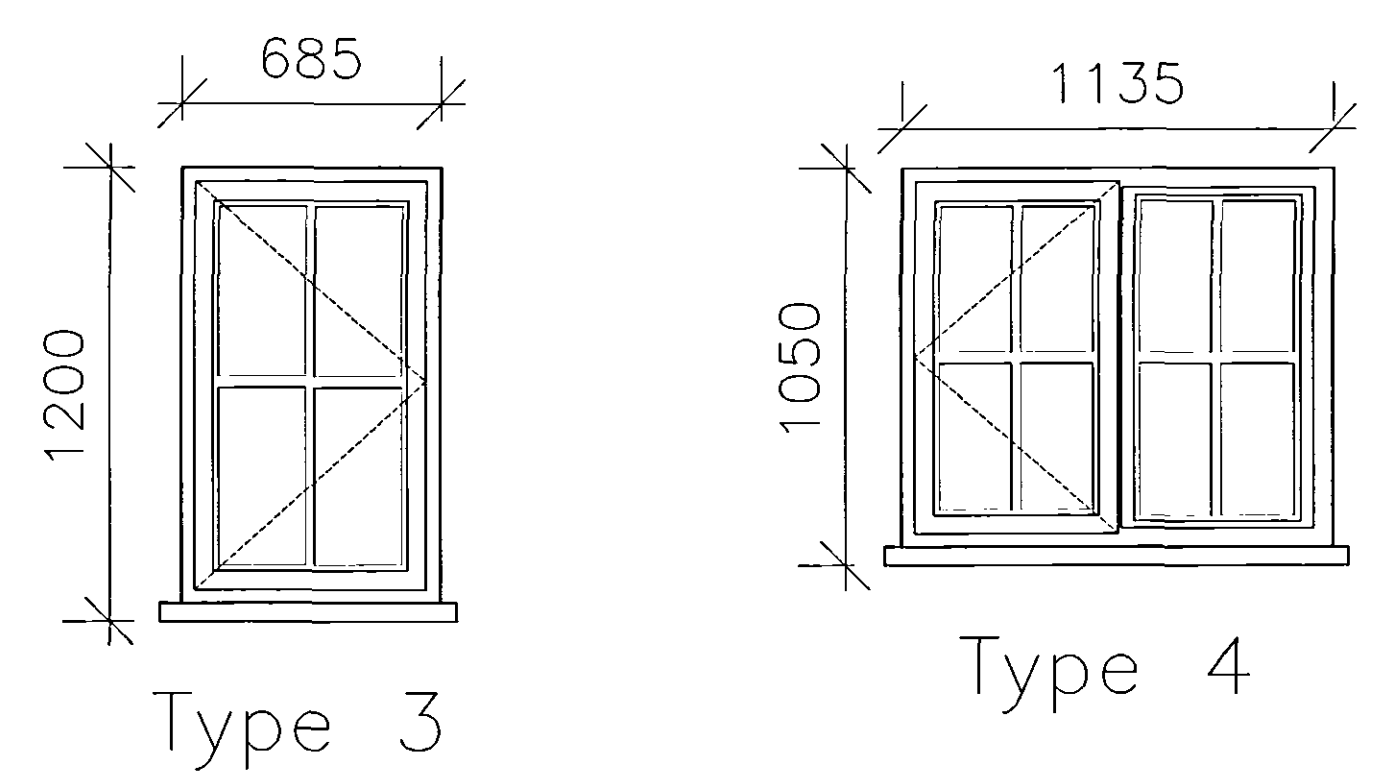


© Design Copyright reserved. Written consent must be obtained before copying or reproducing this drawing.
Do not scale this drawing, use figured dimensions only. Contractors are responsible for taking and checking
site dimensions. Any discrepancy must be reported to the Architectural Technologist immediately.

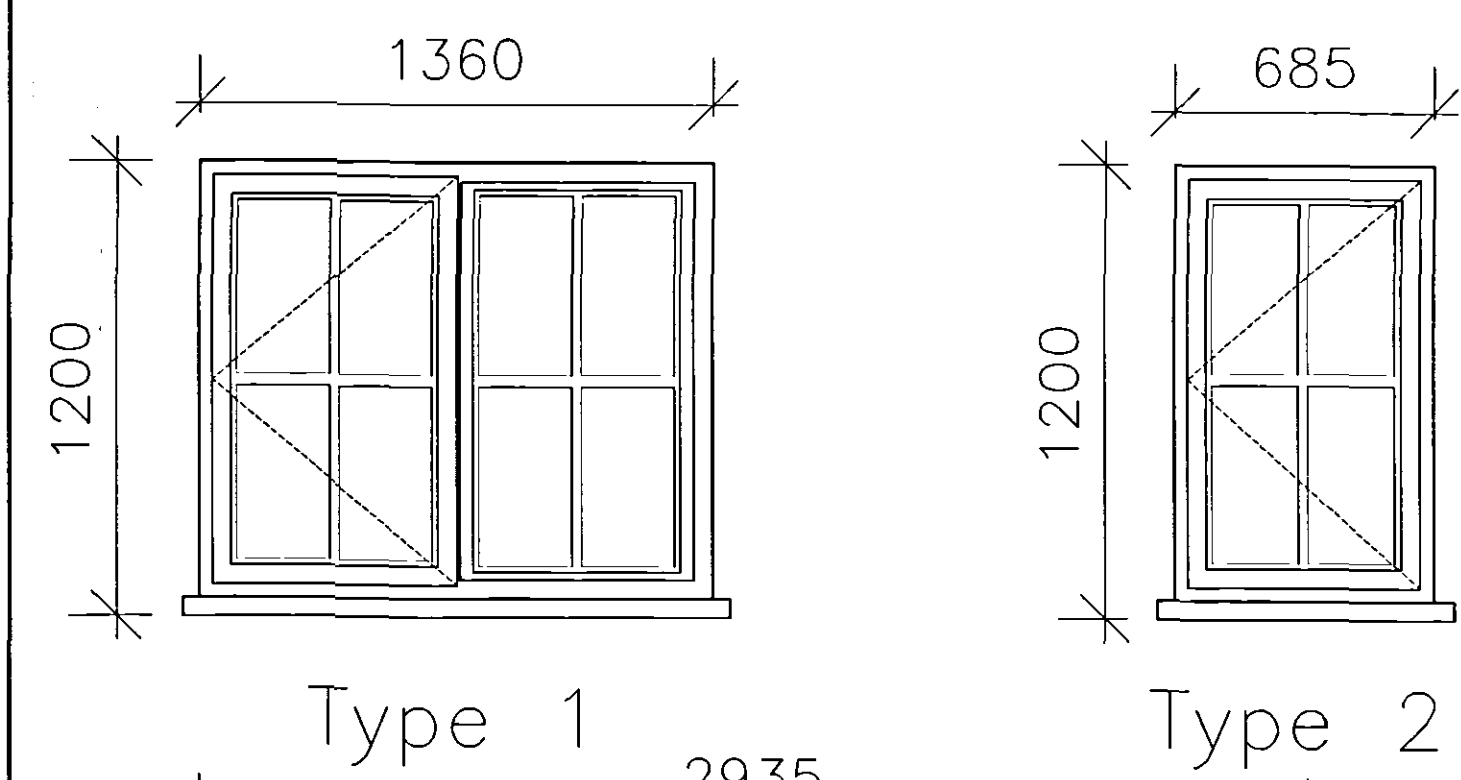

LEGEND / NOTES COLUMN :

Window Schedule - Sheet 1 of 1				Drawn By SDR 23-02-2006		
Job:- Smith B1678, 112 Six House Bank, West Pinchbeck, Lincs				Drawing No's B1576-01, 02, 03, 04, 05, 06, 07		
Style/Ref.	Type	Material	Overall size (hwxw)	Glass	Ironmongery	Number Required
1	Plain Casement R/H hinge	Light Oak colour Upvc	1200x1360mm	Standard Pilkington 'K' Glass	Supplied with casements	10
2	Narrow Casement R/H hinge	Light Oak colour Upvc	1200x685mm	Standard Pilkington 'K' Glass	Supplied with casements	2
3	Narrow Casement L/H hinge	Light Oak colour Upvc	1200x685mm	Standard Pilkington 'K' Glass	Supplied with casements	1
4	Plain Casement R/H hinge	Light Oak colour Upvc	1050x1135mm	Standard Pilkington 'K' Glass	Supplied with casements	2
5	Plain Casement L/H hinge	Light Oak colour Upvc	1050x1135mm	Standard Pilkington 'K' Glass	Supplied with casements	2
6	Plain Casement L/H+R/H hinge	Light Oak colour Upvc	1050x1810mm	Standard Pilkington 'K' Glass	Supplied with casements	1
7	Patio door, R/H slider	Light Oak colour Upvc	2100x2935mm	Pilkington Safety 'K' Glass	Supplied with door	1
8	Double Opening French Doors With Sidelights	Light Oak colour Upvc	2100x3160mm	Pilkington Safety 'K' Glass	Supplied with doors	1
9	R/H Hinge Front Door	Light Oak colour Upvc	2100x1022.5mm	Standard Pilkington 'K' Glass top panels, Safety glass bottom panels	Supplied with doors	1
10	R/H Hinge Front Door with half light, sidelights	Light Oak colour Upvc	2100x2147.5mm	Standard Pilkington 'K' Glass top panels, Safety glass bottom panels	Supplied with doors	1
11	Fixed Gable Window	Light Oak colour Upvc	2400x2147.5mm	Standard Pilkington 'K' Glass	None Fitted	1
12	Top Hung Velux Roof Window	Treated Timber	980x550mm	Standard Pilkington 'K' Glass	Supplied with roof windows	1
13	Centre Pivot Velux Roof Window	Treated Timber	780x550mm	Standard Pilkington 'K' Glass	Supplied with roof windows	2
14	Top Hung Velux Roof Window	Treated Timber	1400x780mm	Standard Pilkington 'K' Glass	Supplied with roof windows	3
15	Steel Up and Over Garage door	Finished in white	2286x2134mm	N/A	Electrically Operated	2
16	Plain Casement L/H hinge	Light Oak colour Upvc	910x1050mm	Standard Pilkington 'K' Glass	Supplied with casements	1
17	R/H Hinge Garage Pedestrian Door	Light Oak colour Upvc	2100x910mm	Standard Pilkington 'K' Glass top panels, Upvc bottom panels	Supplied with doors	1

all windows
white as
agreed by applicant
on phase 14/3/07
RA.

SHDC
Planning & Development
13 Feb 2007

Ref:

NEIL DOWLMAN
Architecture

Neil Dowlman Architecture Ltd
14 Main Ridge West
Boston, Lincs PE21 6QQ
Tel: 01205 357272 Fax: 01205 351115
Email: boston@neildowlman-architecture.co.uk

www.neildowlman-architecture.co.uk

Client	Mr & Mrs Smith	Scale	1:20
Project	Proposed Development 112 Six House Bank West Pinchbeck Lincolnshire	Date	Feb '06
		Drawn by:	SDR
		Drawing No.	B1676-08
		Revision	

DETERMINED
PLAN

SHDC
PLANNING & DEVELOPMENT
13 FEB 2007
Ref: 0196/07