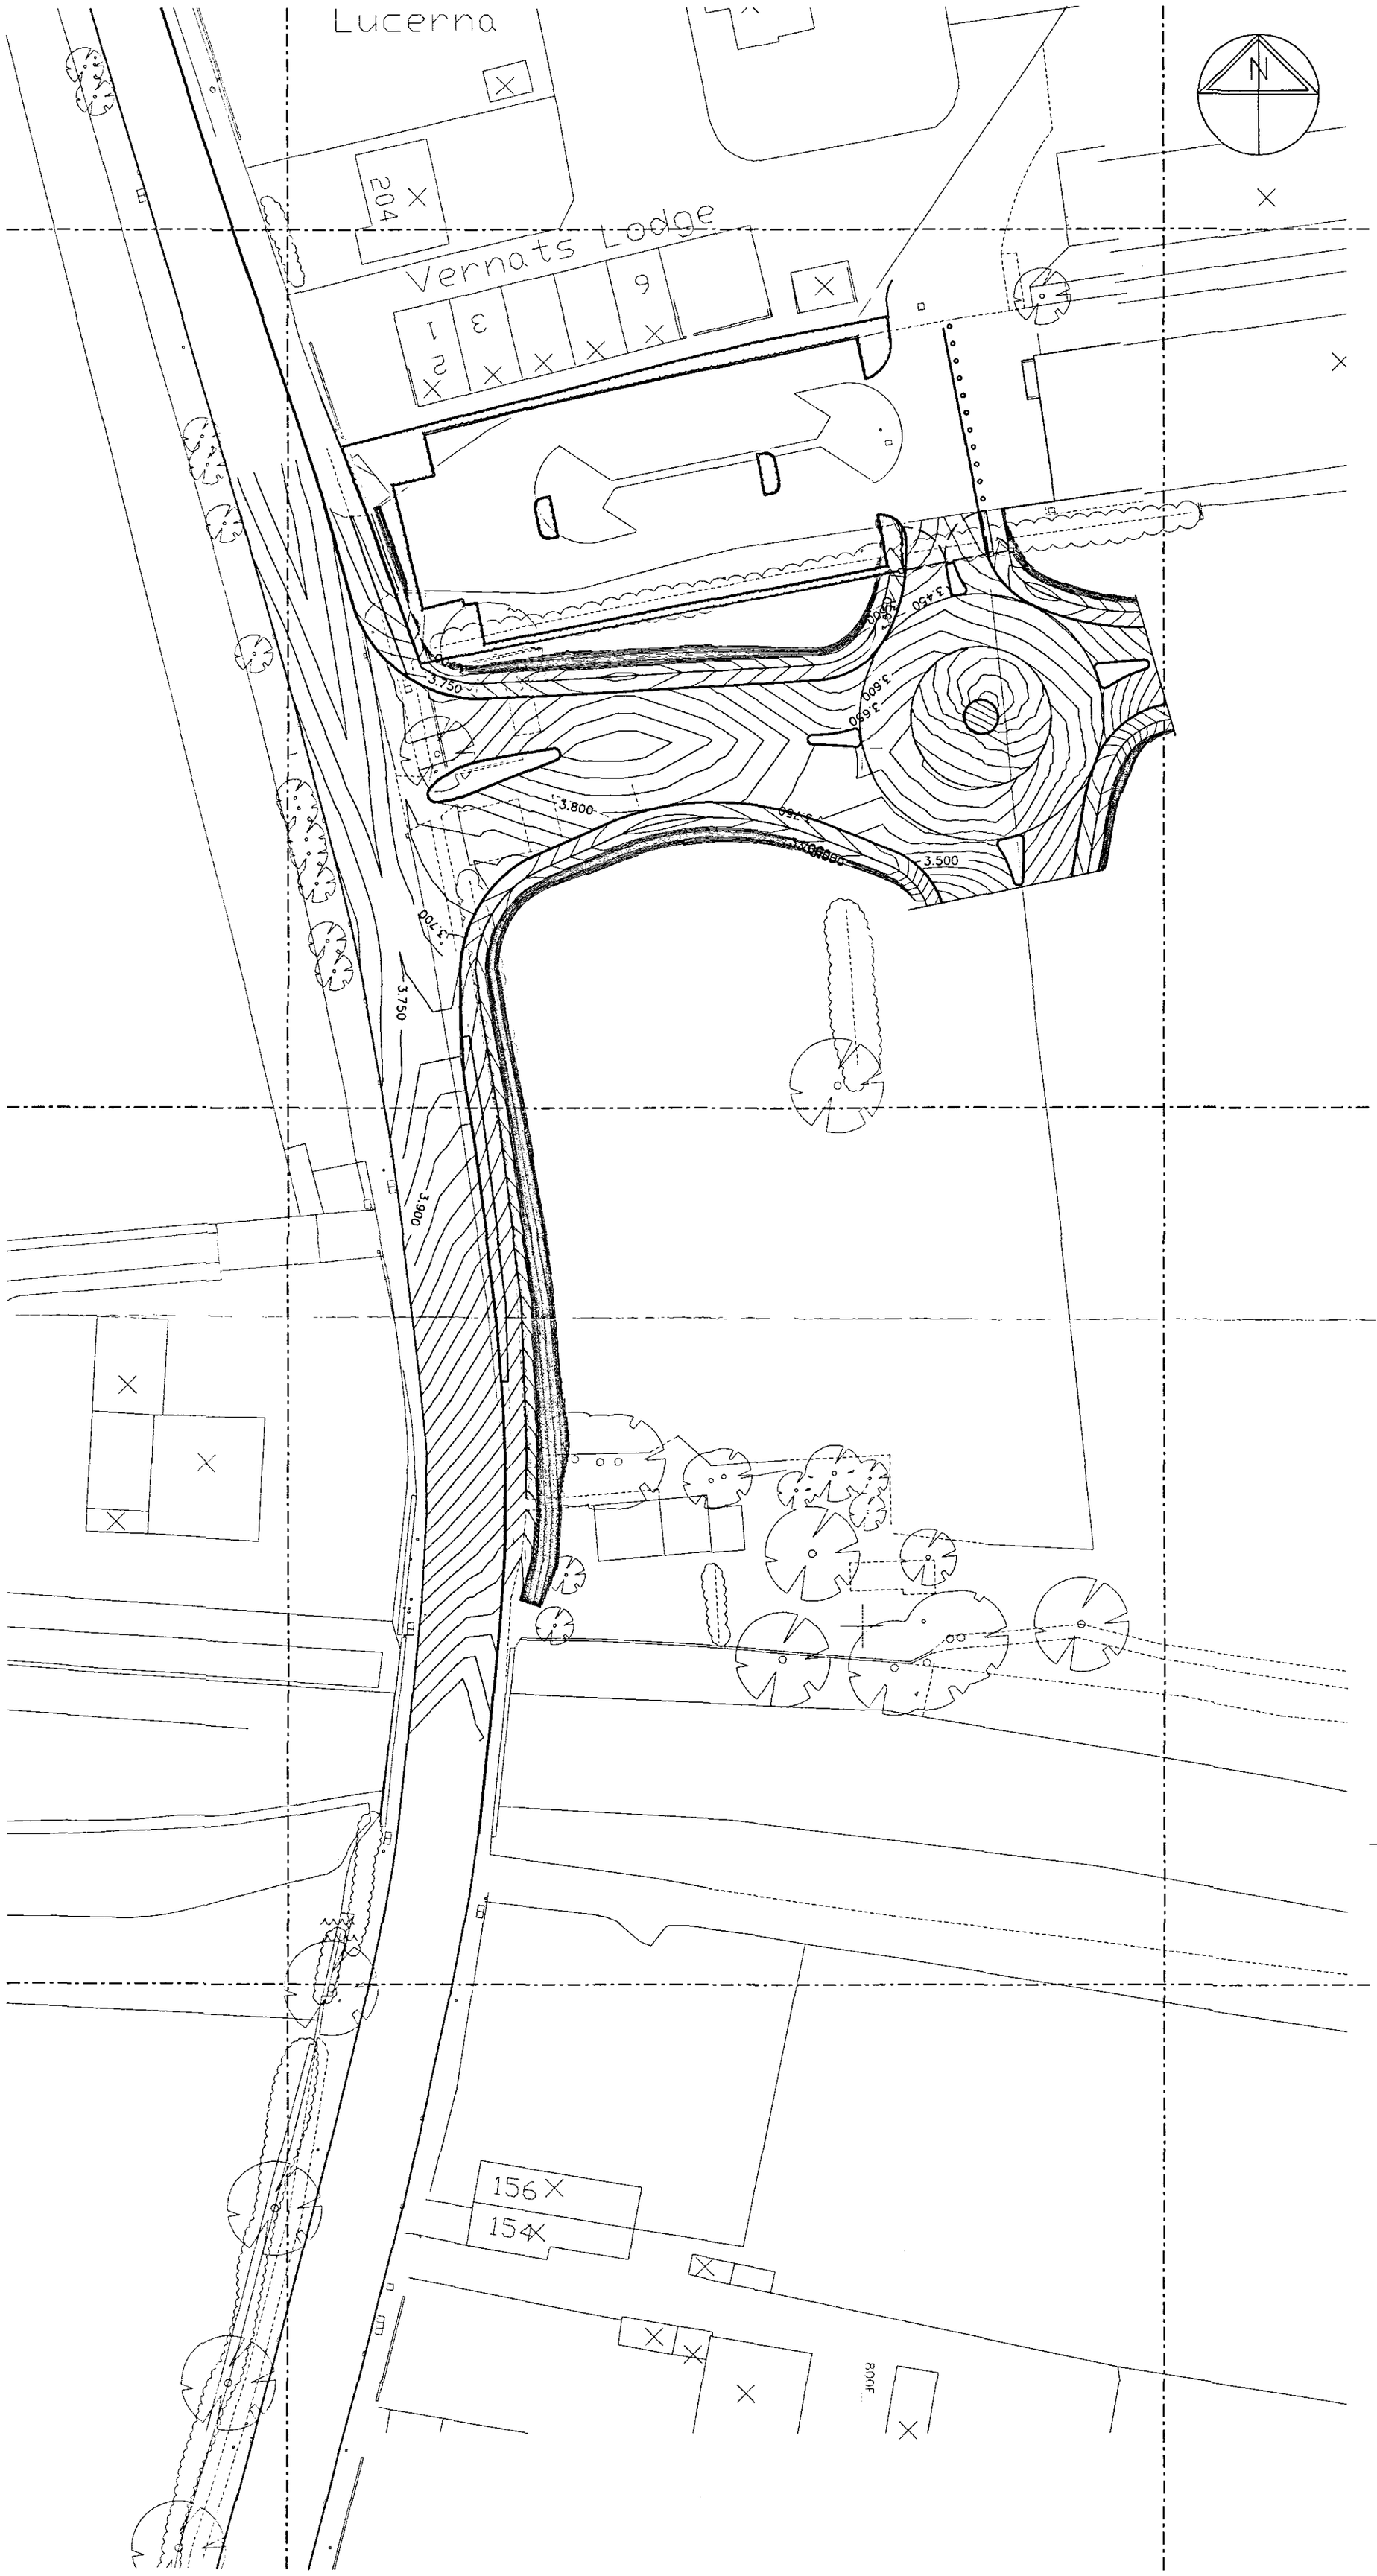


This drawing & any design thereon is the copyright of Wm Saunders Partnership LLP and must not be reproduced without their written consent.

Wm Saunders Partnership Limited Liability Partnership is registered in England and Wales with the Registration number OC 308323. The Registered Office is 24 Castle Gate, Newark on Trent, Nottinghamshire NG24 1BQ.

Contractors must verify all dimensions at the site before commencing any work or making any shop drawings: no dimensions to be taken from drawing.

In accordance with CDM Regulation 13, residual hazards have been identified and are annotated thus: [!]

Refer to the current Designers Risk Assessments for further details.

VERIFICATION STATUS	VERIFIED BY	DATE
INFORMATION / DESIGN		
PLANNING	A.C.Gibson	10/02/06
BUILDING CONTROL		
MEASUREMENT		
TENDER		
CONSTRUCTION		
FINAL ISSUE INCORPORATING ALL AUTHORISED VARIATIONS		
RISK ASSESSMENT CHECK		

ACCESS / DDA COMPLIANCE CHECK	DATE

REV	DESCRIPTION	DRN	CK'D	DATE

Note: Contours are drawn at 50mm vertical intervals.

243/06

United Lincolnshire Hospitals NHS
NHS Trust

WM SAUNDERS PARTNERSHIP LLP | WSP

ARCHITECTS
CONSULTING ENGINEERS
QUANTITY SURVEYORS
COST CONSULTANTS
INTERIOR DESIGNERS
PROJECT MANAGERS
BUILDING SURVEYORS
PLANNING SUPERVISORS

24 Castle Gate, Newark on Trent,
Nottinghamshire NG24 1BQ
Tel: 01636 704 361 Fax: 01636 702 809

Also at: Leeds, Nottingham, London, Cardiff.

e-mail: newark@wm-saunders.co.uk
website: www.wm-saunders.co.uk

Project

South Holland Community Hospital,
Spalding,
Lincolnshire.

Client

United Lincolnshire Hospitals NHS Trust.

Title

Contour Plan

Date Feb 06 Drawing No. E8586(D)04

Drawn SDG Scale 1:500 @ A2

DETERMINED PLAN