


GENERAL CONDITIONS
Contractors are responsible for checking all dimensions on site when work commences and before ordering any materials. Any discrepancies should be brought to the attention of the Client for remedial action before commencing further.

All details shown are based on typical site conditions for that area, any abnormal conditions should be brought to the attention of the Client and Local Authority.

The notes shown are mainly to cover the requirements of Building Regulations and should not be treated as full specification.

No allowance has been made for any Structural Calculations, a "SAP" calculation, Soil Investigation or Flood Risk Assessment. If deemed necessary then these will be a chargeable extra. All steel beam sizes shown on drawing are all subject to confirmation from Structural Engineer.

All materials not specified to be of a standard suitable for the work proposed and be fit for purpose. All work to be in accordance with good building practice and all necessary BS codes for Workmanship on Building Sites.

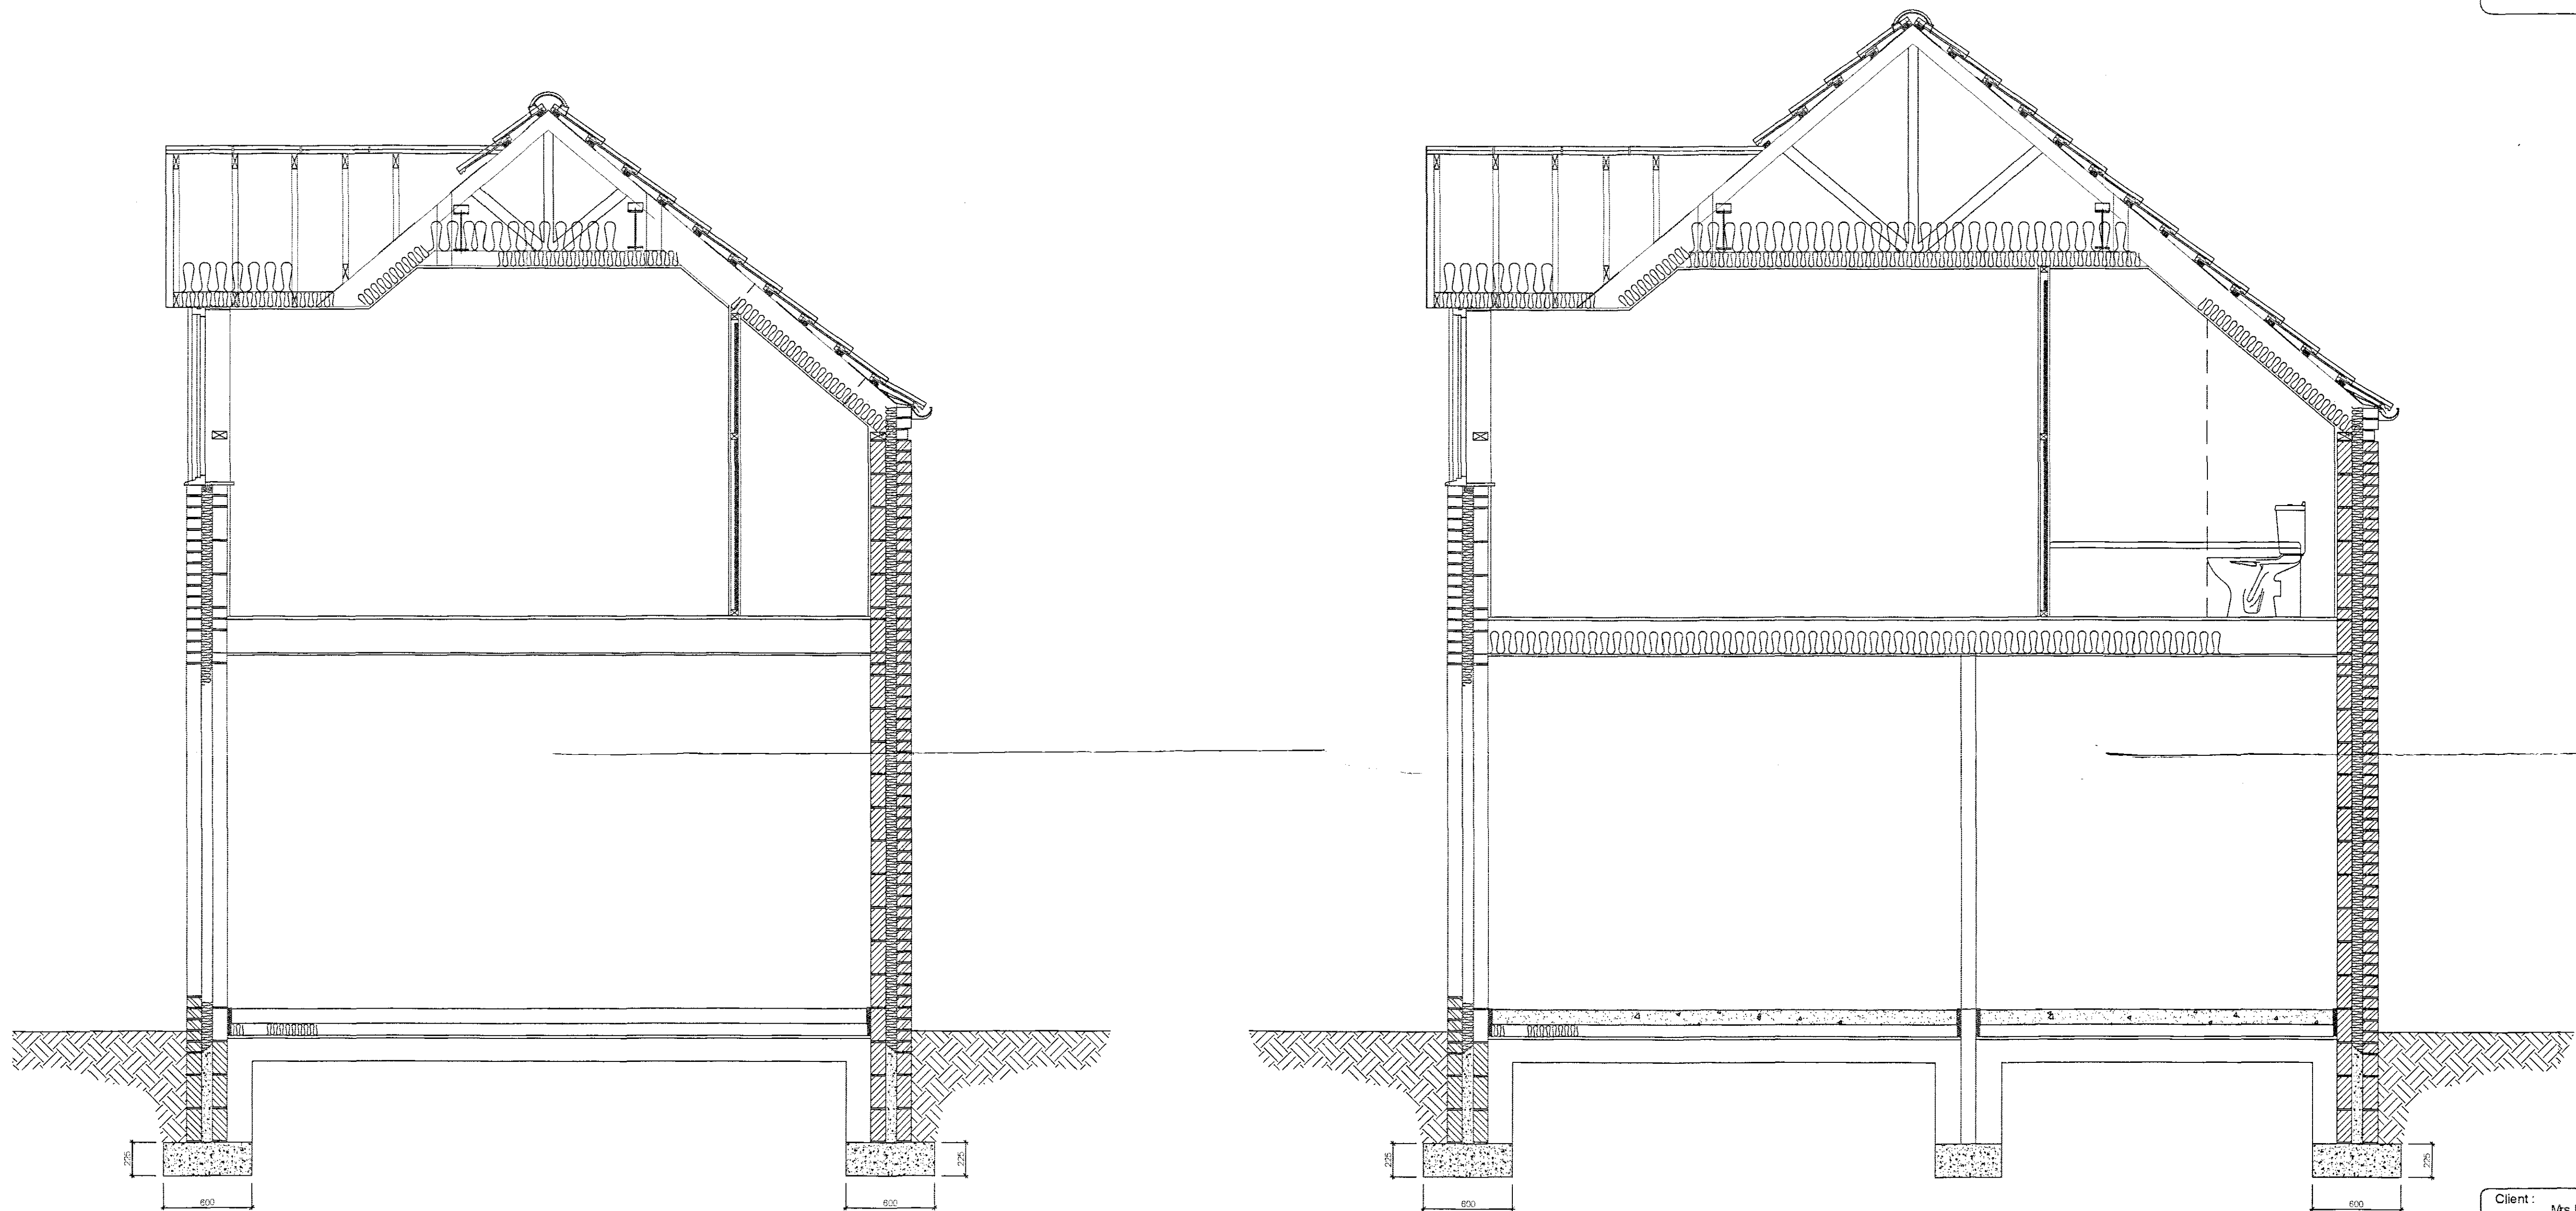

263/06

Section
Scale 1:25

DETERMINED
PLAN

Client : Mrs E Dela-Croix
73 St Thomas' Rd
Spalding
PE11 2XT

Site : Proposed Replacement Dwelling :
Gleaside Cottage
Gleaside North
West Pinchbeck
PE11 3NW

**remway
design**
3, Rembrandt Way
Spalding
Lincoln
PE11 3HX
Tel: 07815 112 058
Fax: 01775 768 921
e-mail: jason@remwaydesign.co.uk

Date : oct05 Scale : As Noted

Drawing No:
rem 1111 - 02