




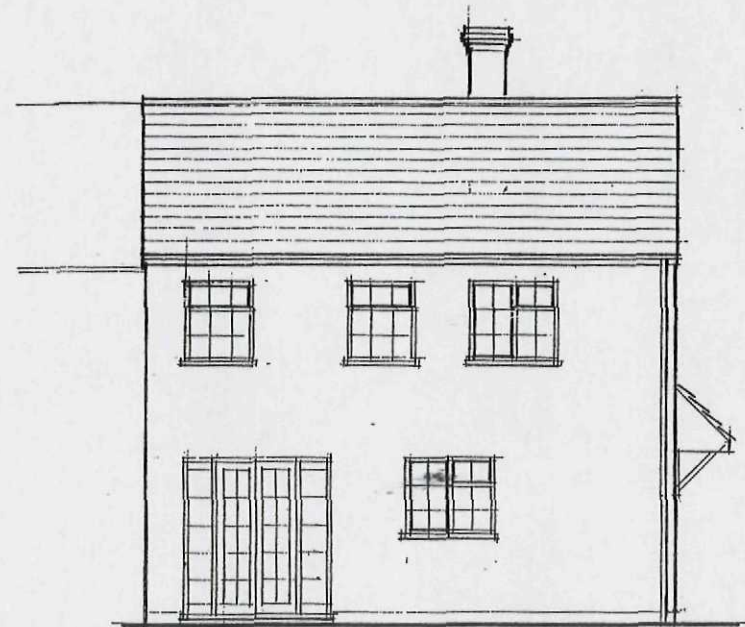

EAST

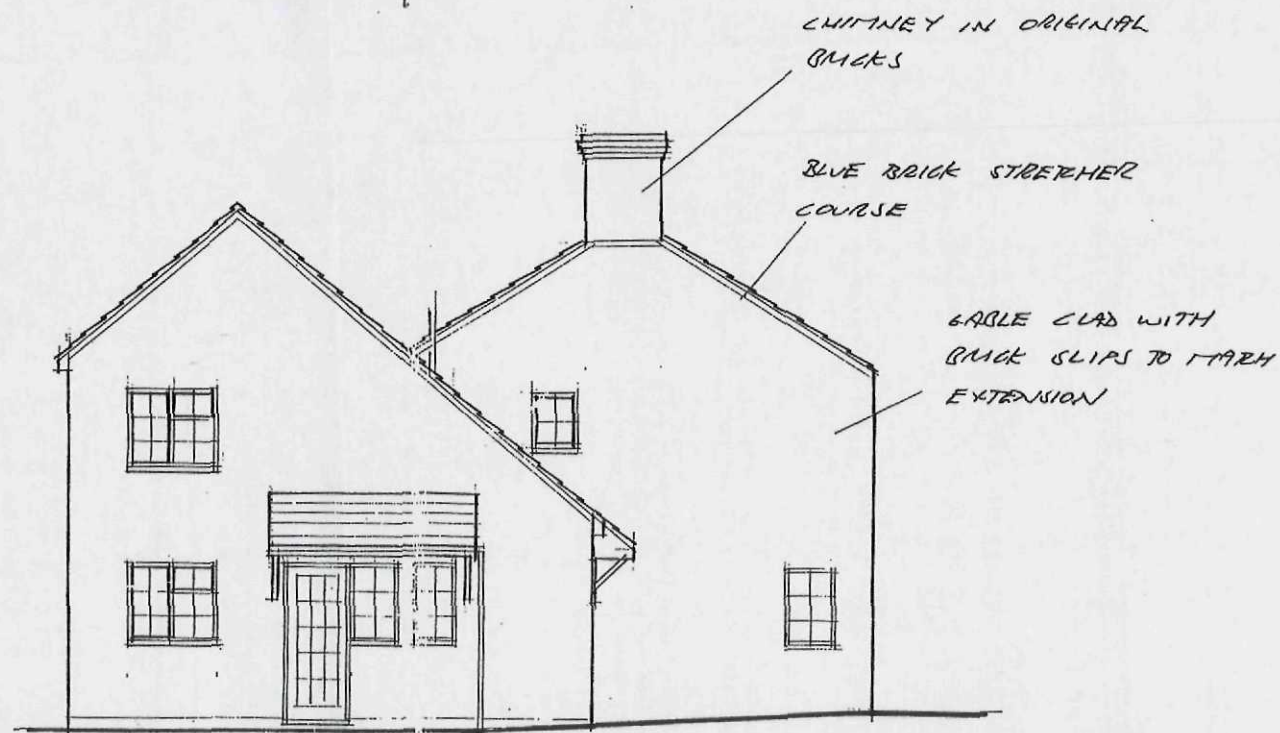

NORTH

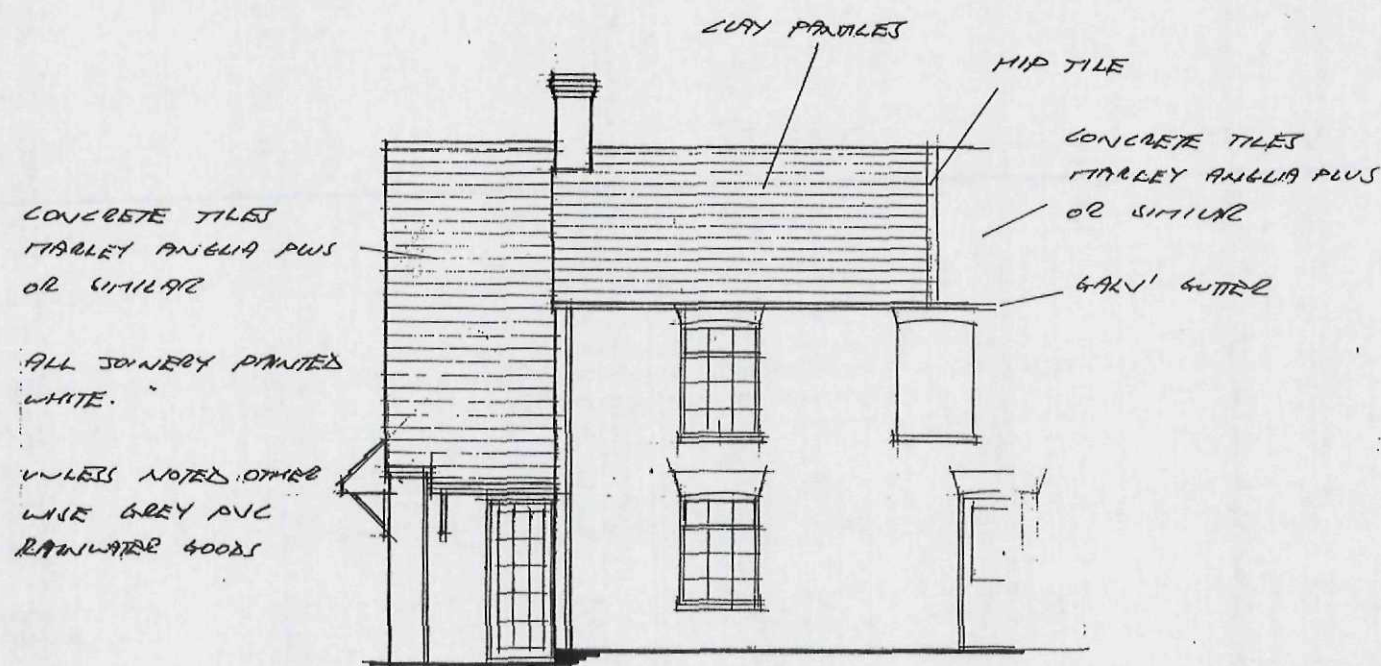

WEST

