


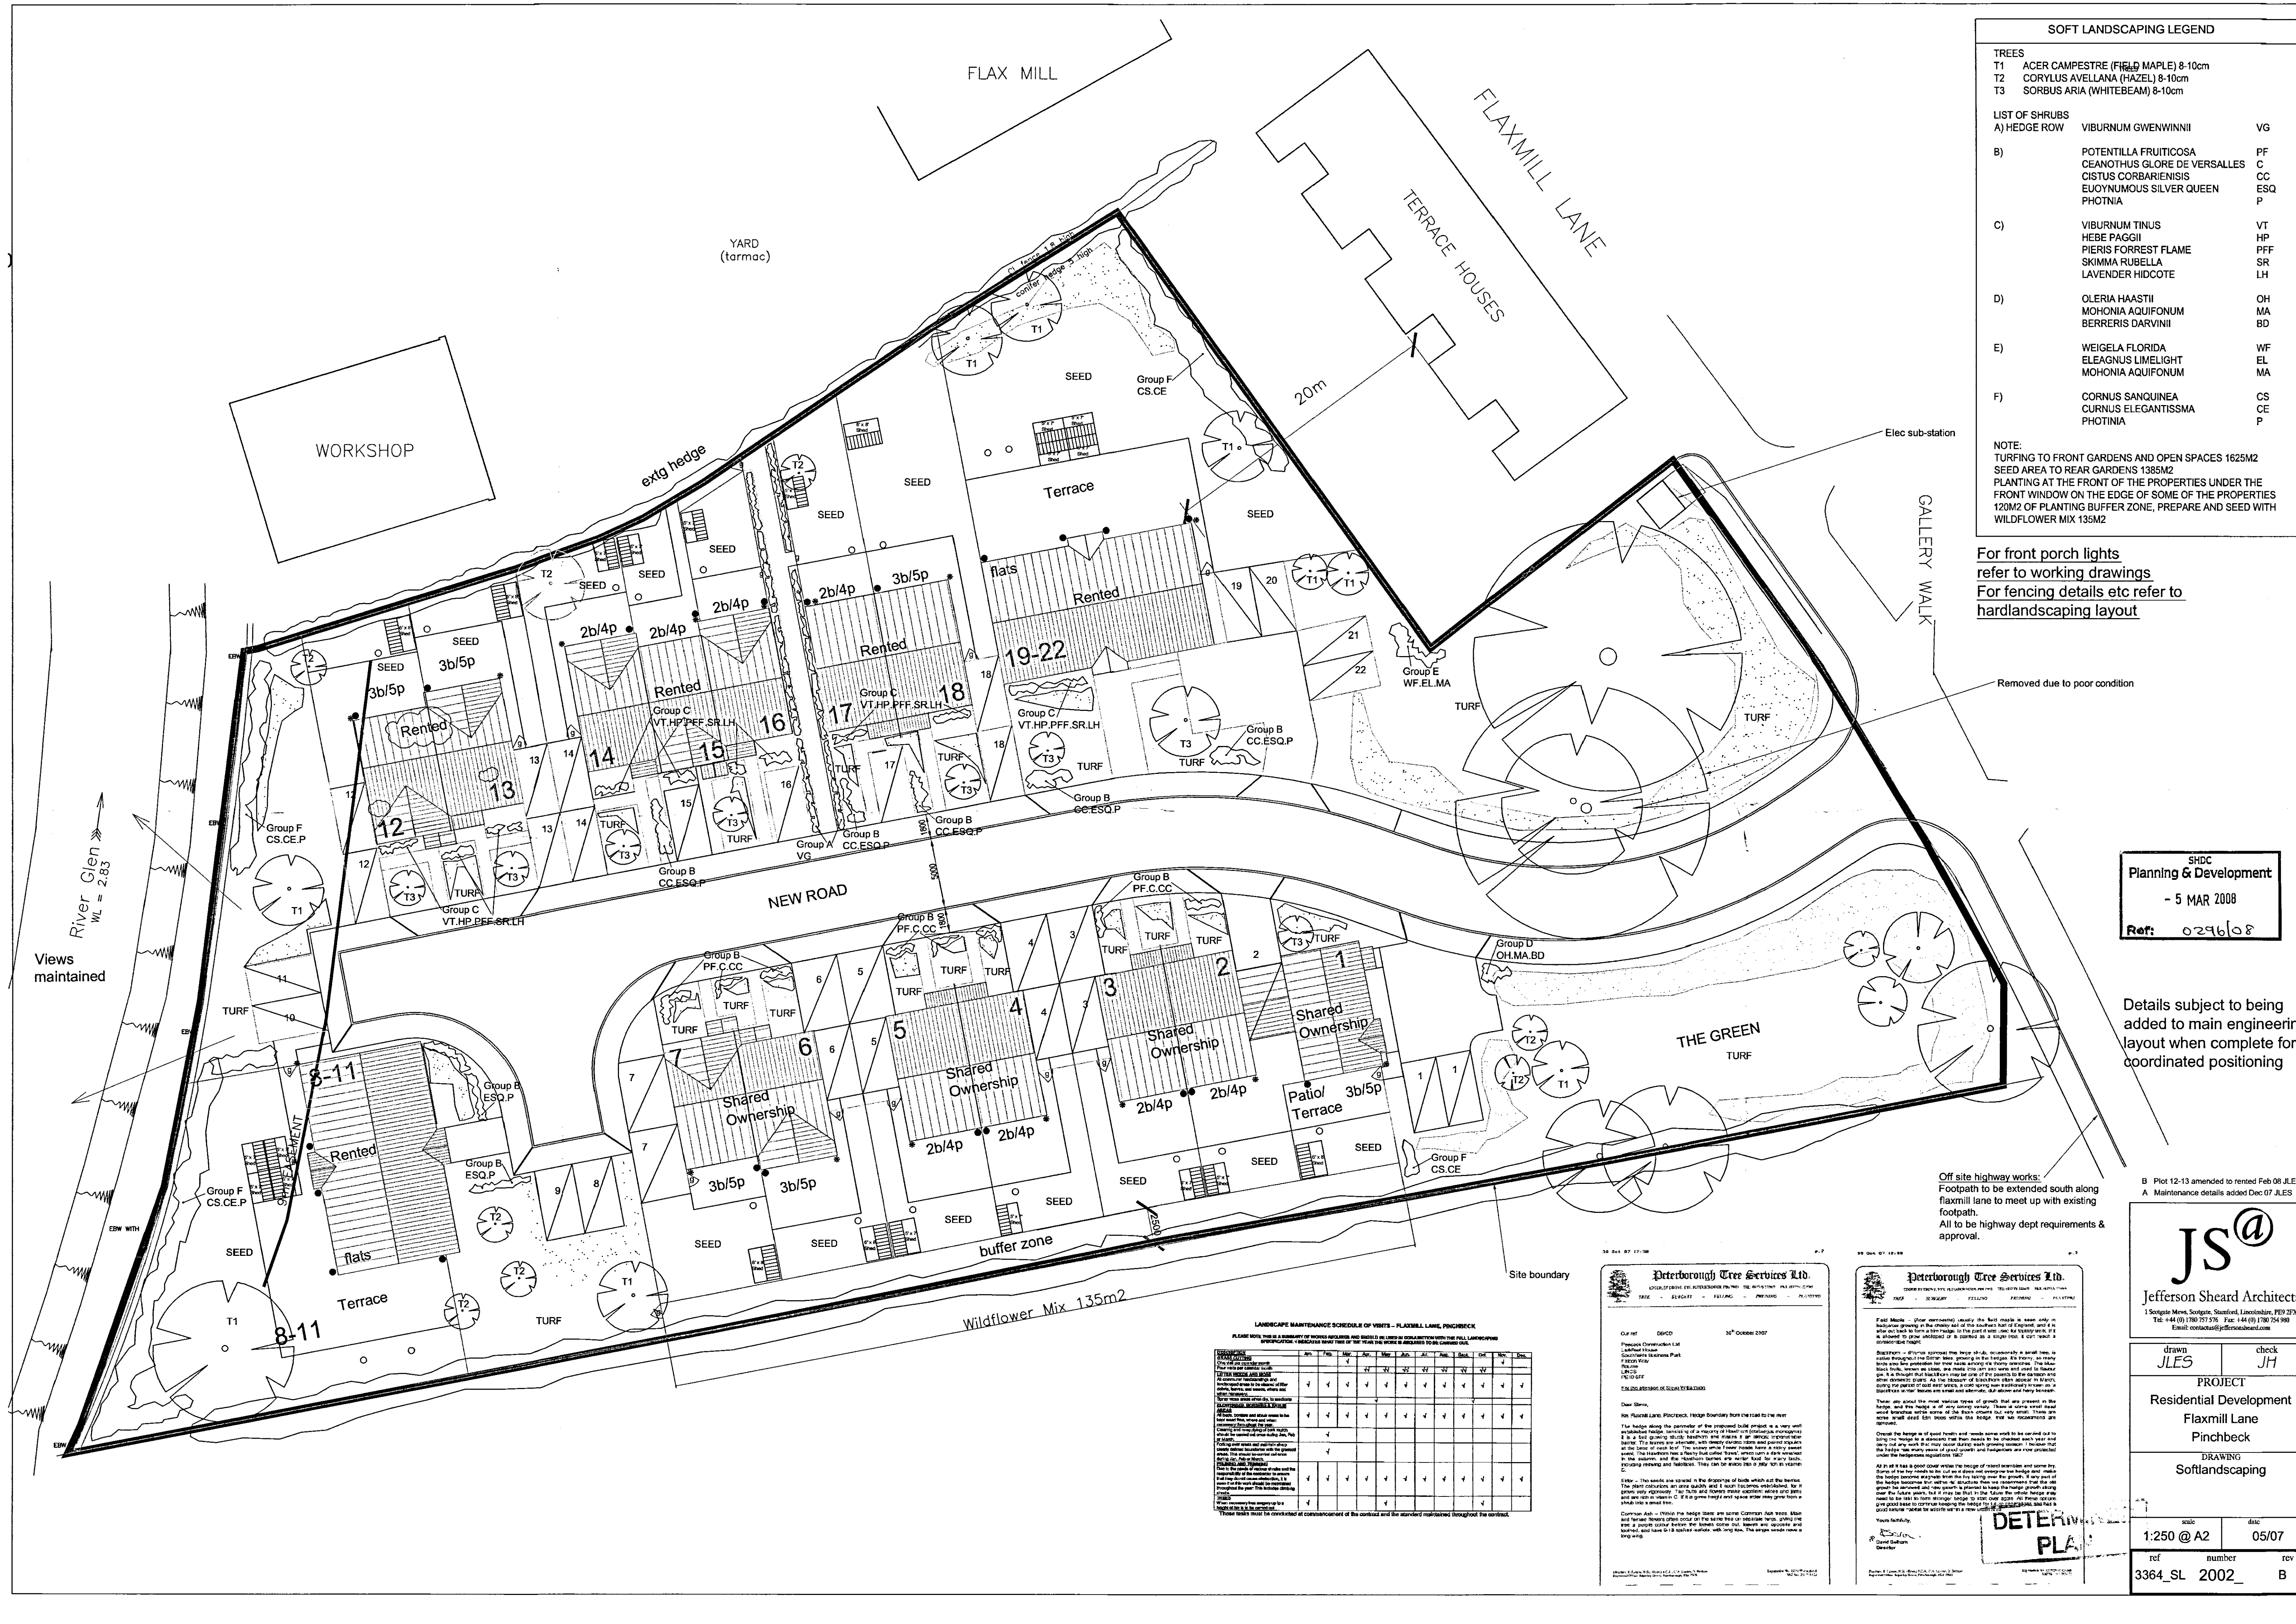

SOFT LANDSCAPING LEGEND		
TREES		
T1	ACER CAMPESTRE (FIELD MAPLE) 8-10cm	
T2	CORYLUS AVELLANA (HAZEL) 8-10cm	
T3	SORBUS ARIA (WHITEBEAM) 8-10cm	
LIST OF SHRUBS		
A) HEDGE ROW	VIBURNUM GWENWINNII	VG
B)	POTENTILLA FRUITICOSA	PF
	CEANOTHUS GLORE DE VERSALLES	C
	CISTUS CORBARIENIS	CC
	EUONYMUS SILVER QUEEN	ESQ
	PHOTINIA	P
C)	VIBURNUM TINUS	VT
	HEBE PAGGII	HP
	PIERIS FORREST FLAME	PFF
	SKIMMA RUBELLA	SR
	LAVENDER HIDCOTE	LH
D)	OLERIA HAASII	OH
	MOHONIA AQUIFOLIUM	MA
	BERRERIS DARVINII	BD
E)	WEIGELA FLORIDA	WF
	ELEAGNUS LIMELIGHT	EL
	MOHONIA AQUIFOLIUM	MA
F)	CORNUS SANGUINEA	CS
	CURNUS ELEGANTISSIMA	CE
	PHOTINIA	P
NOTE: TURFING TO FRONT GARDENS AND OPEN SPACES 1625M2 SEED AREA TO REAR GARDENS 1385M2 PLANTING AT THE FRONT OF THE PROPERTIES UNDER THE FRONT WINDOW ON THE EDGE OF SOME OF THE PROPERTIES 120M2 OF PLANTING BUFFER ZONE, PREPARE AND SEED WITH WILDFLOWER MIX 135M2		

For front porch lights
refer to working drawings
For fencing details etc refer to
hardlandscaping layout

SHDC
Planning & Development
- 5 MAR 2008
Ref: 0296108

Details subject to being
added to main engineering
layout when complete for
coordinated positioning

Off site highway works:
Footpath to be extended south along
flaxmill lane to meet up with existing
footpath.
All to be highway dept requirements &
approval.

B Plot 12-13 amended to rented Feb 08 JLES
A Maintenance details added Dec 07 JLES

LANDSCAPE MAINTENANCE SCHEDULE OF VISITS - FLAXMILL LANE, PINCHBECK											

Peterborough Tree Services Ltd
QUALITY SERVICE AND RELIABILITY
TREE SURGERY • LANDSCAPING • FENCING • PLANTING • REMOVAL







JS@
Jefferson Sheard Architects
Email: contactus@jeffersonsheard.com

drawn
JLES

check
JH

PROJECT
Residential Development
Flaxmill Lane
Pinchbeck

DRAWING
Softlandscaping

scale
1:250 @ A2

date
05/07

ref
3364_SL

number
2002_

rev
B