

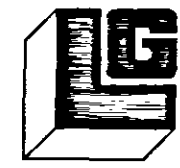


FOUL + SURFACE
WATER DRAINAGE
CONNECTIONS

COPYRIGHT
GROUP LIMITED AND ITS SUBSIDIARY AND ASSOCIATED
COMPANIES AND NO PART THEREOF MAY BE REPRODUCED
OR UTILISED IN ANY WAY WHATSOEVER WITHOUT THE
PRIOR WRITTEN CONSENT OF LINDUM
NO DIMENSIONS ARE TO BE SCALED FROM THIS DRAWING
USE FIGURED DIMENSIONS ONLY

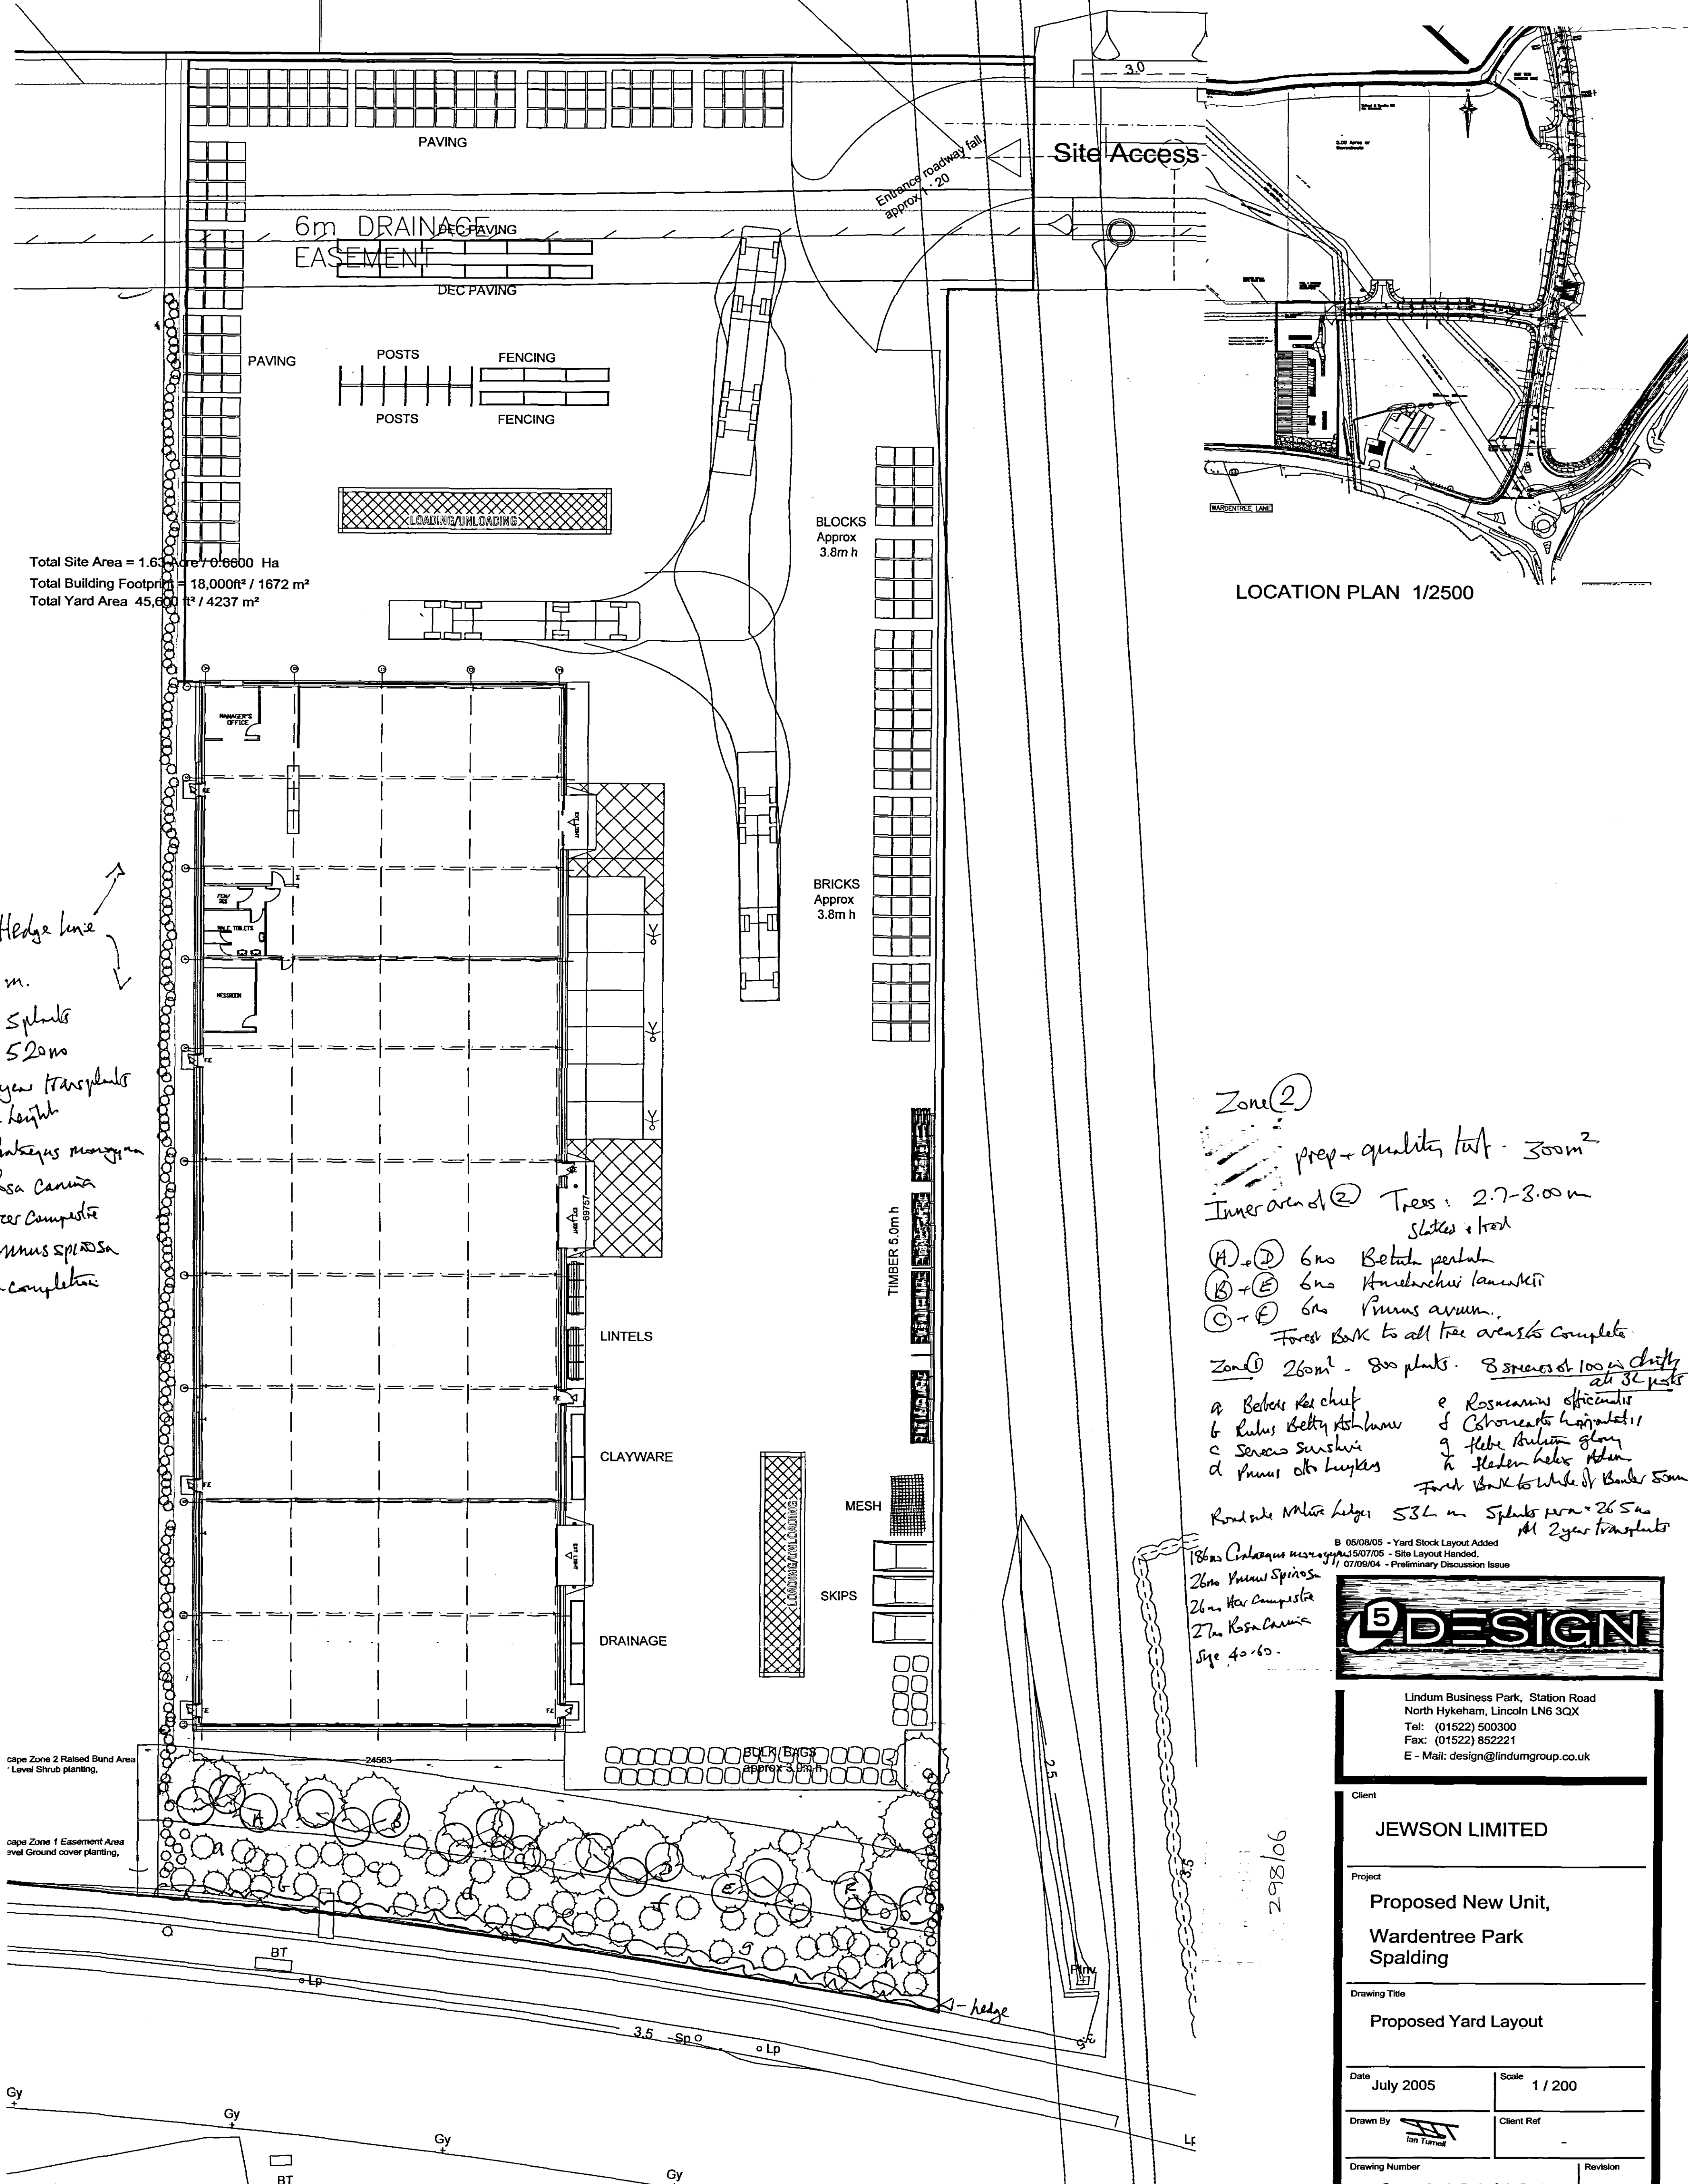

Jewson Limited, Wardentree Park, Spalding.

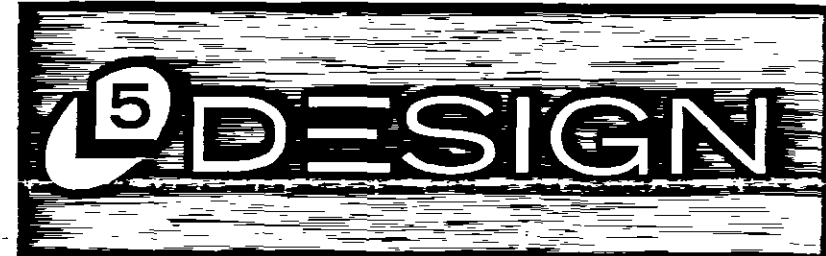

Lindum Business Park, Station Road
North Hykeham, Lincoln LN6 3QX
Tel: (01522) 500300
Fax: (01522) 852221
E-Mail: design@lindumgroup.co.uk

Client

JEWSON LIMITED

Project

Proposed New Unit,
Wardentree Park
Spalding

Drawing Title

Proposed Yard Layout

Date July 2005

Scale 1/200

Drawn By

Ian Turner

Client Ref

Drawing Number

25-0129/104

Revision

B