



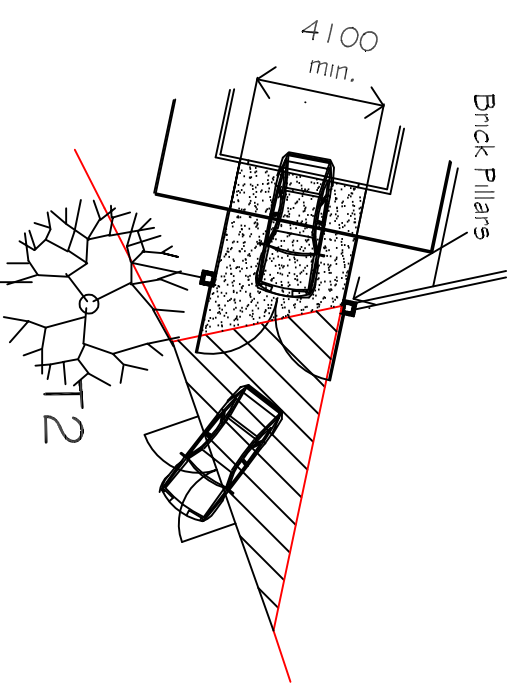


Enlarged Detail
m/s

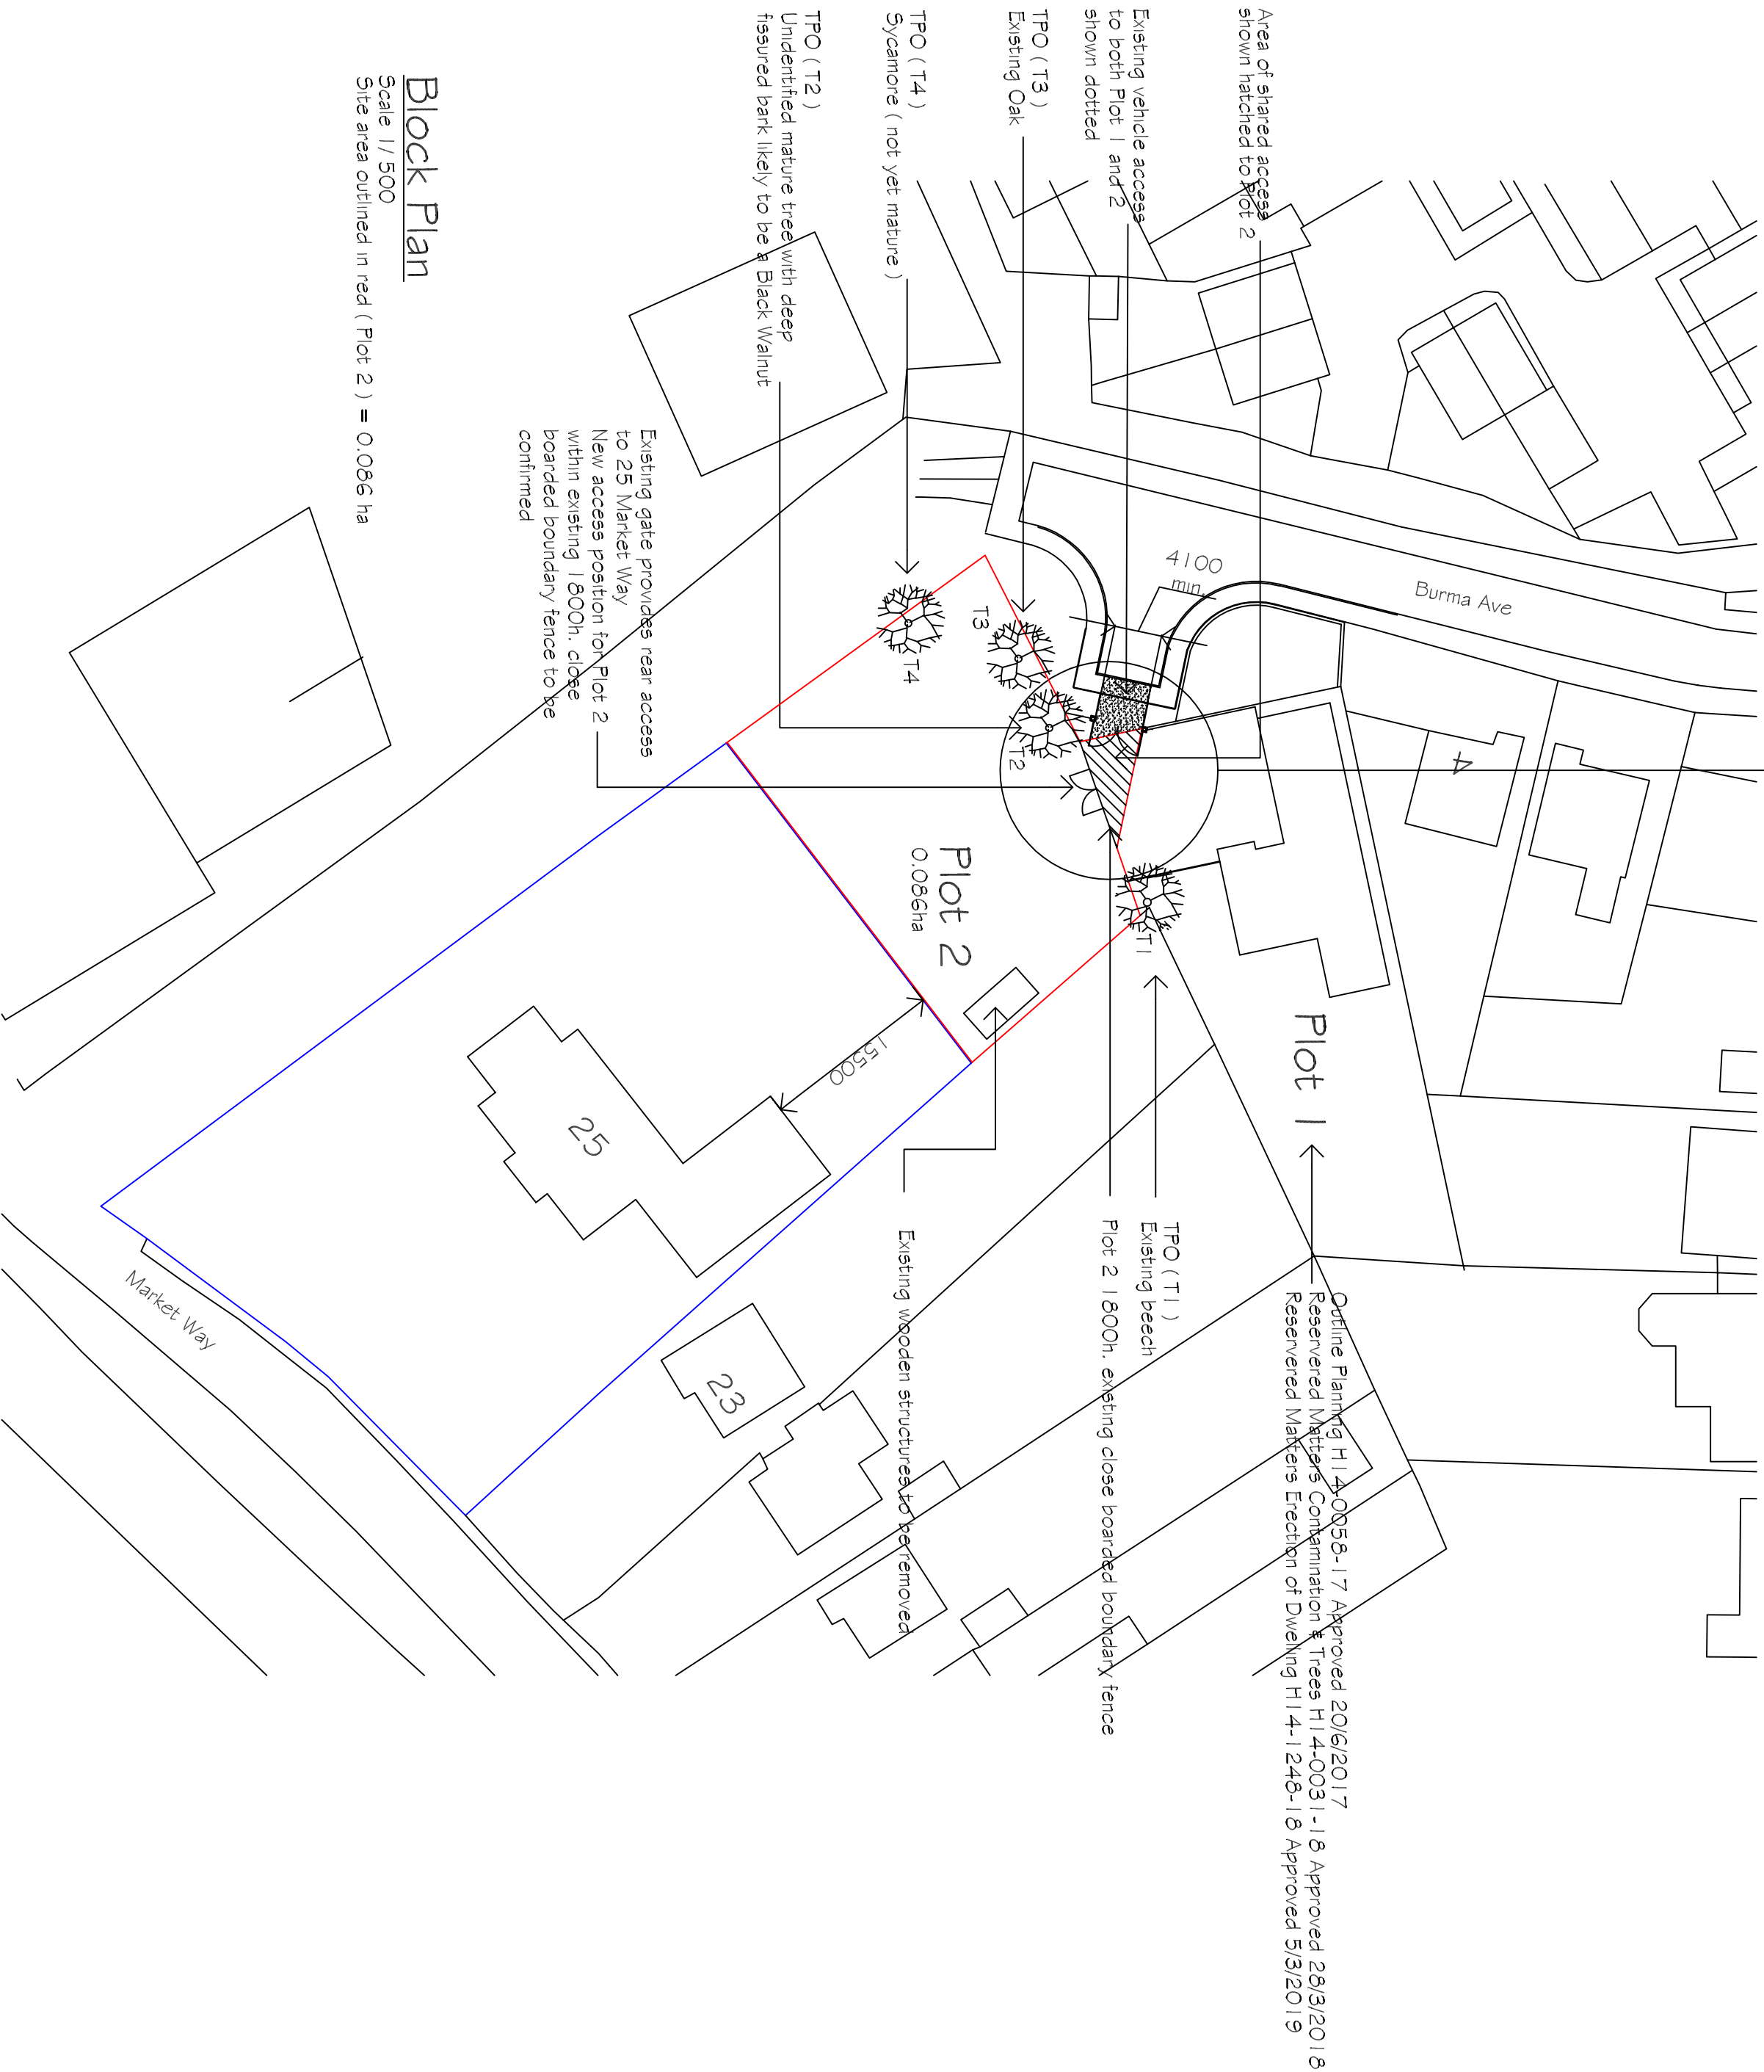


Block Plan

Scale 1/1500
Site area outlined in red (Plot 2) = 0.086 ha

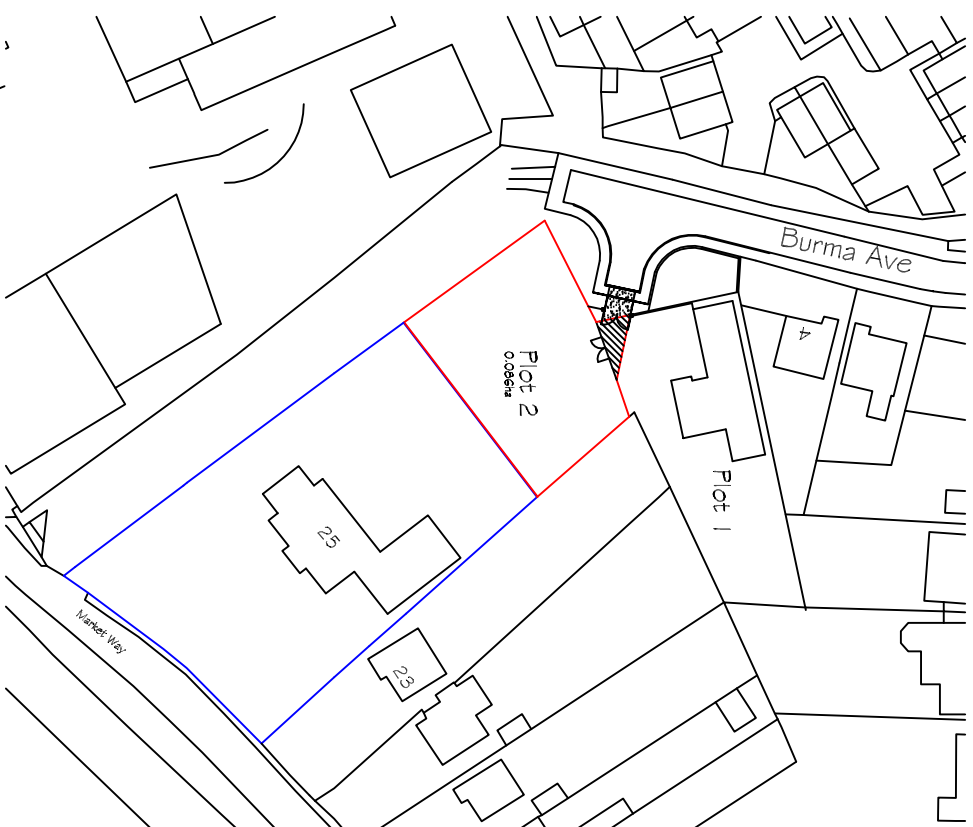

Location Plan
Scale 1/1250

A Revised to suit clients comments		mjw		30/3/20	
REVISIONS		BY		DATE	
DRAWN	MJW	DATE	14/3/20		
SCALE	1 / 500	CHECKED			
CLIENT					
Mr. & Mrs S. Woodfield 25 Market Way Pinchbeck Spalding Lincs PE11 3PE					
PROJECT					
Proposed residential building plot (Plot 2 - one and a half high type dwelling) with access off Burma Ave. to rear garden of 25 Market Way Pinchbeck Spalding Lincs PE11 3PE Outline Planning H14-0058-17 (Plots 1 & 2 approved 20/6/2017)					
DETAILS					
Location & Block Plan					

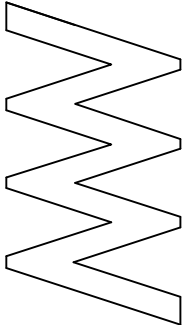

Malcolm Watson
architectural - detailing services
Residential - Commercial - Industrial - Agricultural
Planning & Building Regulations Submissions




LABC
partner

13 Wincobley Way, Pinchbeck, Spalding, Lincs. PE11 3RY.
Tel / Fax : 01775 767650
Email : mjw.13@btinternet.com

DRWG No. 571/LP/BP/2020

A

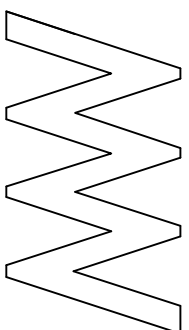

Malcolm Watson
architectural - detailing services
Residential - Commercial - Industrial - Agricultural
Planning & Building Regulations Submissions

13 Wimpey Way, Pinchbeck, Spalding, Lincs. PE11 3RX.
Tel / Fax : 01775 767650
email : mjw.13@btinternet.com



DRWG No. 571/LP/BP/2020 A