

EXISTING HEDGE
TO REMAIN

EXISTING 12FT HIGH HEDGE REMOVED

NEW PROPOSED 1.8M/6FT HIGH BOUNDARY FENCE

120 SHEDS BAR

195-3

120 SIXHOUSE BAY


NEW PROPOSED
1.8M/6FT HIGH
BOUNDARY FENCE

I/ps-4

EXISTING 12 FT HIGH
BOUNDARY HEDGE ROW
TO BE REMOVED

EXISTING 10 HIGH
BOUNDARY FENCE
TO REPLACE

120 SIXHOUSE BANK

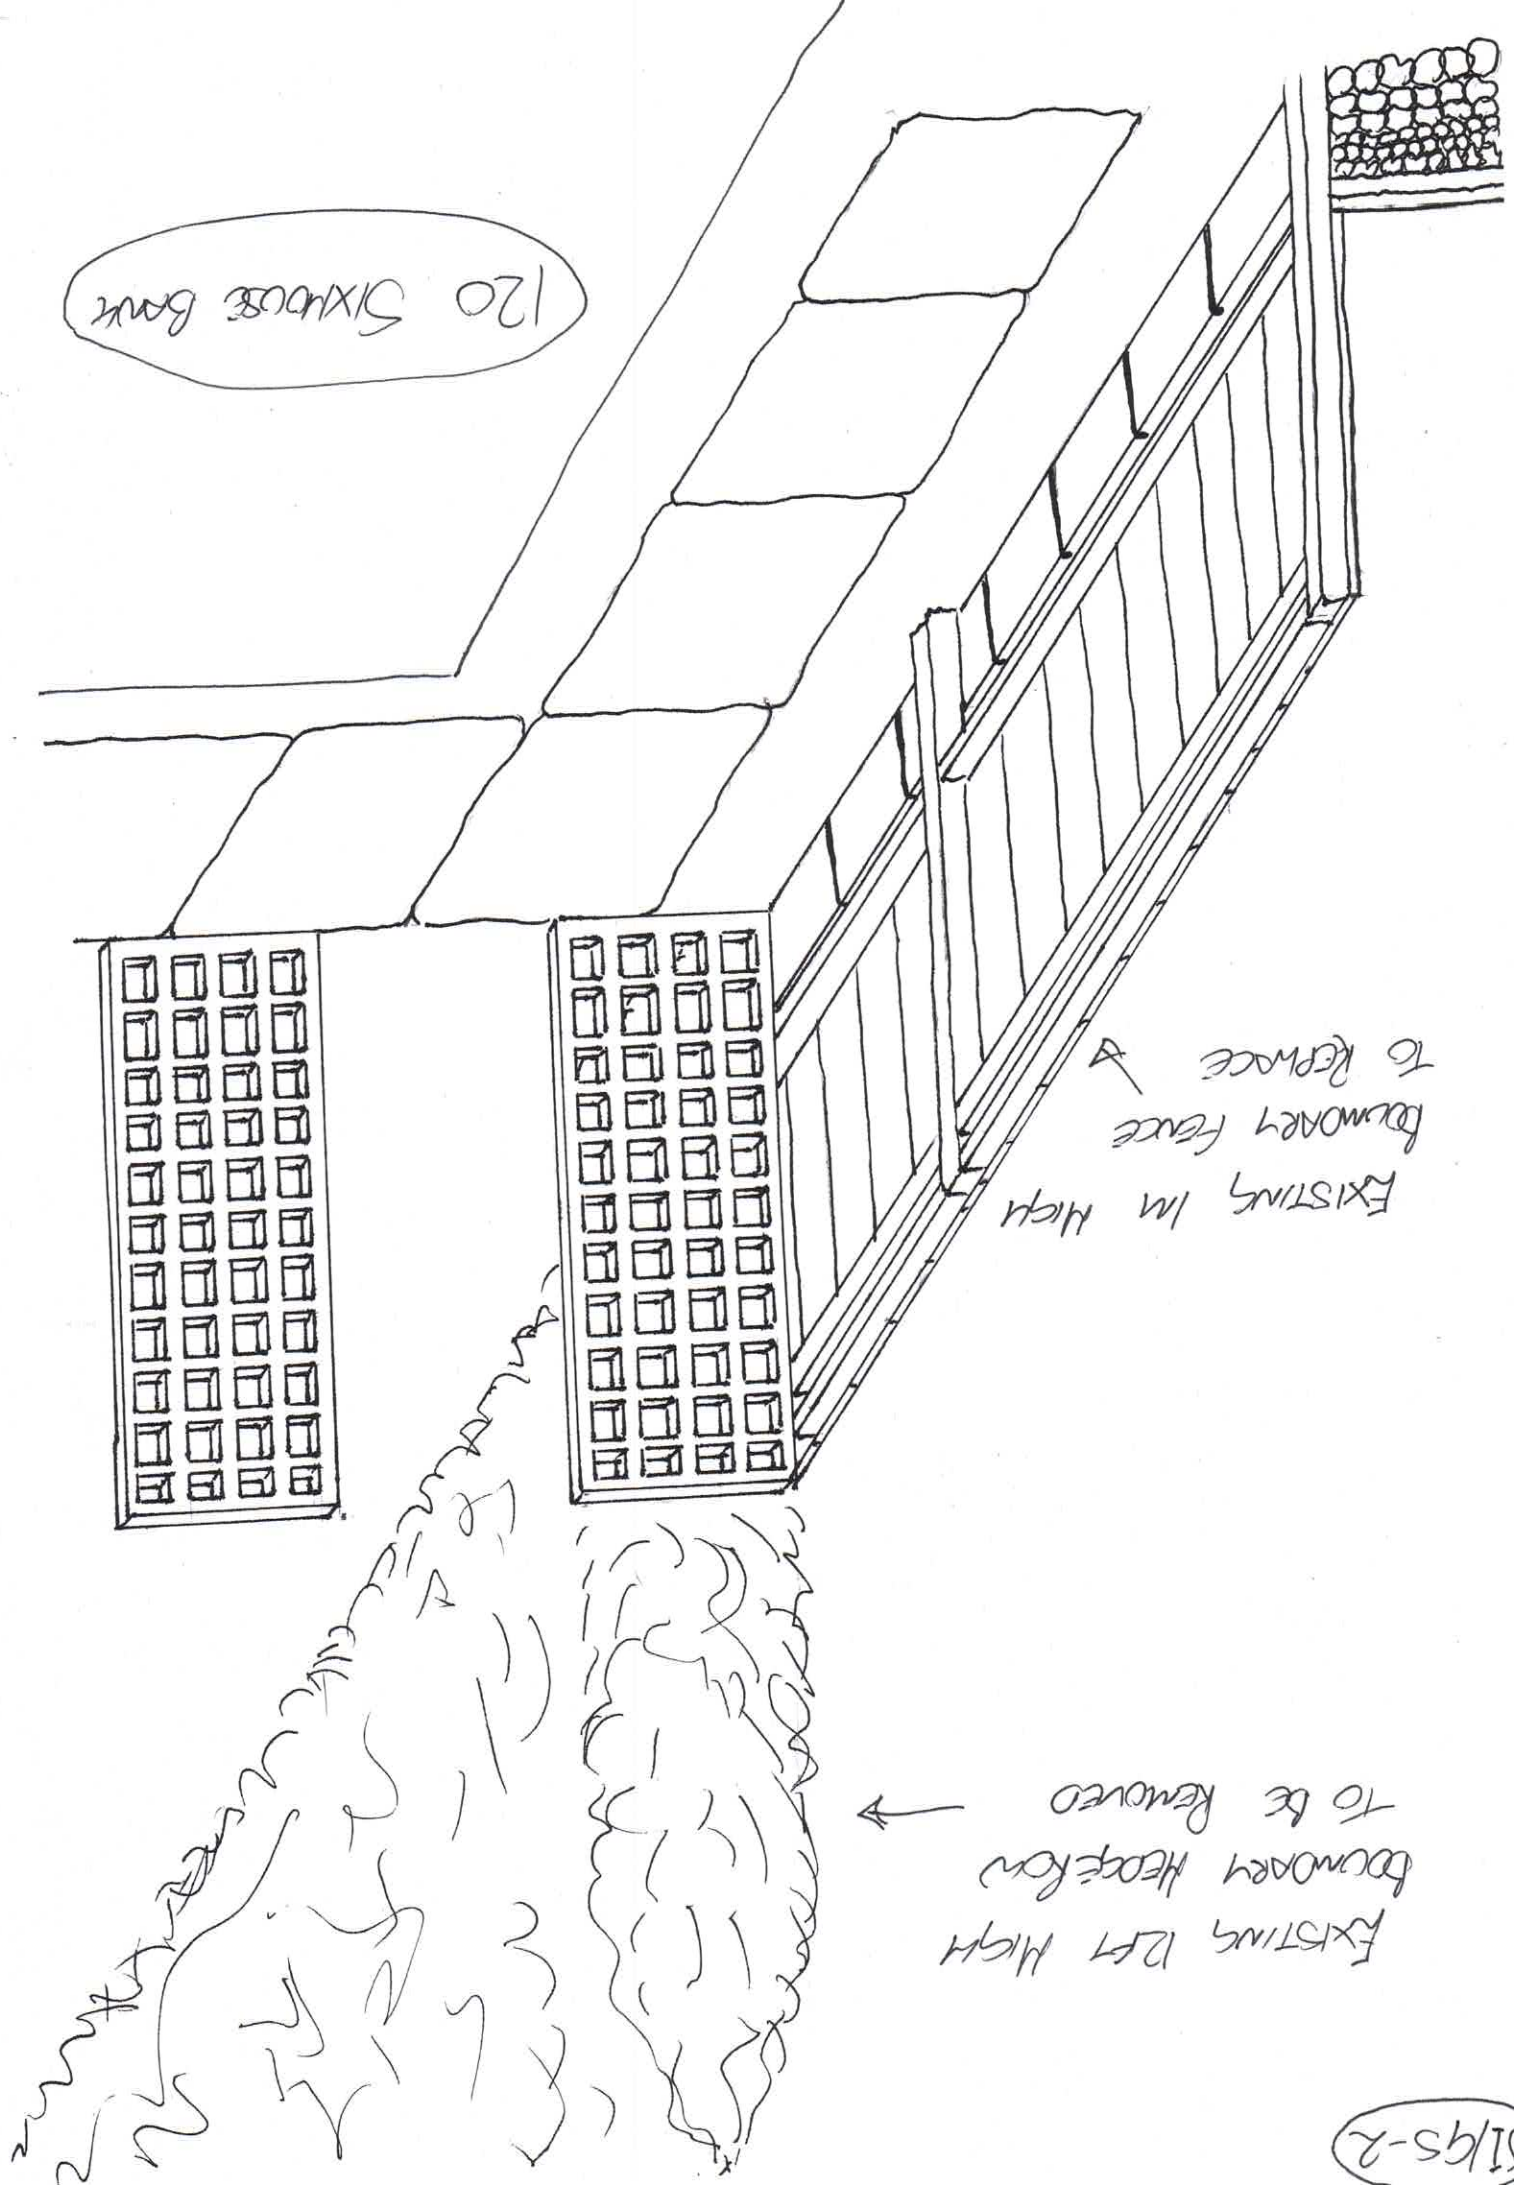

EXISTING HEDGE
TO REMAIN

12FT HIGH BOUNDARY
HEDGE TO BE REMOVED

12FT HIGH BOUNDARY
HEDGE TO BE REMOVED

EXISTING 12FT HIGH BOUNDARY HEDGE TO BE REMOVED

PUBLIC FOOTPATH

120 SIXMOOSE BAY

1-86/IS/98-1