


SINGLE PLY FULLY ADHERED SHEET ROOFING FITTED IN ACCORDANCE WITH MANUFACTURERS DETAILS ON 150mm THICK KINGSPAN THERMAROOF TR27 LPC/FM BONDED ON VAPOUR CONTROL LAYER TO KINGSPAN REQUIREMENTS, BONDED ON 18mm EXTERNAL QUALITY PLYWOOD.
ALL FIXING AND BONDING TO MANUFACTURERS DETAILS AND INSTRUCTIONS
50mm WIDE TREATED FIRRINGS AT 1in60 FALLS ON 170x47 C24 TREATED FLAT ROOF JOISTS AT 400mm CENTRES WITH 12.5mm PLASTER SKIM FINISH TO INSIDE
ALL TO ACHIEVE U VALUE OF 0.15W/sq.mK

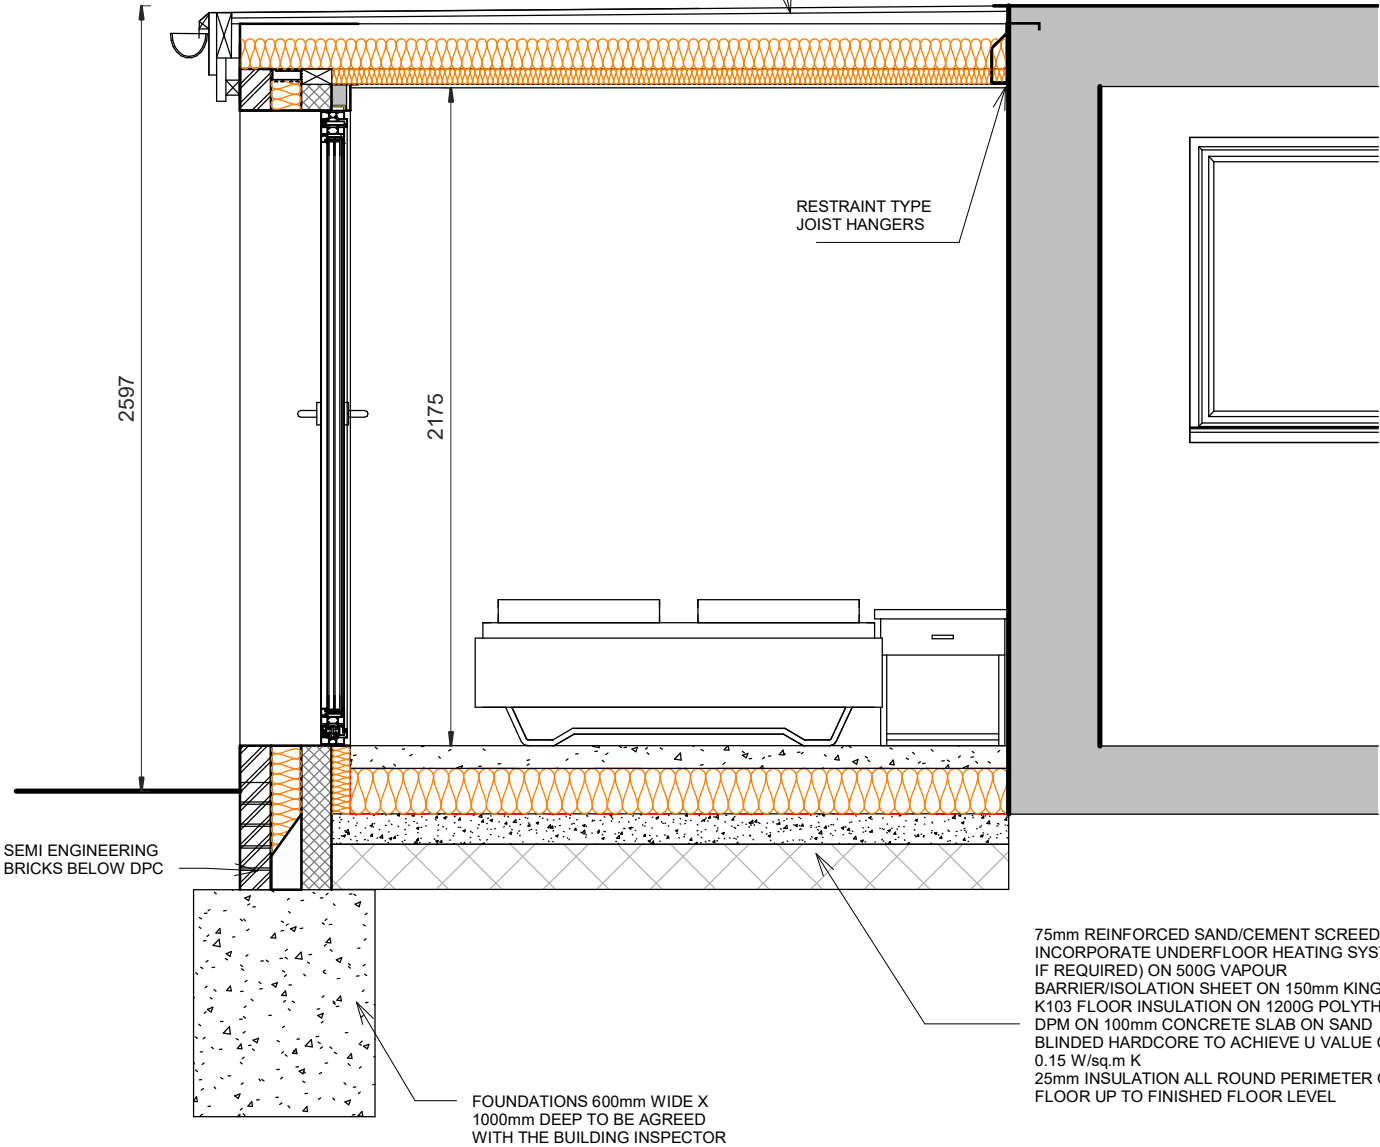

SECTION



ALL DIMS IN MILLIMETERS UNLESS NOTED OTHERWISE
DO NOT SCALE EXCEPT FOR PLANNING PURPOSES
IF IN DOUBT - ASK

THIS DRAWING IS CONFIDENTIAL AND IS THE PROPERTY OF
KEENAN PROJECT DESIGNS LTD
© COPYRIGHT

KEENAN
PROJECT
DESIGNS

KEENAN PROJECT DESIGNS
08002335787
INFO@KEENANPROJECTDESIGNS.COM
WWW.KEENANPROJECTDESIGN.COM

CLIENT:
Stacey Nelson

ADDRESS:
PE11 3NE, Edina house, Fengate road, West Pinchbeck,
Spalding, UK

DATE:
04/04/2024

PROJECT LEAD:
Awwal Kazeem

DRAWN BY:
Chibuzo Chinwuko

DRAWING NO:
2377-5

SCALE:
1:25@A3

REV:
B