

2.2.2 MAST MOUNTED DOUBLE SIDED FLAG SIGN**ILLUMINATED****FLAG DIMENSION**

1 height: 1500mm

STRUCTURE

The double sided flag sign is fixed to a mast

1 height: 6m

The mast is painted RAL 9010

The diameter of the mast will be determined following a feasibility study.

A FEASIBILITY STUDY MUST BE CARRIED OUT BY QUALIFIED EXPERTS WHO SHOULD TAKE INTO CONSIDERATION THE LOCAL AND ENVIRONMENTAL REGULATIONS.

GENERAL DESCRIPTION

The double-sided flag sign is clear plexiglass box, lined internally with an opaque white film. The box is fixed to the mast via an aluminium finish box (RAL 9006) which can optionally include tangential lighting.

1. Citroën:

light box letters:

front facing made out of red diffusing plexiglass RAL 3000
edges made out of a 95% opaque plexiglass.

2. Chevrons:

chrome effect by day, chrome diffusing effect by night

shape: please refer to the IGS file

CITROËN HORIZONTAL MAJ 16-12-2008

colour scale: please refer to the AI file

CJ03E01-LOGO_Horizontal_EXE_PANTONE

COLOURS

A RAL 9010

B RAL 3000
contretypc methacrylate RAL 3000
contretypc adhesive RAL 3000

C anthracite grey RAL 7015

D glass



Mast
RAL 9010
THE DIAMETER OF THE MAST
WILL BE DETERMINED FOLLOWING
A FEASIBILITY STUDY

UPDATED 09/06/26 2.2.2
Notes and dimensions to be checked on site. All items to be attached to a weight bearing structure able to withstand windload.

2.4.3 WORKSHOP SIGNAGE V2

NON ILLUMINATED SIGNAGE

DIMENSIONS

The height of the lettering is determined by the rules set out in the adjoining drawing

STRUCTURE

The light signage is fixed to the metal cladding



WORKSHOP SIGNAGE

non luminous lettering
laser cut planiglass, chrome finish
font: Citroën light


VARIOUS SERVICE TEXT

non luminous lettering
laser cut planiglass, chrome finish
font: Citroën light

*NON CONTRACTUAL TEXT
refer to programme

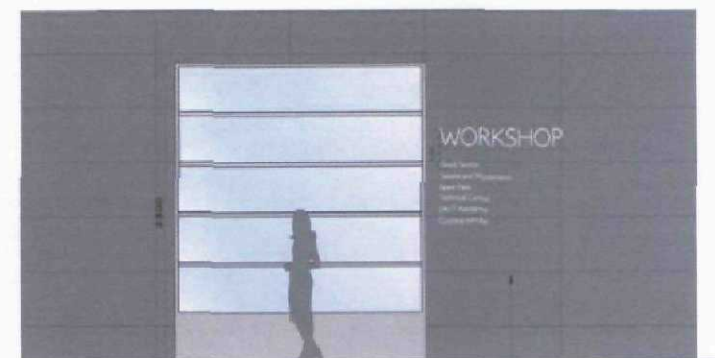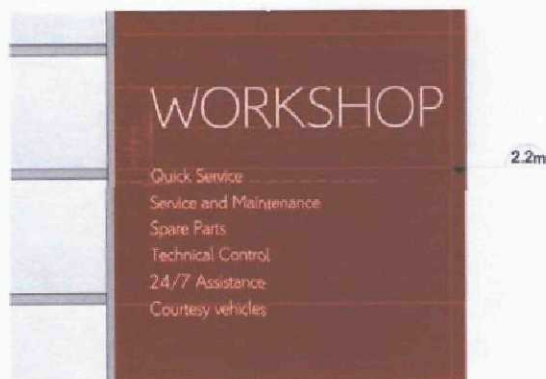

C

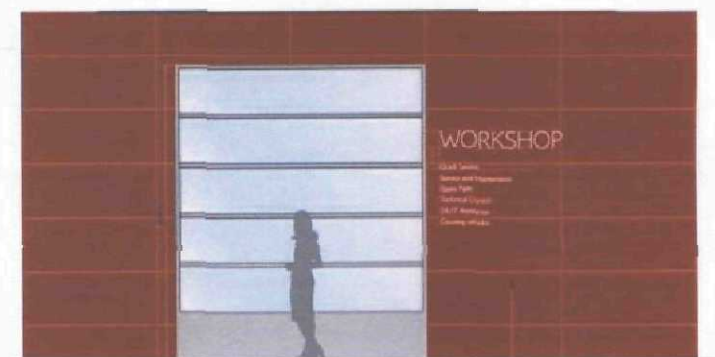

B

COLOURS

- A RAL 9010
- B RAL 3000
contresigne methacrylate RAL 3000
contresigne adhésive RAL 3000
- C anthracite grey RAL 7015
- D glass



UPDATED 09/06/26 2.4.3

Size and dimensions to be checked on site. All items to be attached to a weight bearing structure able to withstand the load.

2.1.3 CITROËN LIGHT SIGN

LIGHT BOX LETTERS ON METAL CLADDING

DIMENSIONS

0.7 m

STRUCTURE

The sign is fixed to the metal cladding

GENERAL DESCRIPTION

1. Citroën:

light box letters :

front facing made of red diffusing plexiglass RAL 3000
edges made of a 95% opaque plexiglass

2. Chevrons:

chrome effect by day, chrome diffusing effect by night

shape: please refer to the IGS file

CITROËN-HORIZONTAL-MA-16-12-2008

colour scale : please refer to the AI file

CIO3E01-LOGO_Horizontal_EXE_PANTONE



Front elevation

COLOURS

- A RAL 9010
- B RAL 3000
contretypemethacrylate RAL 3000
contretypemethacrylate adhesive RAL 3000
- C anthracite grey RAL 7015
- D glass



3D view



Night view

NEUTRAL SERVICE RECEPTION SIGN

Construction:

3mm thick white powder coated aluminium back panel with anthracite grey self-adhesive vinyls applied to the face.

The sign is non-illuminated.

