
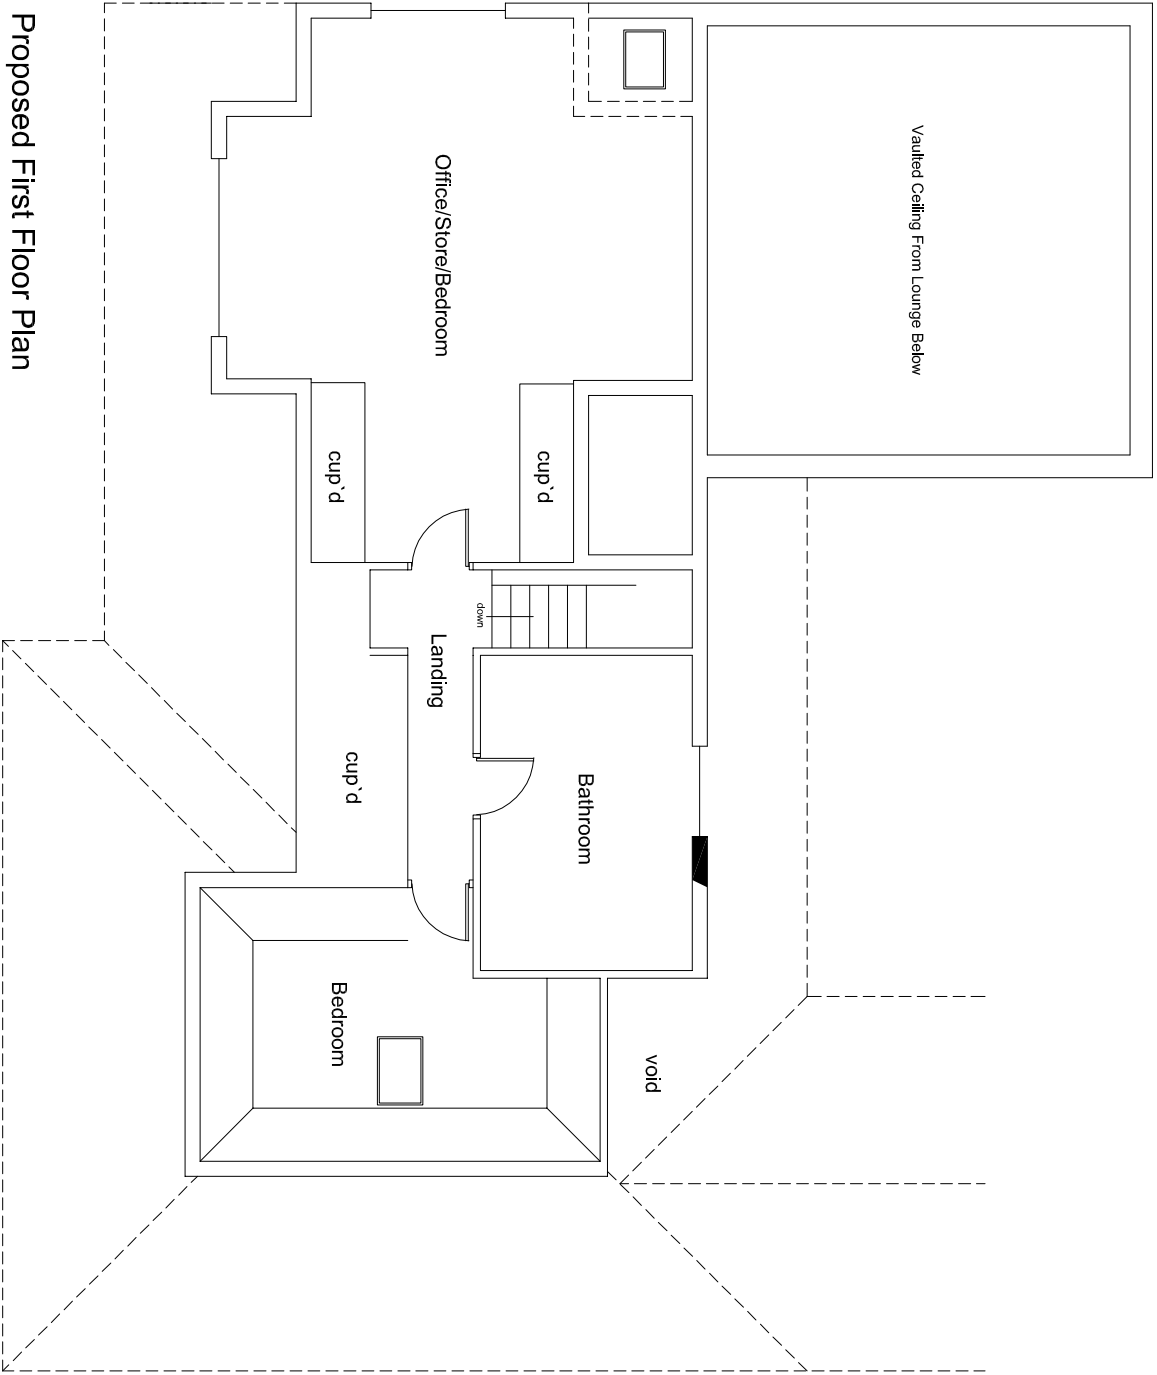


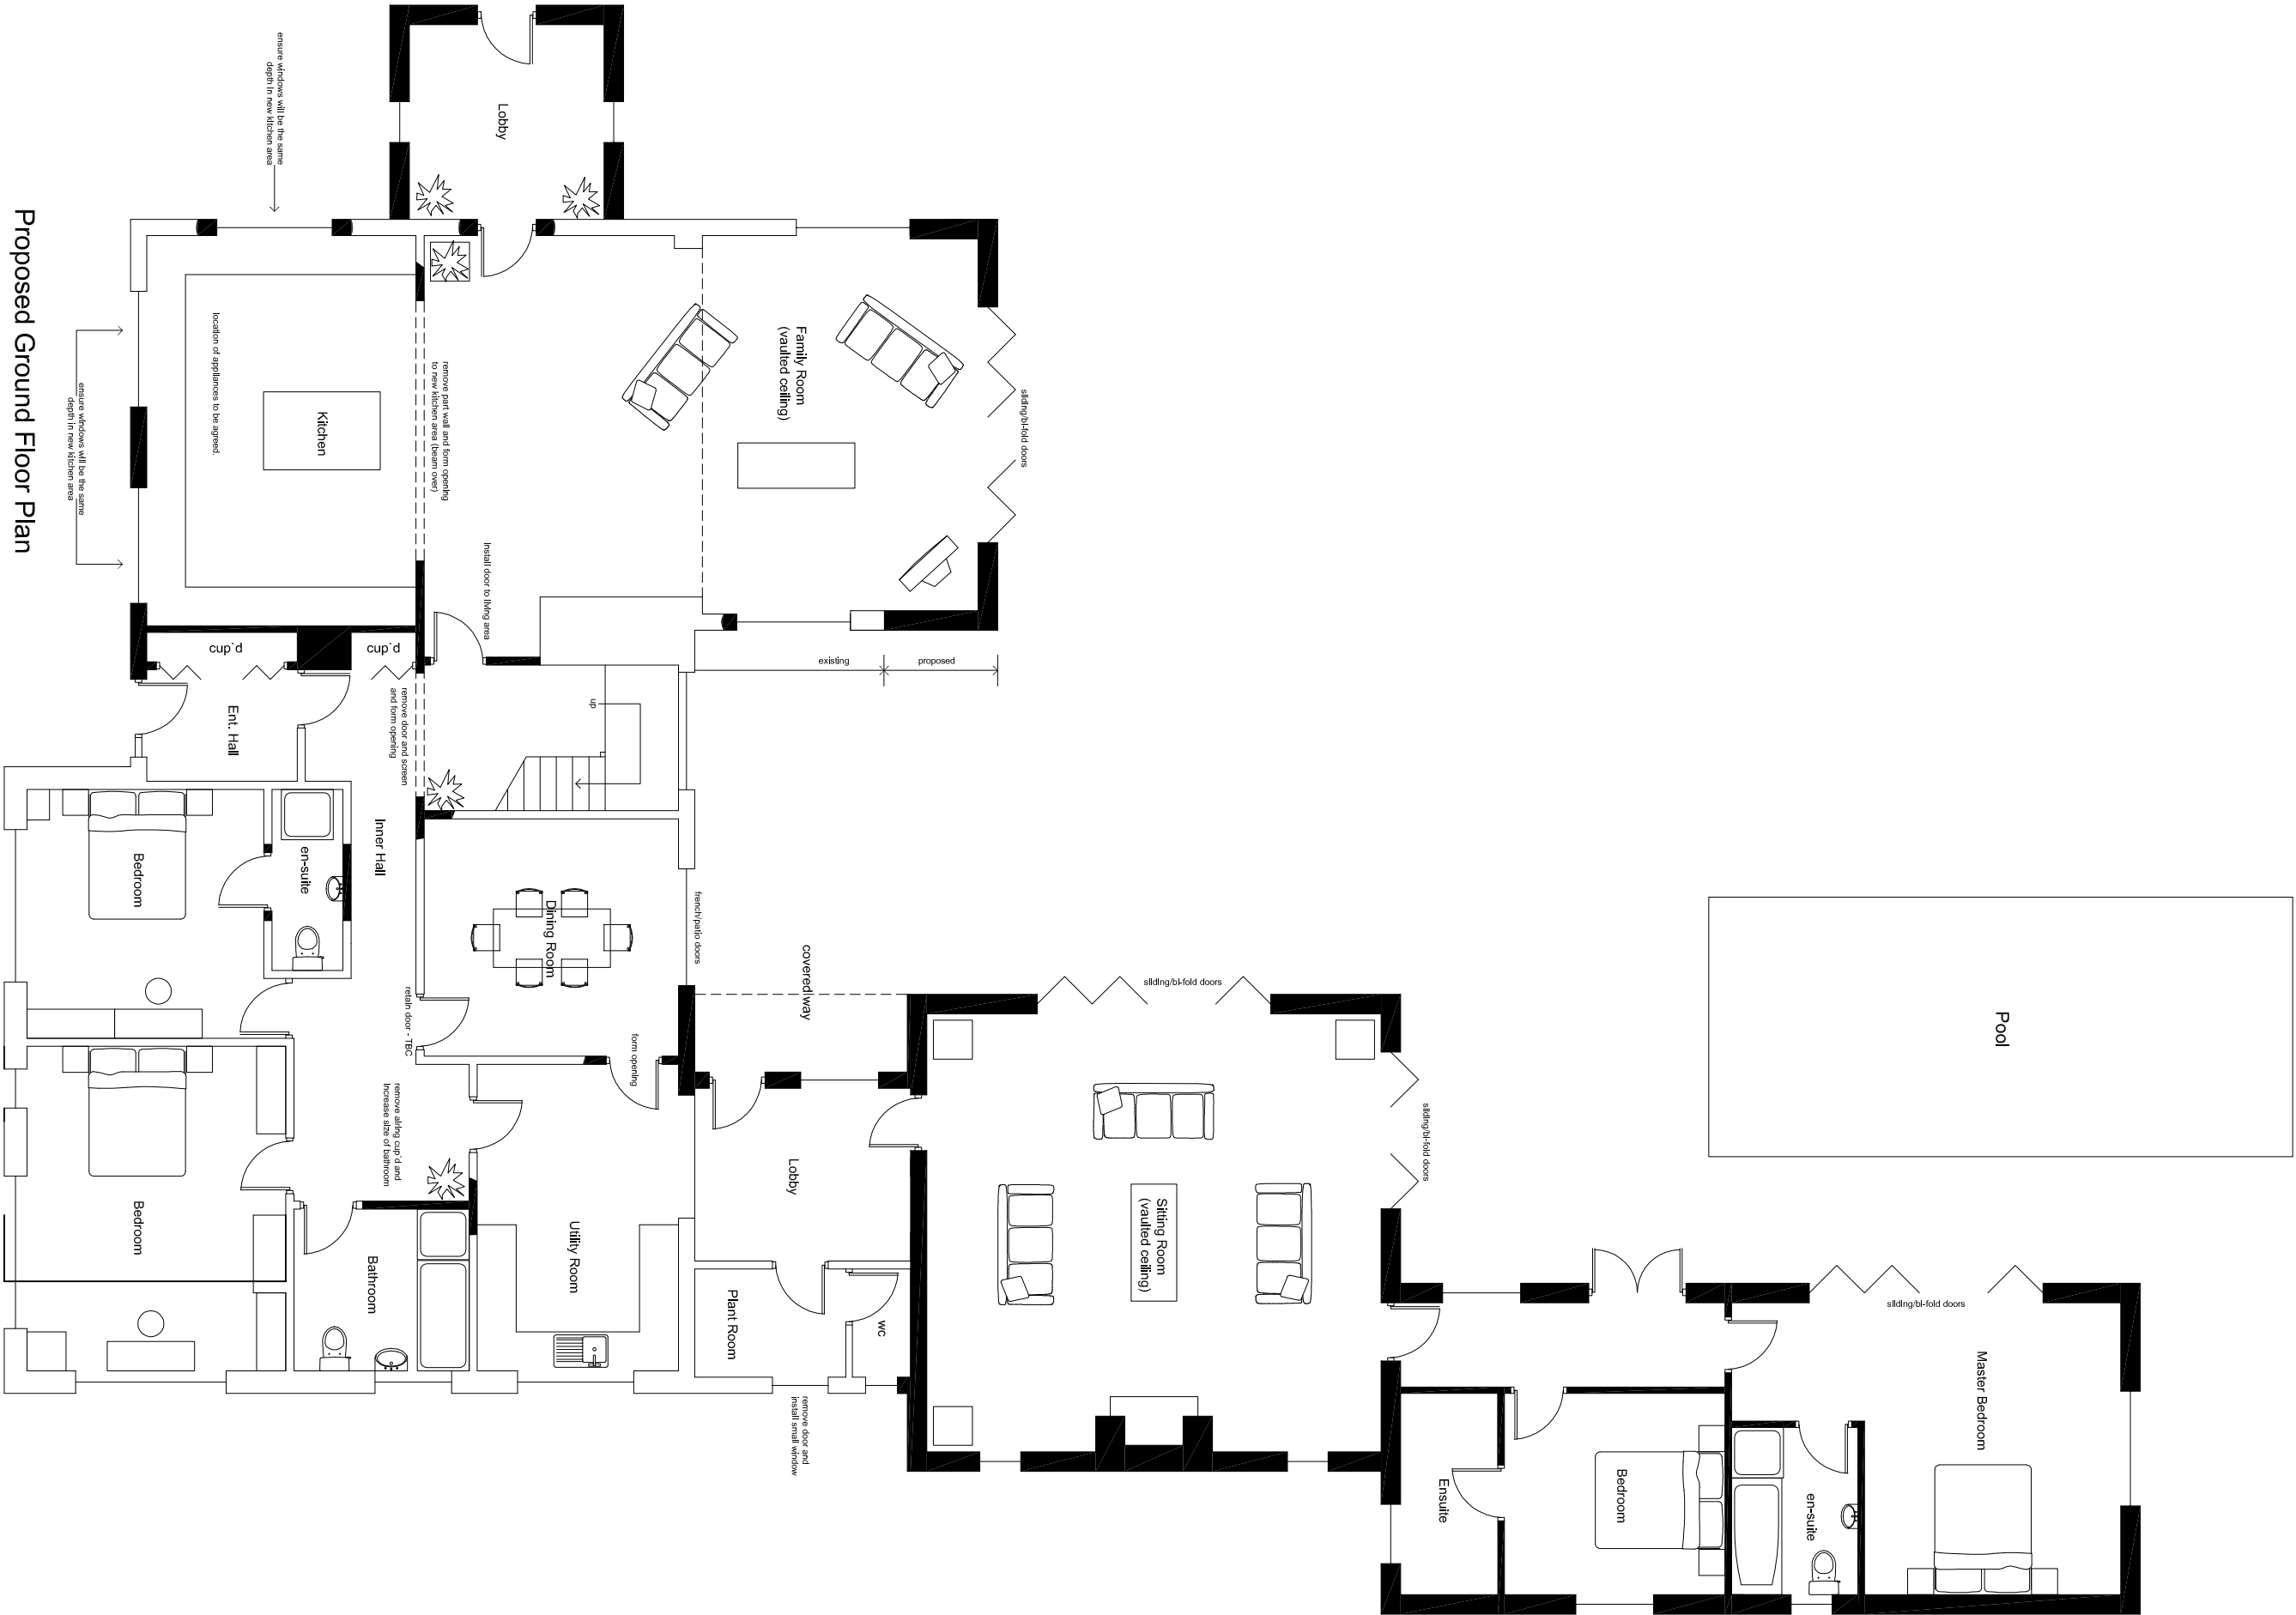

Rev	Description	Date

Tulip Design
Architectural & Building Design Services

35 Spalding Road, Holbeach, Lincs. PE12 7HG
Tel: 07300 396039
Email: tulipdesign@live.com

Client:

Mrs C. Edwards

Scale:
1:100 @ A2

Project	Date
Proposed Extension & Alterations	March 2015
Glenhurst	Drawing No.
Slippe Drive, West Pinchbeck.	CE/PD-05
Spalding	
Lincs.	

Title	Drawn
Planning Drawing	MD
Proposed Floor Layouts	