


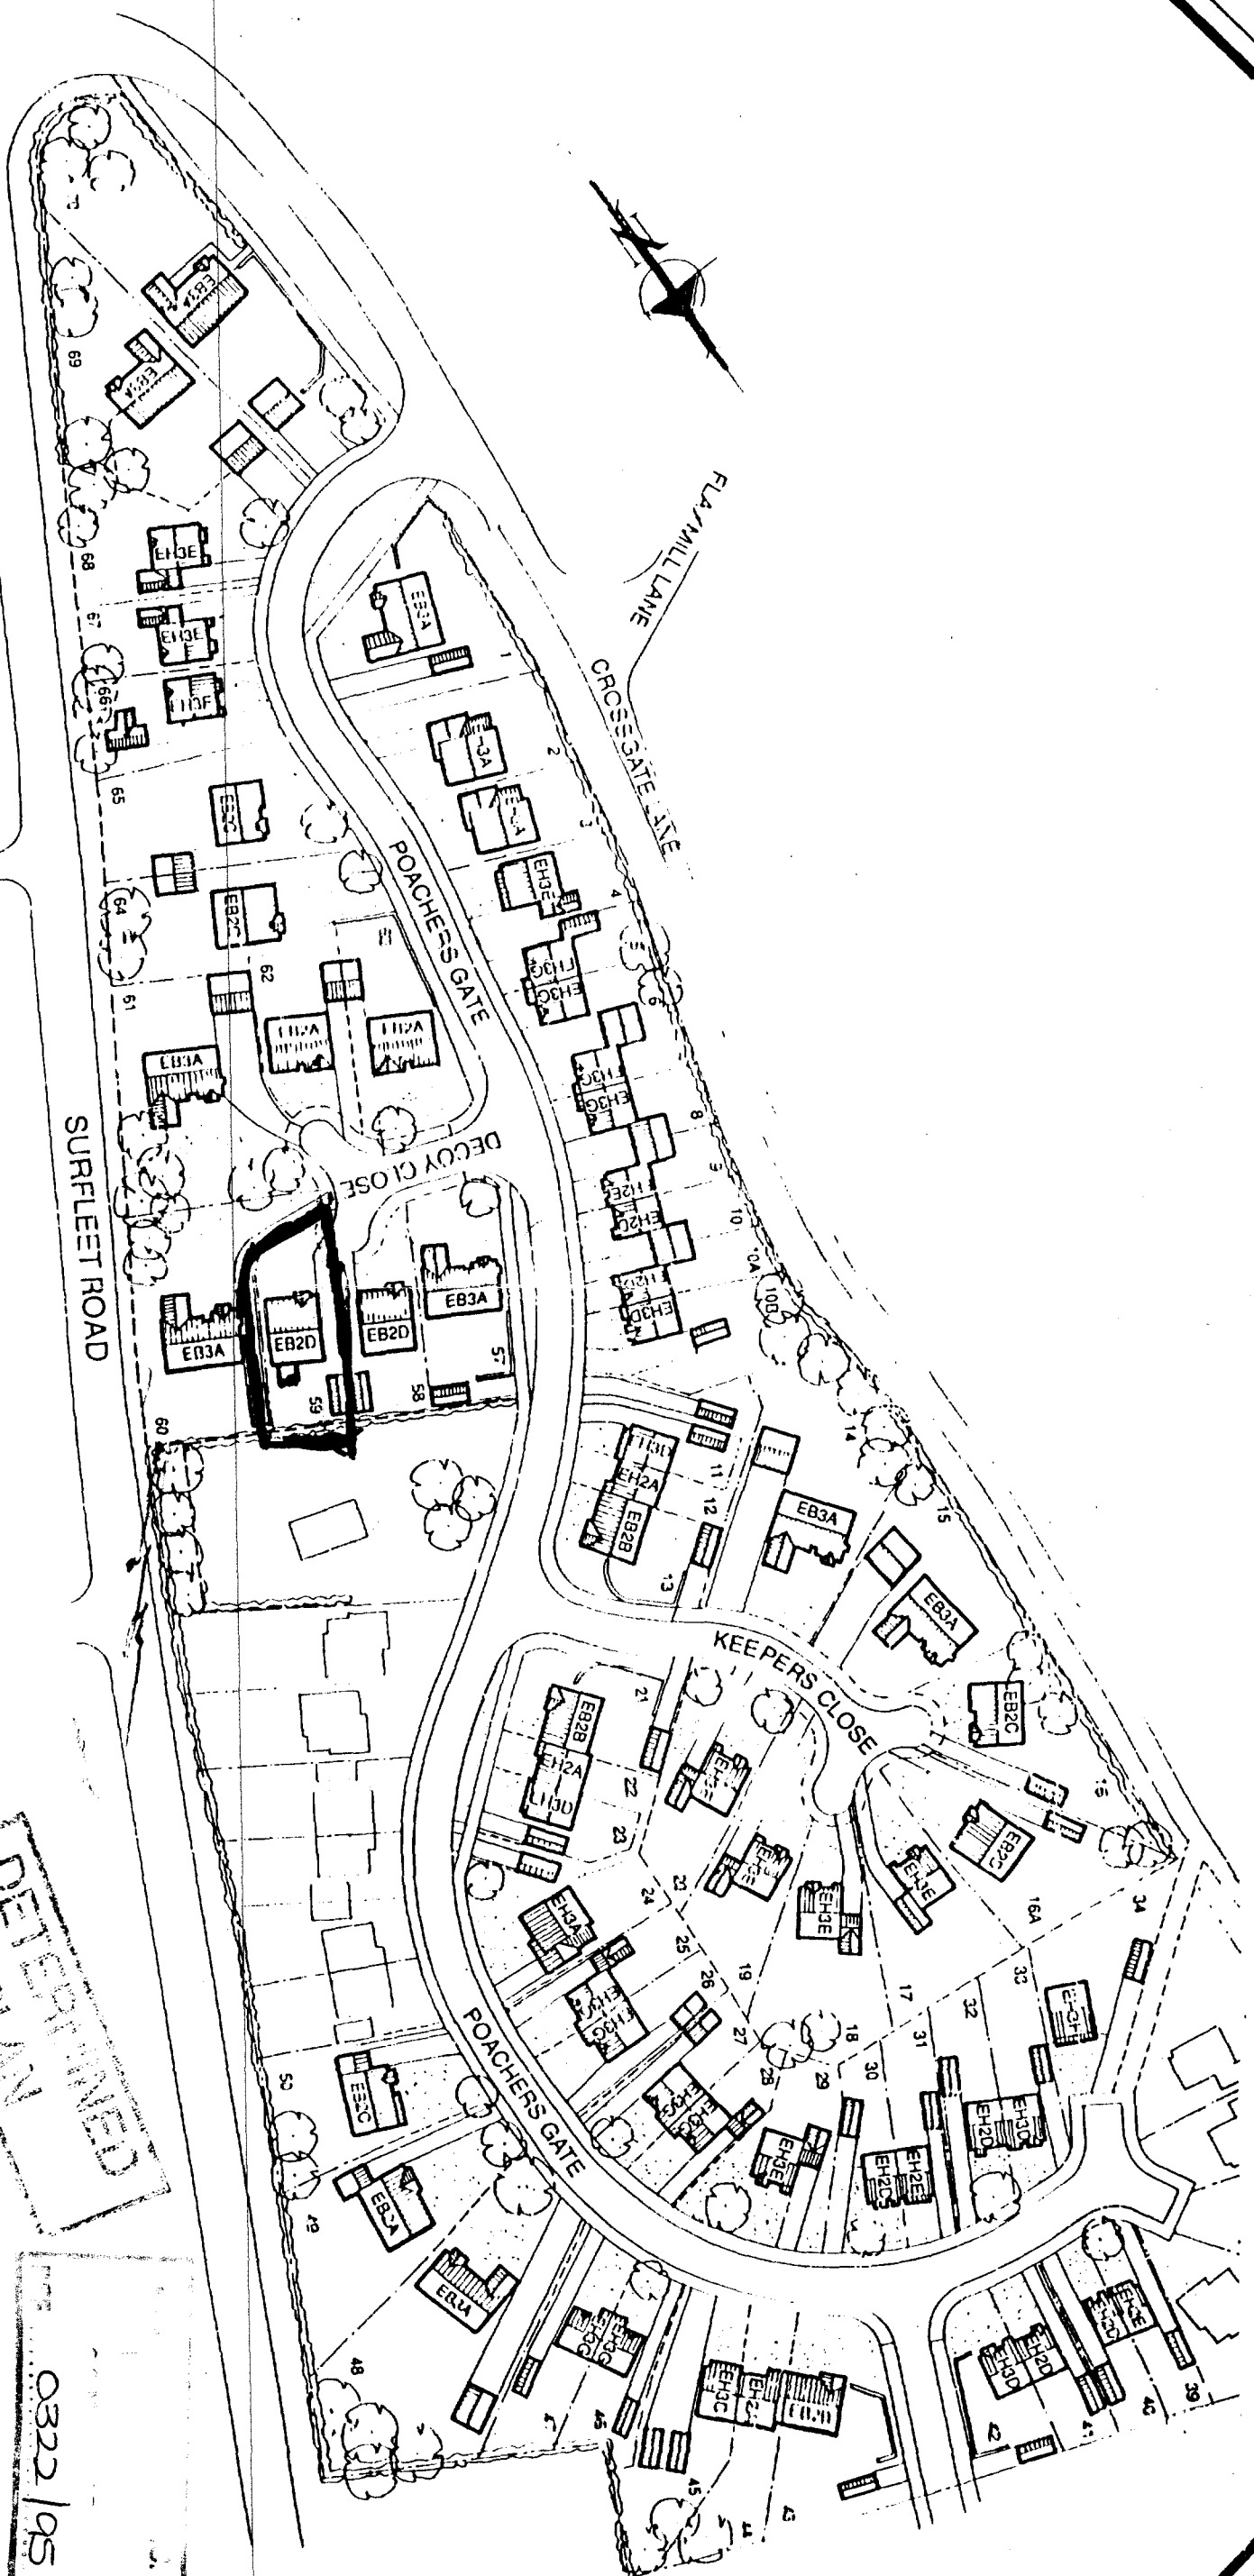

KEY

- EB2D The Beck - 2 bedroom detached bungalow
- EB2C The Fen - 2 bedroom detached bungalow
- EB2B The Bramble - 2 bedroom detached bungalow
- EH3A The Lodge - 3 bedroom detached house
- EH3D/C The Covert - 3 bedroom semi detached house
- EH2A/E/D The Spinney - 2 bedroom semi detached house
- EB2A The Decoy - 2 bedroom detached bungalow
- EB3A The Poacher - 3 bedroom detached bungalow
- EH3E/F The Keeper - 3 bedroom detached house

Although these details are carefully prepared, they may be subject to alteration without notice and they are not intended to form part of any contract. Please note that elevations and mix of house types may vary from plot to plot and from site to site. Please ask for details.

DESIGNED

POACHERS GATE

SITE PLAN

0322/95