

EXISTING SHOWROOM & OFFICES $522.77 \text{ m}^2 \div 25 = 26$
DWELLING INTO OFFICES 113.4 m^2

EXISTING STREET/WORKSHEET	148.84	+ 50 = 9
PROPOSED EXTENSION	297.68	

PHASE 2 BUILDING 818-6 ÷25 =33

CONCRETE POST & CHAIN LINK FENCE
TO SOUTH BOUNDARY WITH PLANT
HEDGE PLANTED ON CLIENTS SIDE

EXTEND CONCRETE POST & CHAIN LINK
FENCE FROM EXISTING UP TO SOUTH
BOUNDARY (EXCLUDING LEASE CONTAINED)

- PROPOSED BUILDING

SHARED IDEA TO
BE UNVELLED

REFUSE COMPANY
AS NOTED
— BELOW

LOAD & UNLOAD
AREA

EXISTING DWELLING
TO BE CONVERTED
- INTO OFFICES

REFUSE CONTAINS
2.4M HIGH
TIMBER PILE
WITH NEDGE ON
OUTSIDE FACE

PROPOSED
EXTENSION

- LOAD & UNLOAD AREA

EXISTING
BUILDING

3.

29

1

70

28

44

2

AN

37

214

10

**CONTRACTOR TO CHECK
ALL DIMENSIONS ON SITE
BEFORE WORK COMMENCES.**

[illegible]

PODDINGTONS

Architectural Design Consultants

44 Double Street, Spalding, Lincs. PE11 2AB
Tel: 01775 761856 & 768296. Fax: 01775 710218

Project

COUNTY KITCHENS (PINCHBECK) LTD
WARDENTREE LANE SPALDING

drawing
SITE & LOCATION PLAN

scale
AS SHOWN


date
DEC 96

drawing no
2737-2



A

drawn *Nh*.

checked

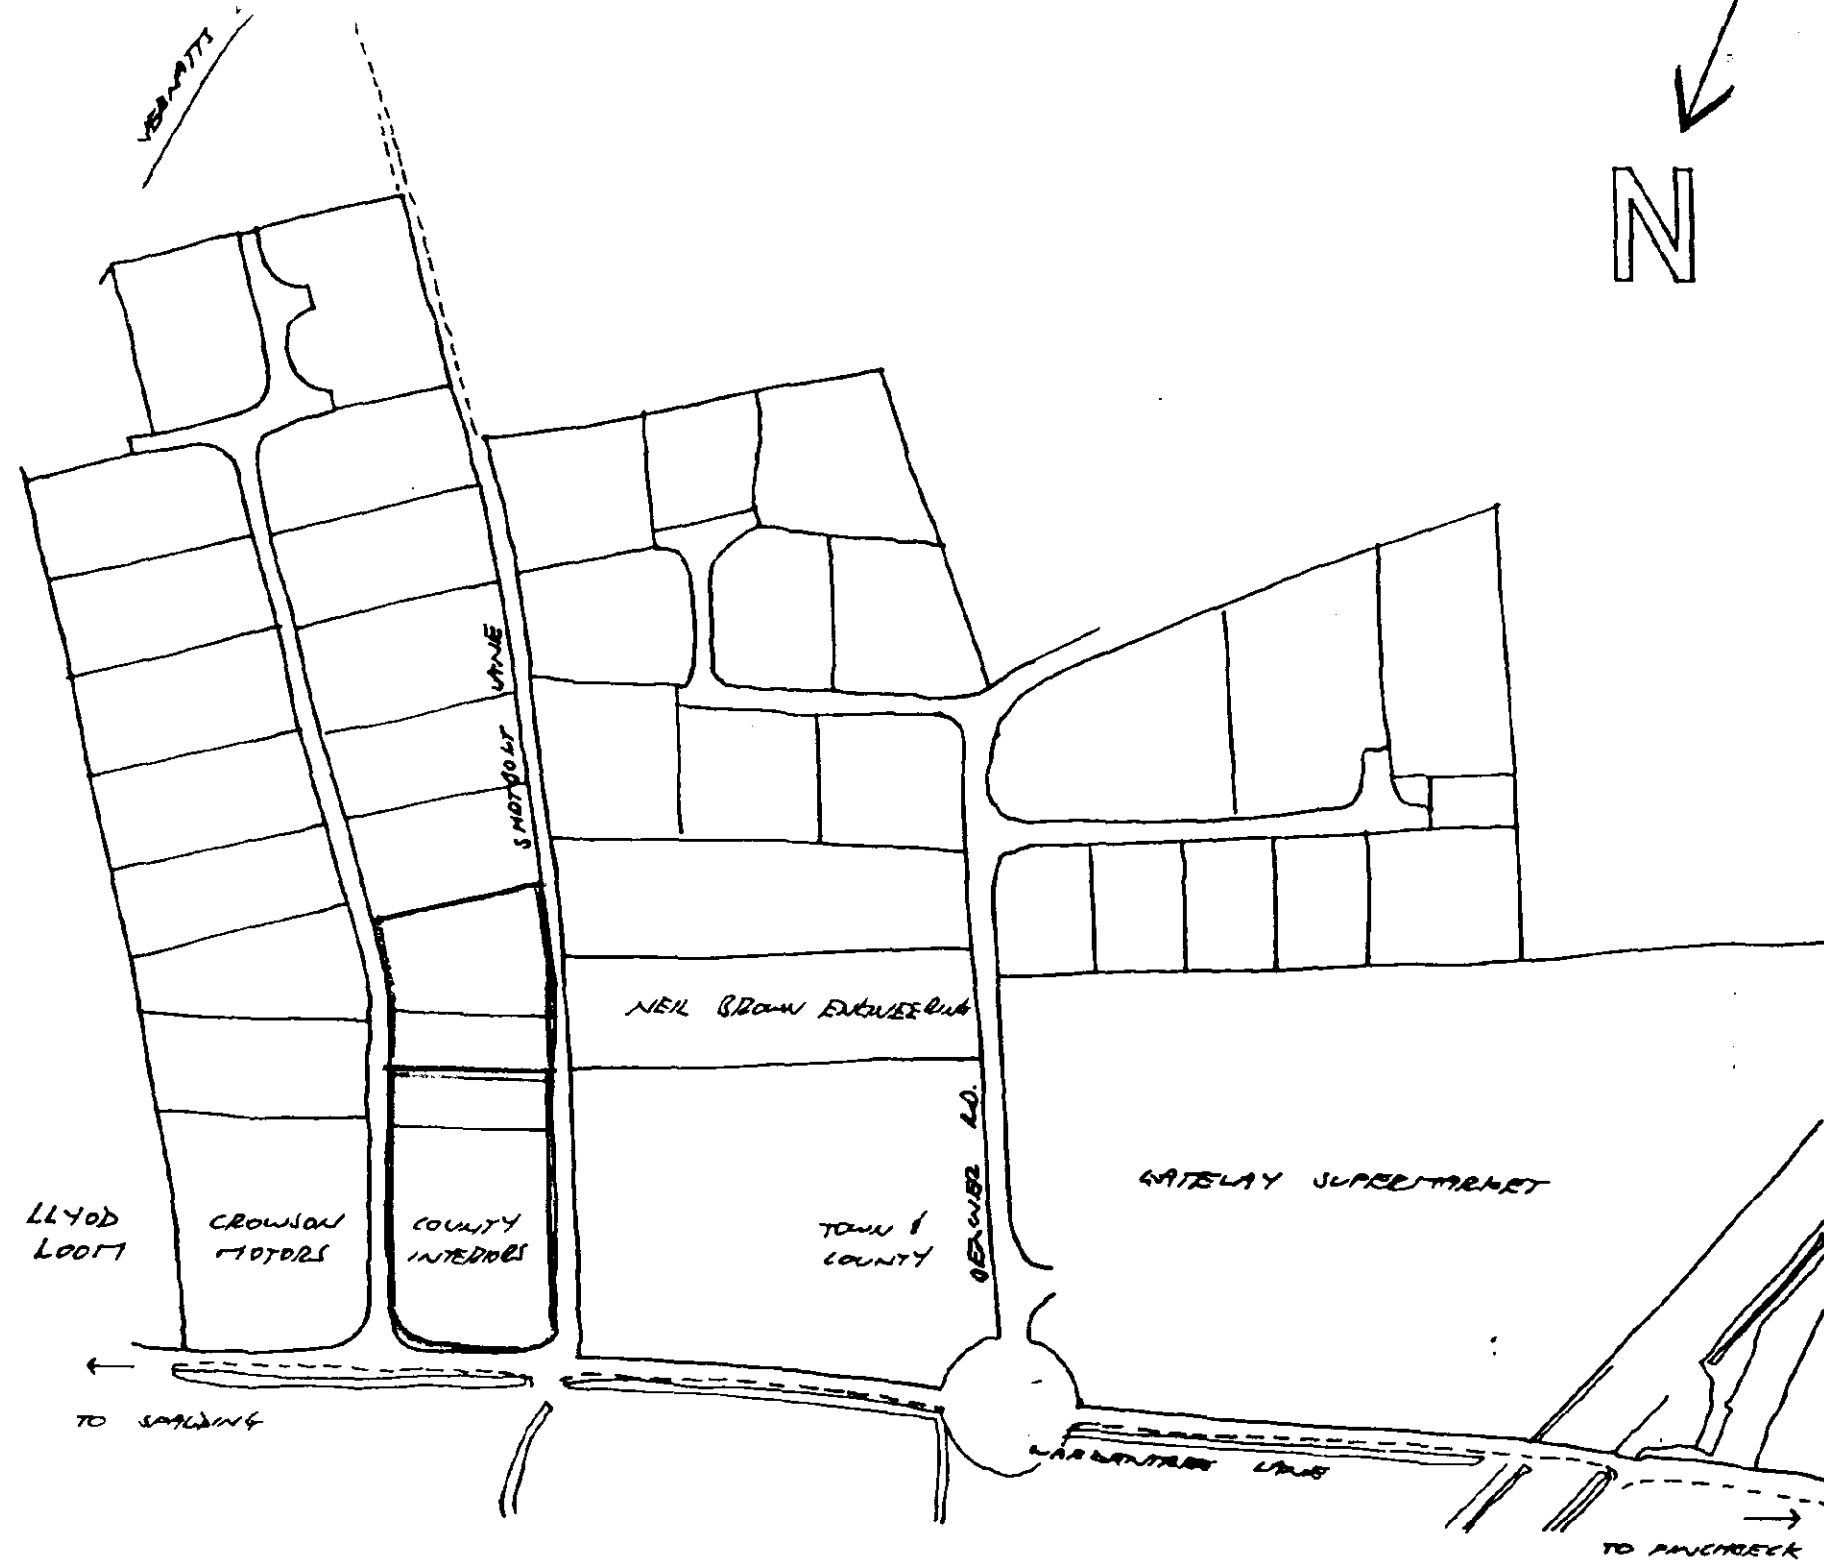

LOCATION PLAN scale 1-2500

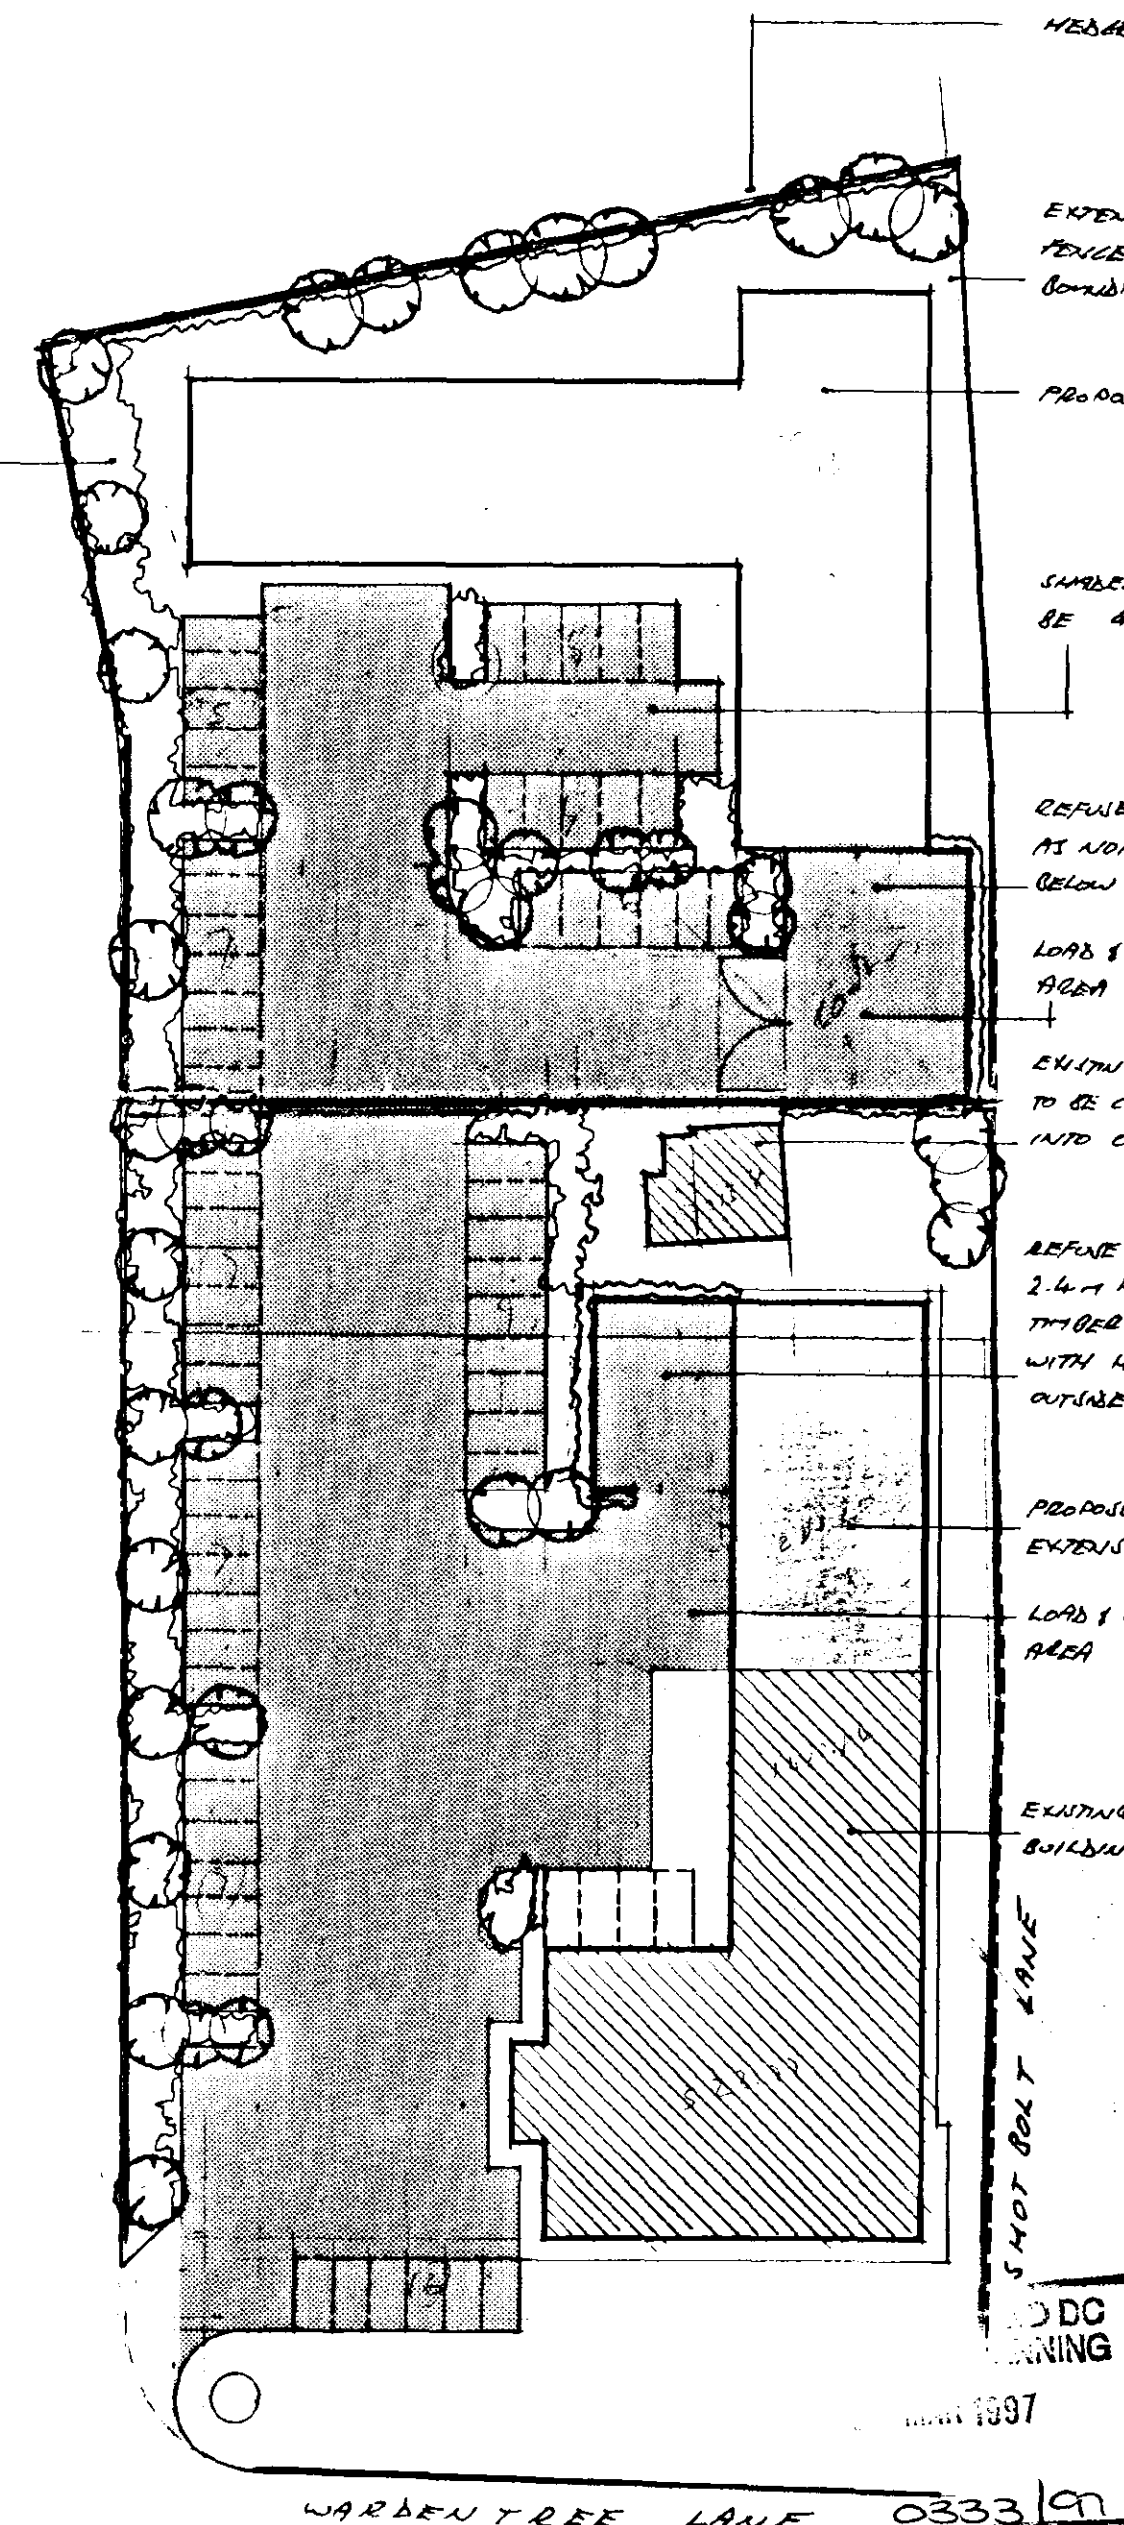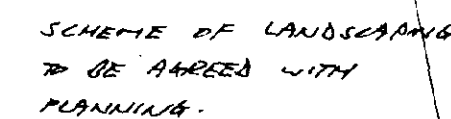

SITE PLAN scale 1-500

