



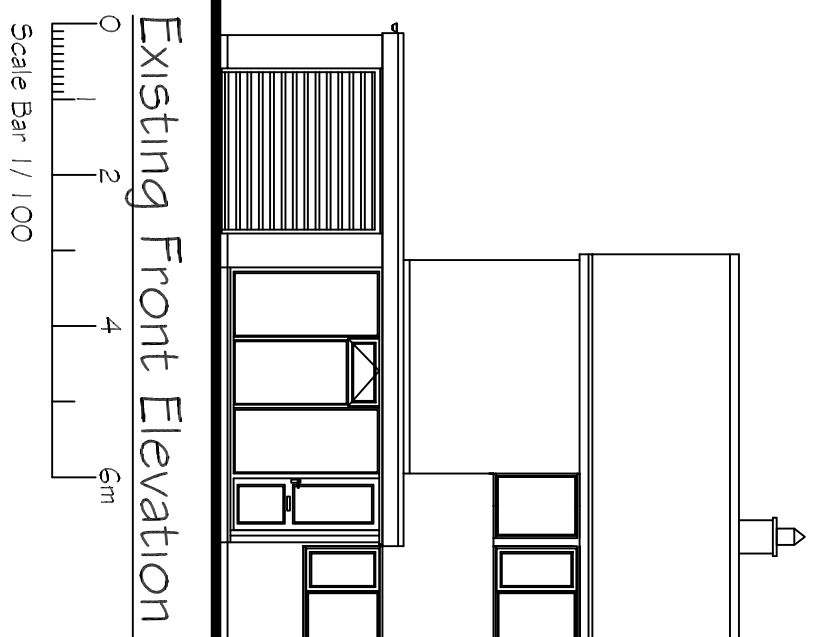


Existing Front Elevation


Scale Bar 1/ 100

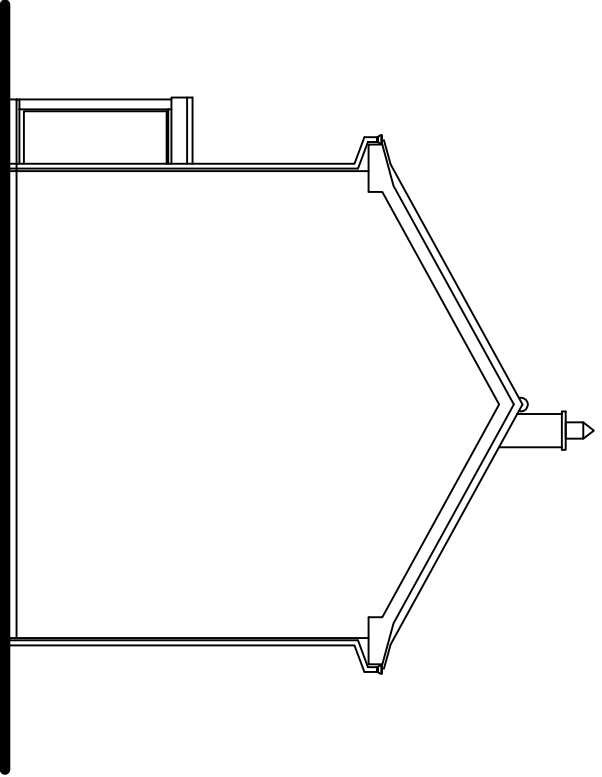


Existing Side Elevation

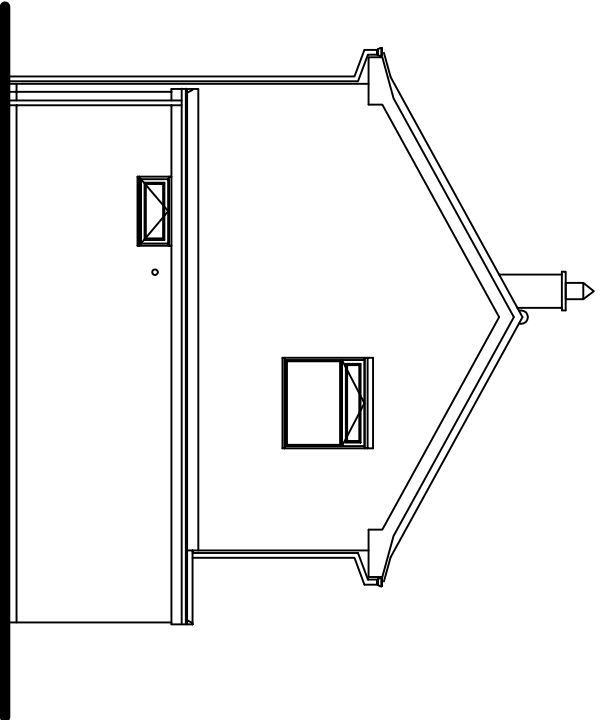


Existing Side Elevation

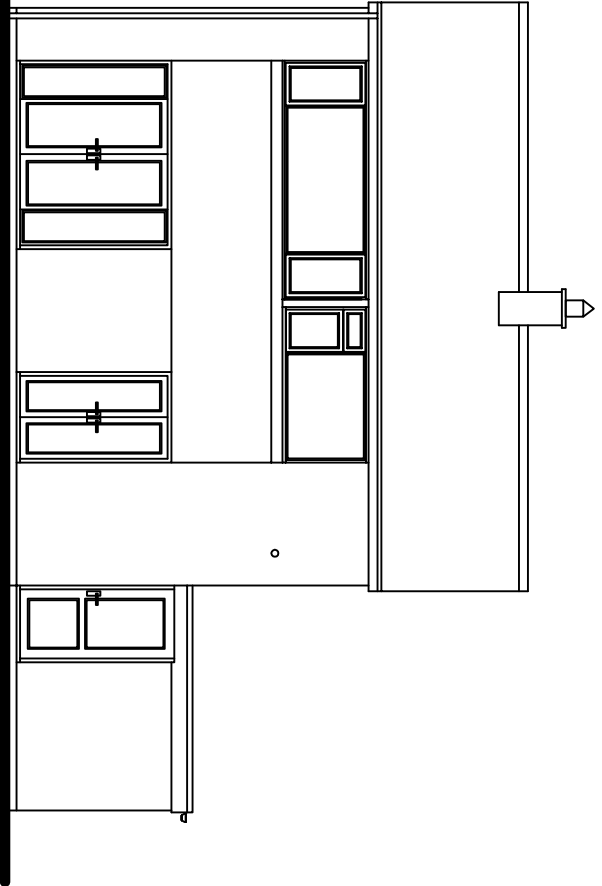


Existing Rear Elevation

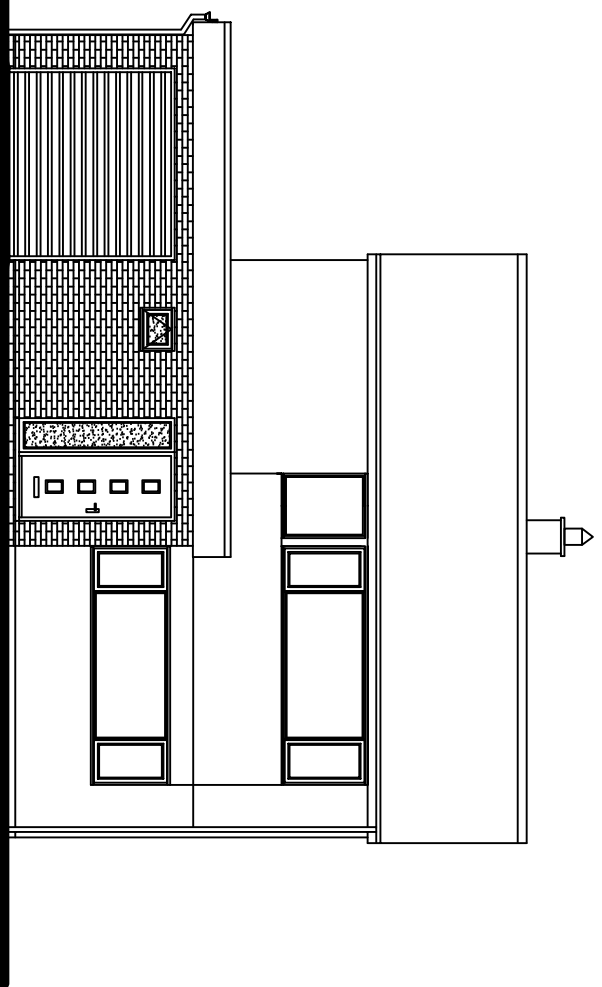


Proposed Front Elevation

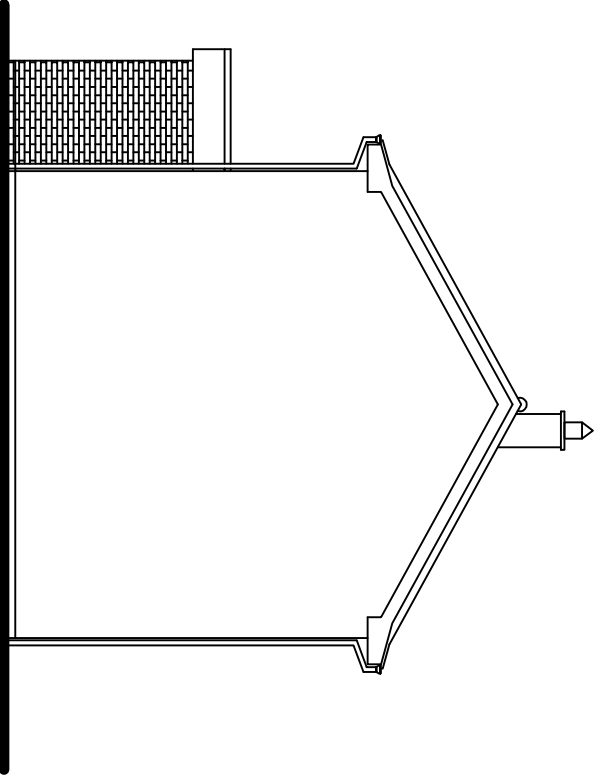


Proposed Side Elevation

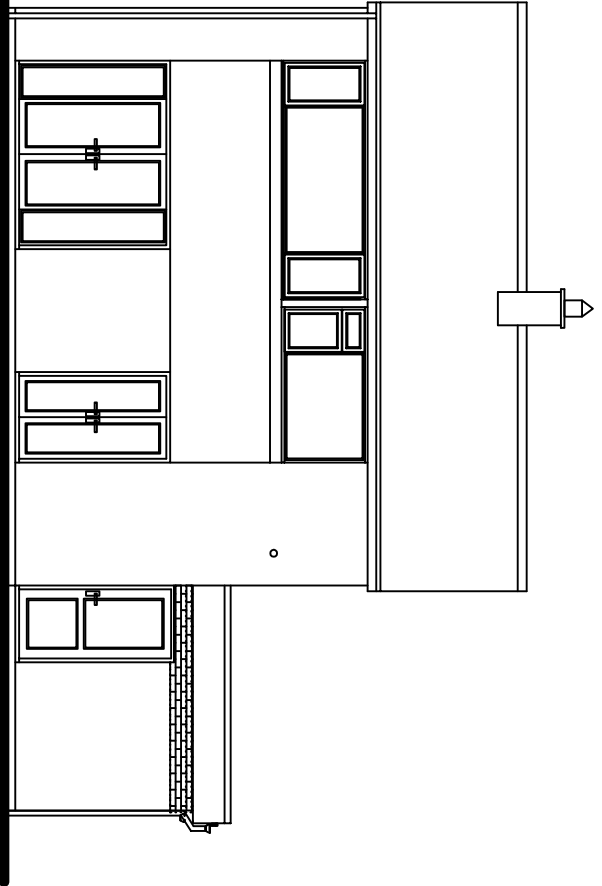

Proposed Rear Elevation

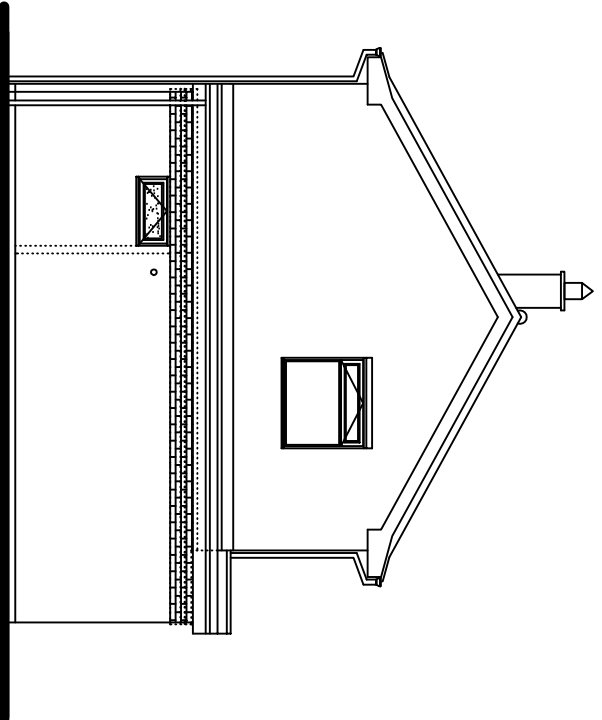


Proposed Side Elevation

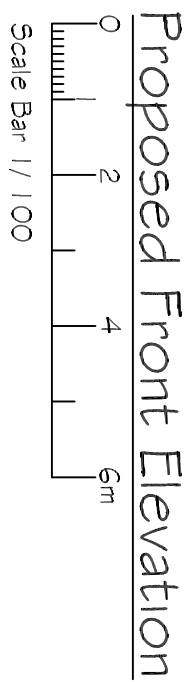


Proposed Front Elevation

Scale Bar 1/ 100

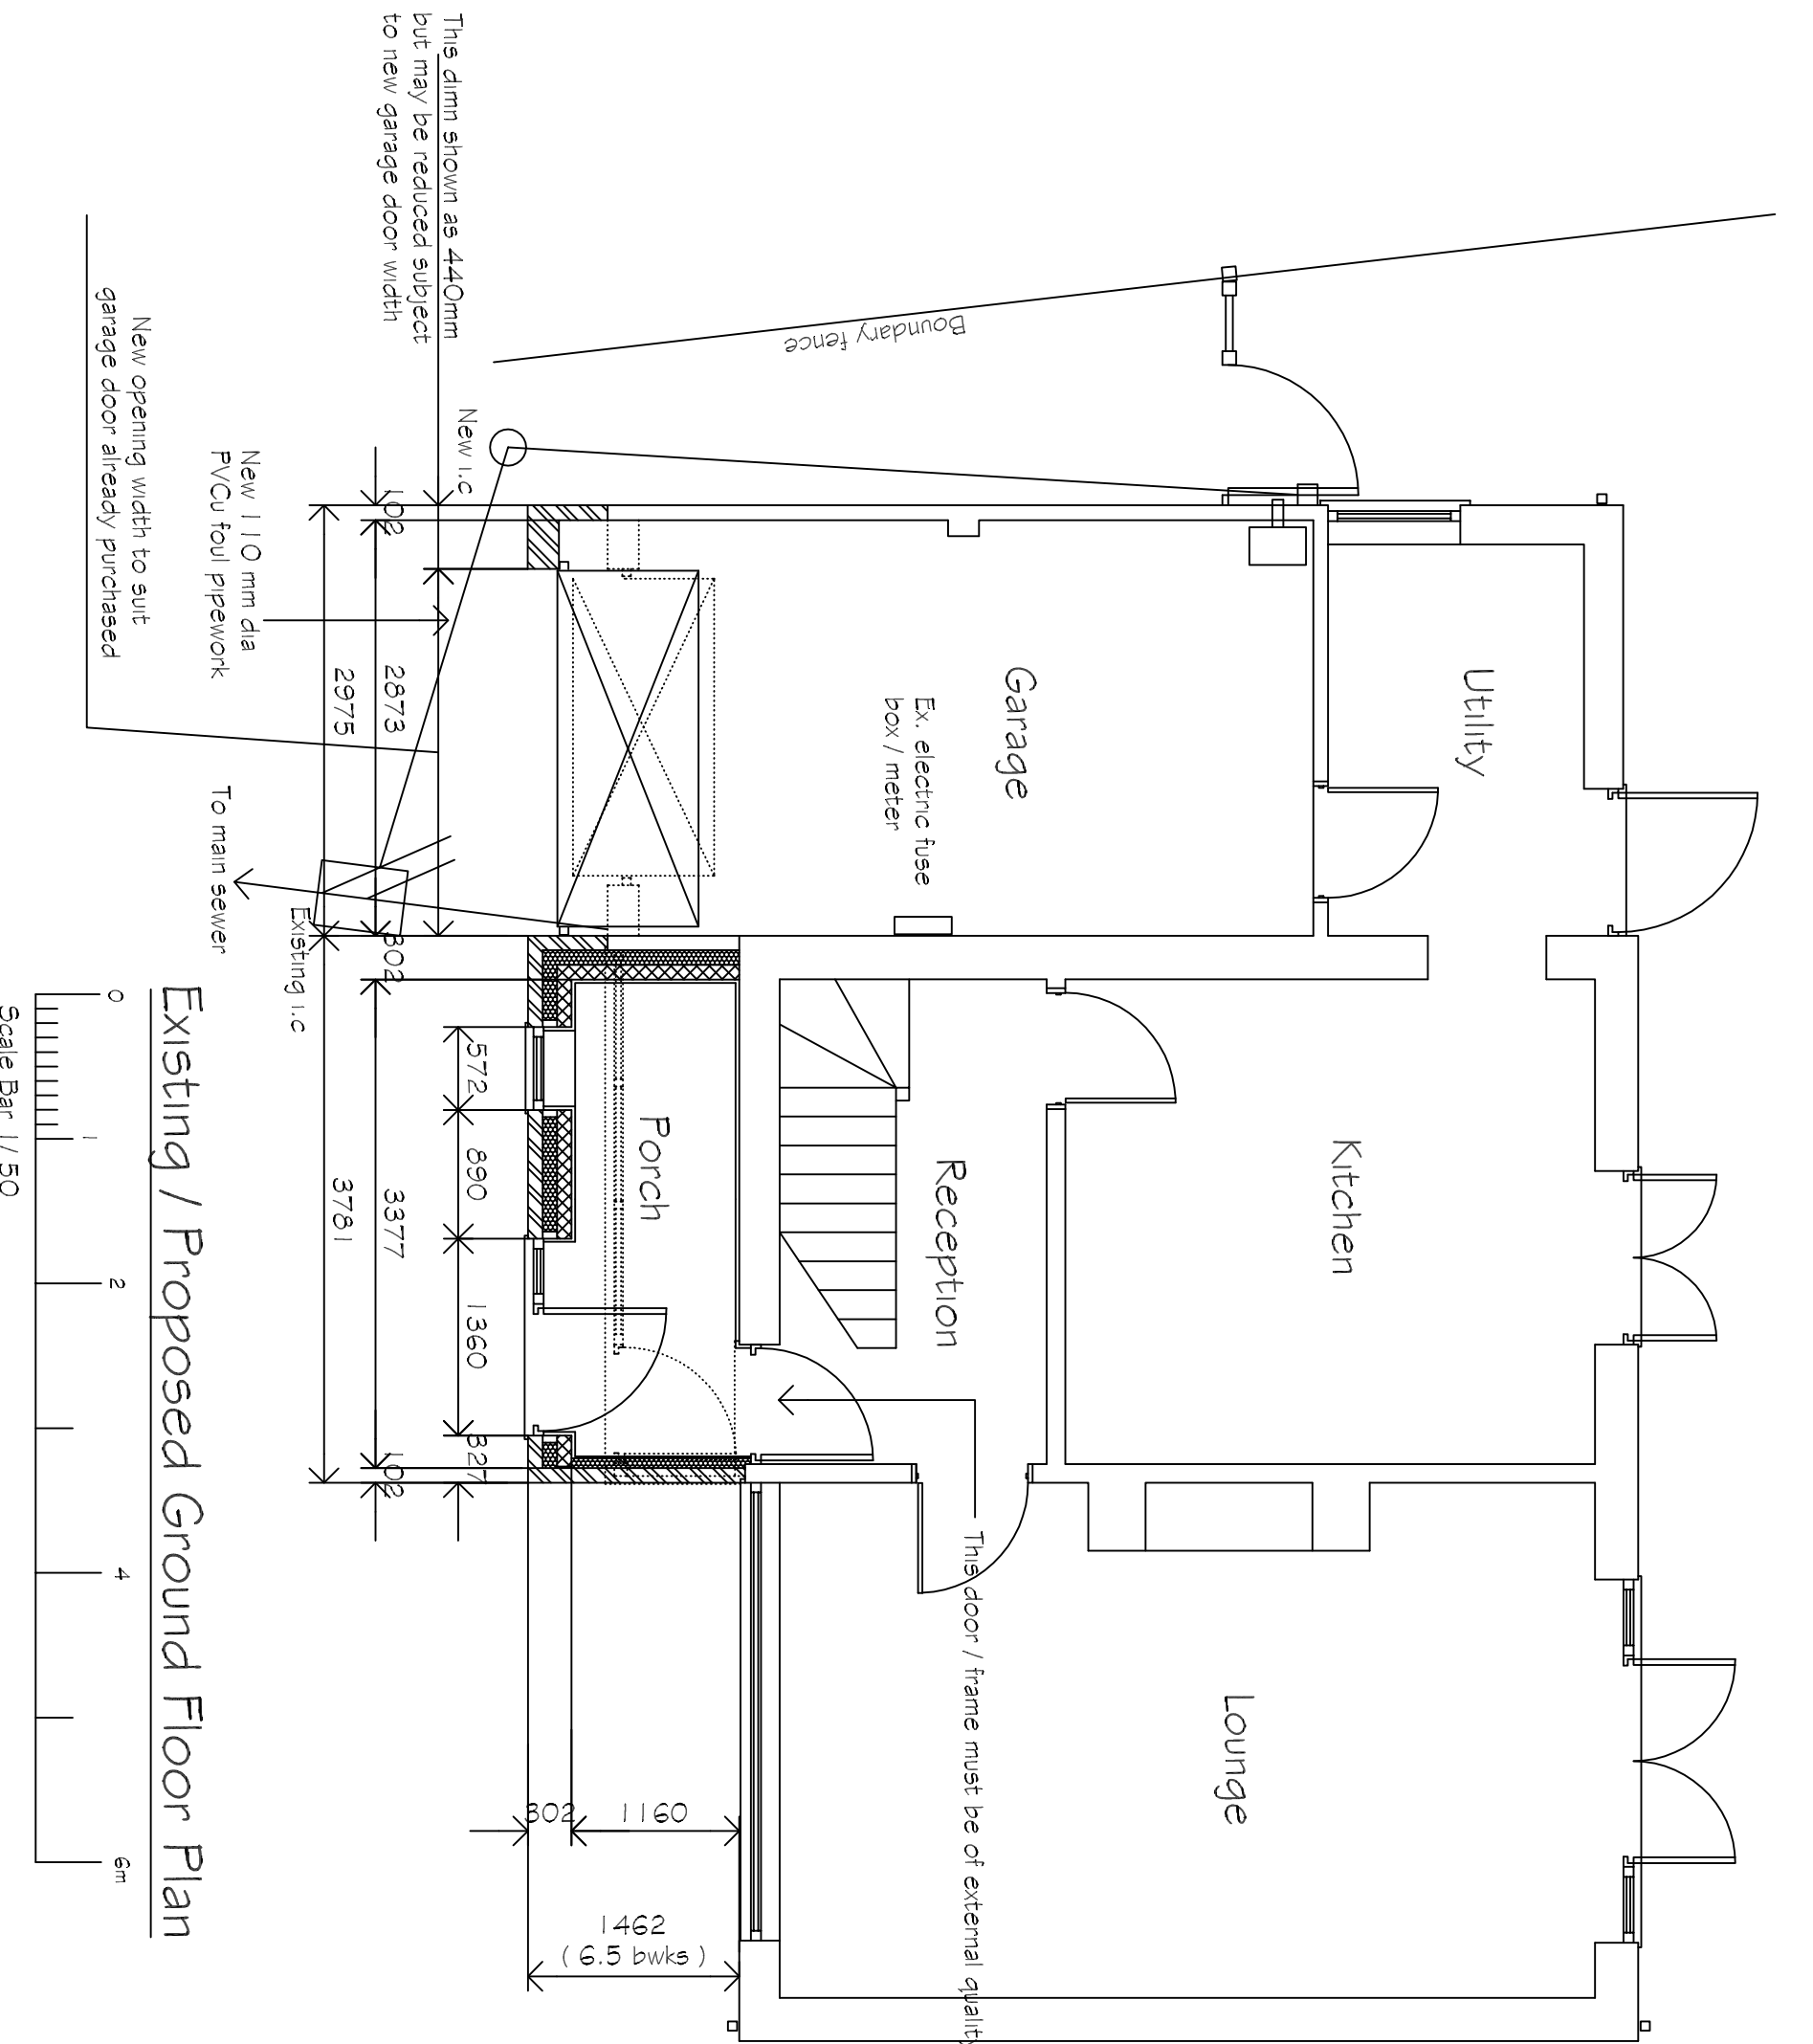


Existing / Proposed Ground Floor Plan

Scale Bar 1/ 50

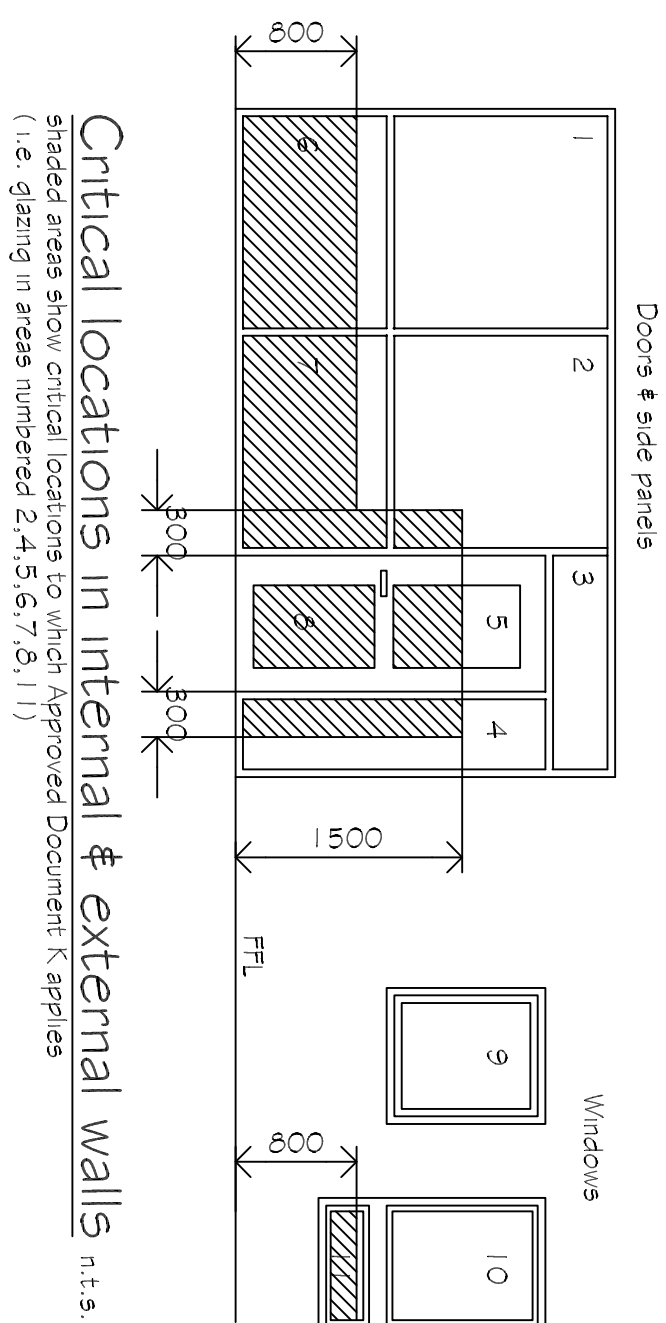


Critical locations in internal & external walls n.t.s.

shaded areas show critical locations to which Approved Document K applies (i.e. glazing in areas numbered 2,4,5,6,7,8,11)

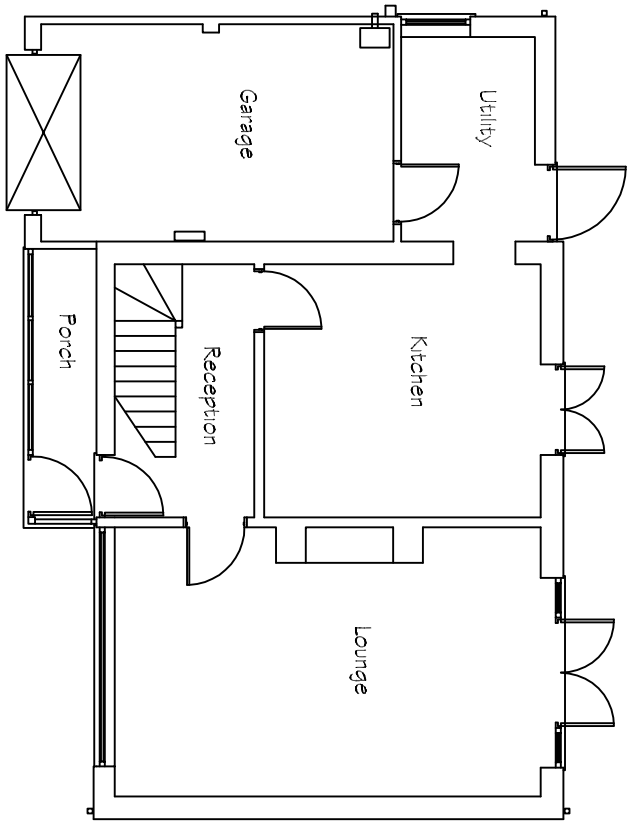


Existing Ground Floor Plan

Scale Bar 1/ 100

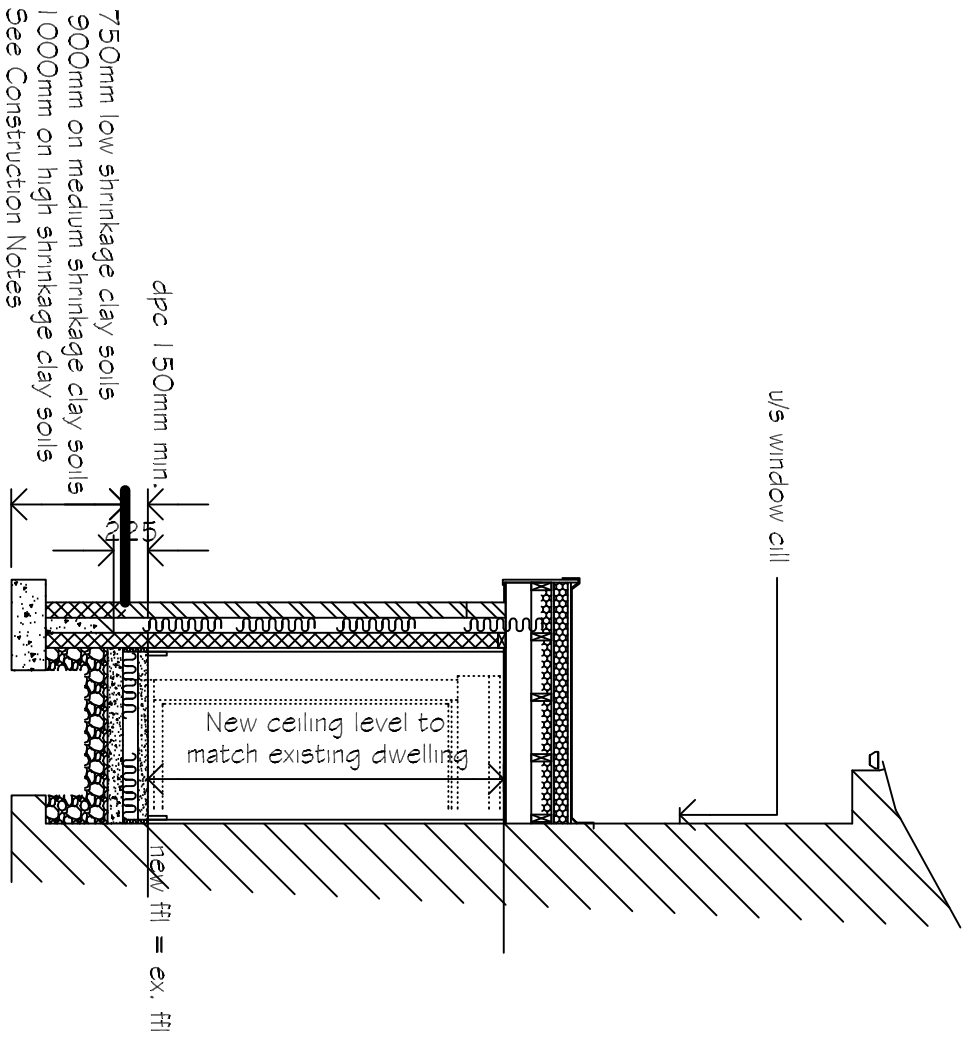


Section X - X

Scale 1/ 50

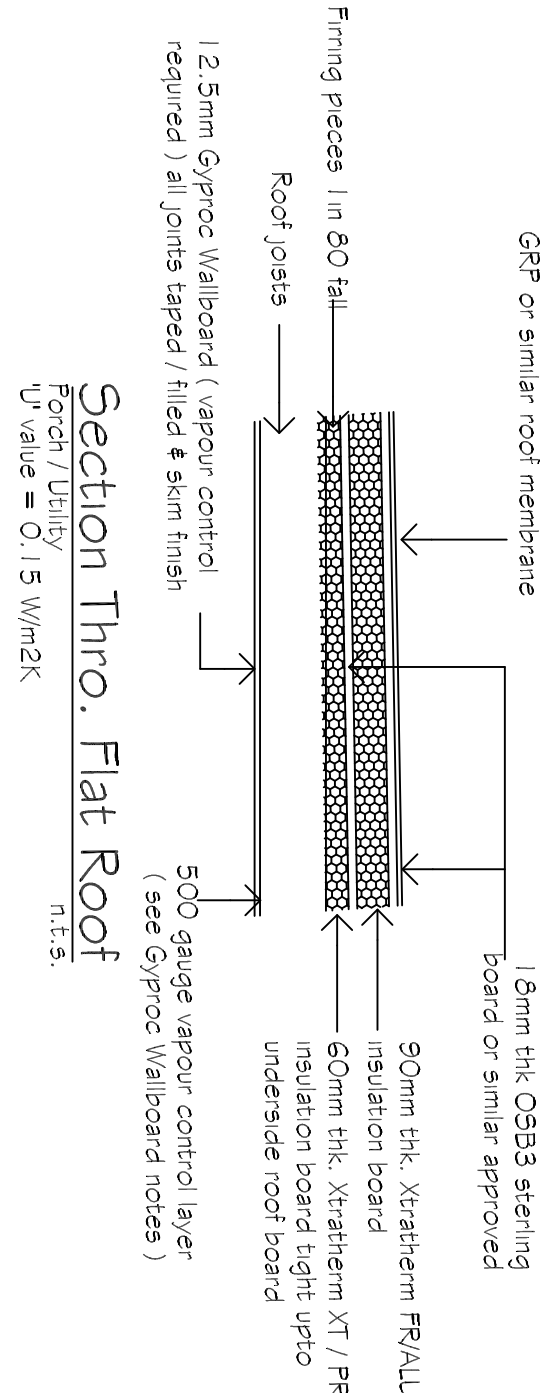

Section Thro. Flat Roof


n.t.s.

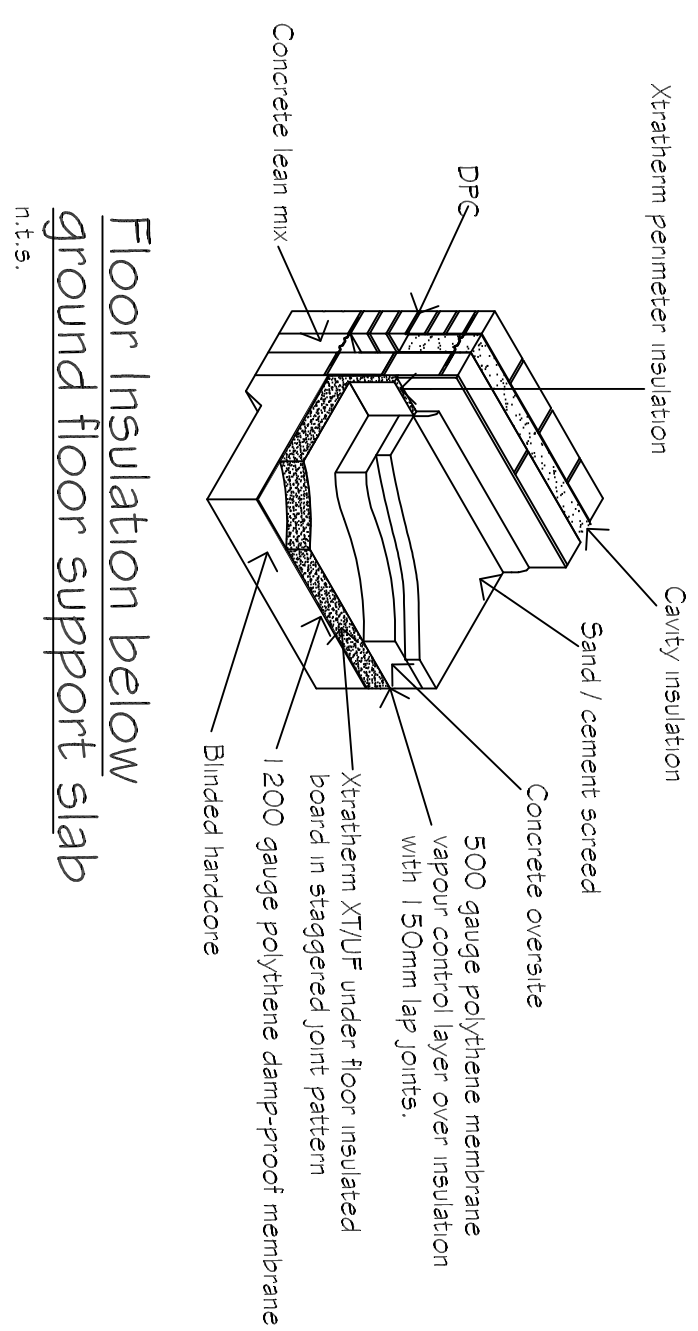

Floor Insulation below ground floor support slab

n.t.s.

REVISIONS		BY	DATE
DRAWN	MJW		19/12/23
SCALE	1/50 1/100	CHECKED	
CLIENT	Mr M Davies 22 Fernley Drive Stratford FE11 3PU		
PROJECT	Proposed front porch extension and raising of existing garage / utility flat roof to suit		
DETAILS	Existing / Proposed Floor Plans / Elevations		

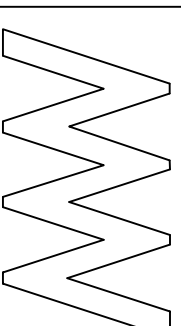

Malcolm Watson
Architectural - Design Services
Planning & Building Regulations Consultancy



LABOC
LABORATORY OF ARCHITECTURAL BUILDING OPERATIONS CONSULTANCY

13 Wymondley Way, Wymondley, Norwich, Norfolk NR9 1ST
Tel: 01603 675450
Email: info@malcolmwatson.co.uk

DRWG No. 65211/2023