


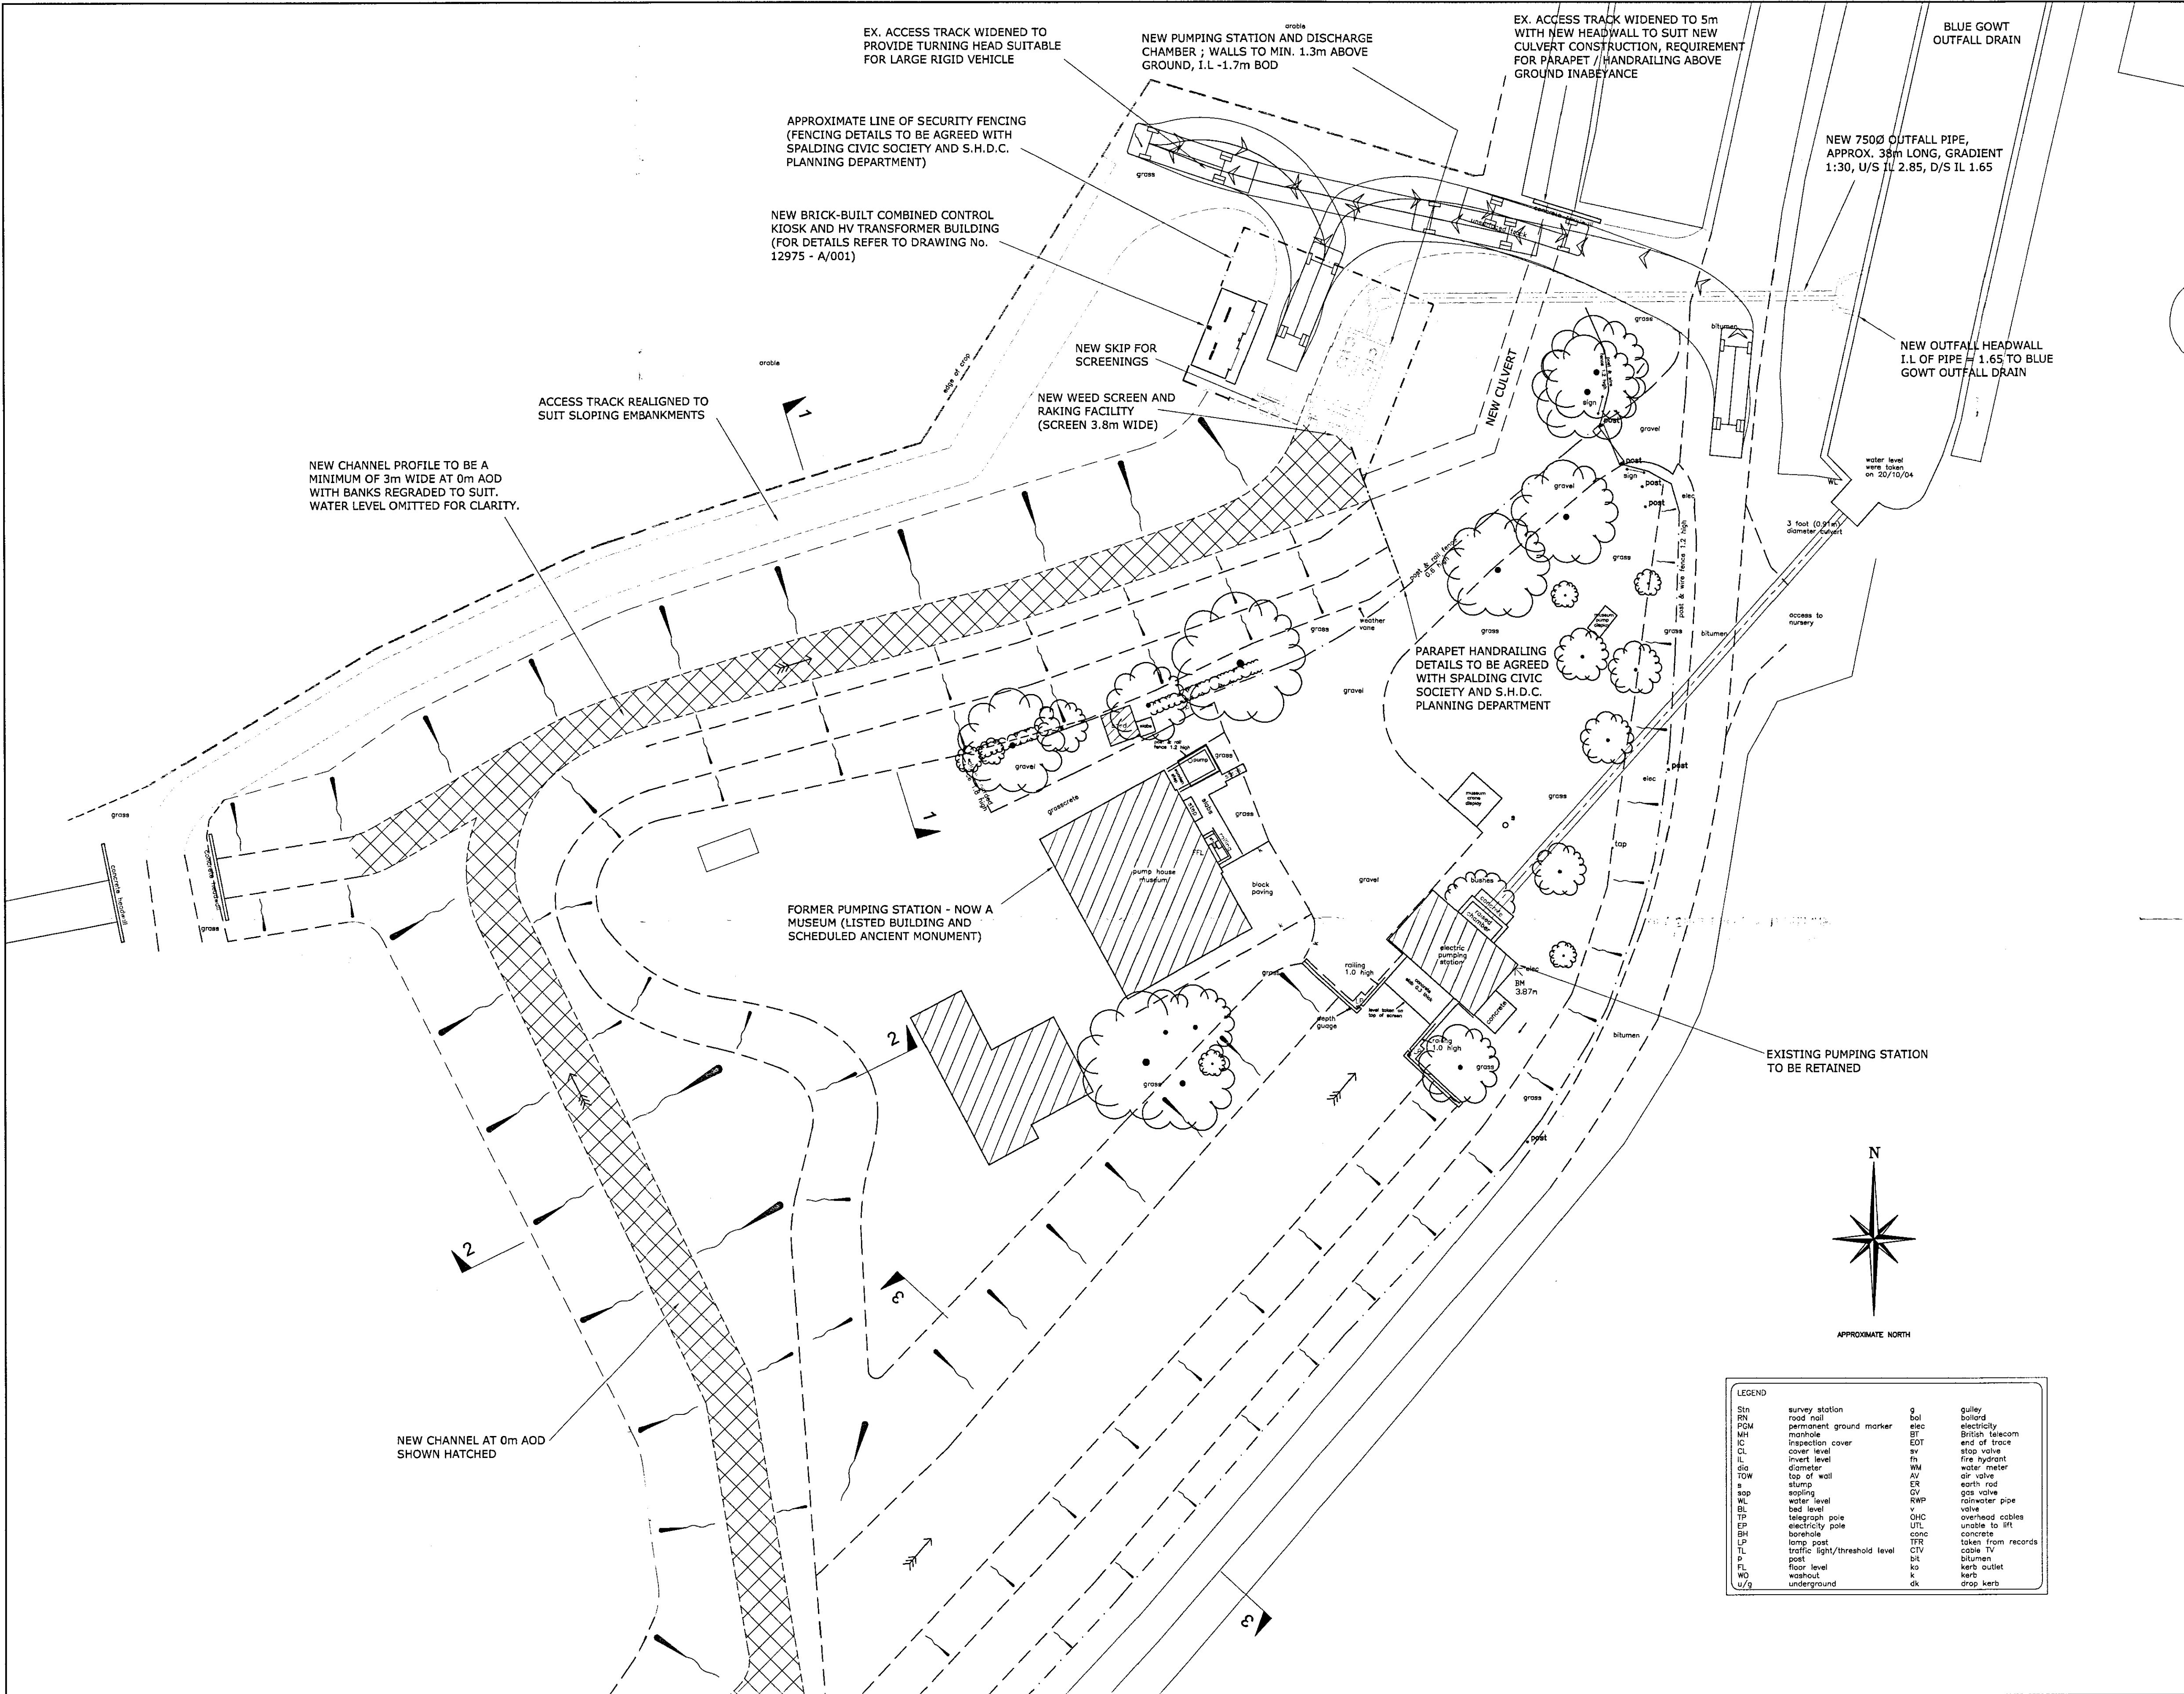

DRG. NO. 12975 - G002 - 04

THE MATERIAL CONTAINED IN THIS DRAWING HAS BEEN BASED ON THE ORDINANCE SURVEY MAP BY CHARLES HASWELL & PARTNERS LTD. BY PERMISSION OF ORDINANCE SURVEY ON BEHALF OF THE CONTROLLER OF HER MAJESTY'S STATIONERY OFFICE.
© CROWN COPYRIGHT - CHARLES HASWELL & PARTNERS LTD. - AL00017454.

DOCUMENT USERS, OTHER THAN CHARLES HASWELL & PARTNERS LTD. USERS, ARE ADVISED THAT THIS DOCUMENT IS PROVIDED FOR REFERENCE PURPOSES ONLY AND NO FURTHER COPIES SHOULD BE MADE FROM IT.

NOTES

1. FOR EXISTING SERVICES REFER TO TOPOGRAPHICAL SURVEY DRAWING No. 12975 - G001.

2. EXISTING SERVICES HAVE BEEN TAKEN FROM SERVICE RECORDS. NO GUARANTEE TO THEIR ACCURACY CAN BE GIVEN.

3. FOR SECTIONS THROUGH NEW CHANNEL AND EMBANKMENTS REFER TO DRAWING No. 12975 - G002.

4. FOR DETAILS OF COMBINED CONTROL KIOSK AND HV TRANSFORMER REFER TO DRAWING No. 12975 - A/001.

DETERMINED PLAN

REV	DETAILS OF REVISION	DATE	DRAWN	CHECKED	APPR.
01	FIRST ISSUE	28.07.05	SDP/DG	MH	MH
02	SURVEY DETAILS UPDATED	03.08.05	DGILL	MH	MH
03	SCHEME REVISED	09.12.05	DGILL	MH	MH
04	SCHEME REVISED	20.01.06	DGILL	MH	MH
05					

© THIS DRAWING IS COPYRIGHT OF CHARLES HASWELL AND PARTNERS AND MAY NOT BE REPRODUCED WITHOUT WRITTEN CONSENT

Charles Haswell and Partners Ltd
Equipoint • 1506-1508 Coventry Road
Yardley • BIRMINGHAM B25 8AQ
Tel: +44(0)121 717 7744
Fax: +44(0)121 706 2304 / 3689
www.haswell.com

PINCHBECK MARSH PUMPING STATION
PROPOSED SITE LAYOUT

SCALE: 1:250 @ A1

DRG. NO. 12975 - G002 - 04