

Note - All to be read in conjunction with others information as part of Building Regulation Application / Approvals- E.g Structural Engineers Details & Specification

Copyright L.P.C Architectural Design.
Do Not Scale This Drawing



FRONT ELEVATION



SIDE ELEVATION



REAR ELEVATION




SIDE ELEVATION




Crown copyright & database rights 2016 Ordnance Survey 0100031673

LOCATION PLAN 1:2500

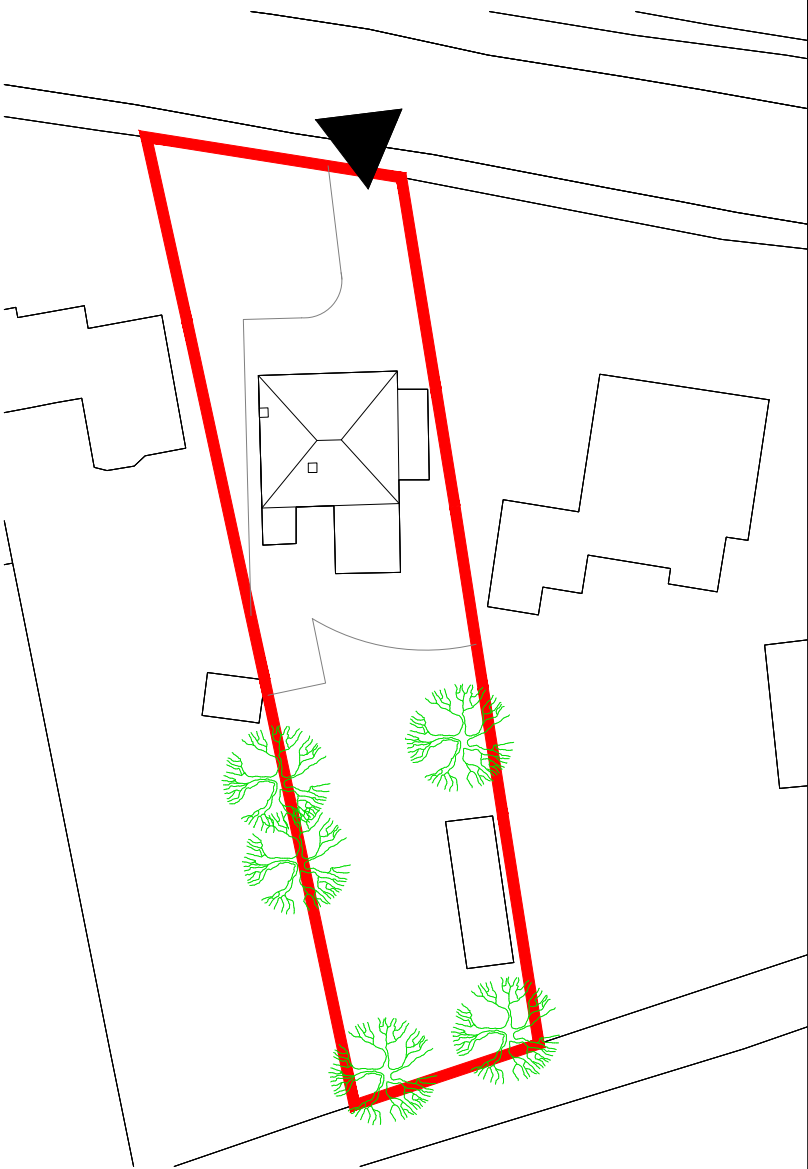

BLOCK/SITE PLAN - 1:500

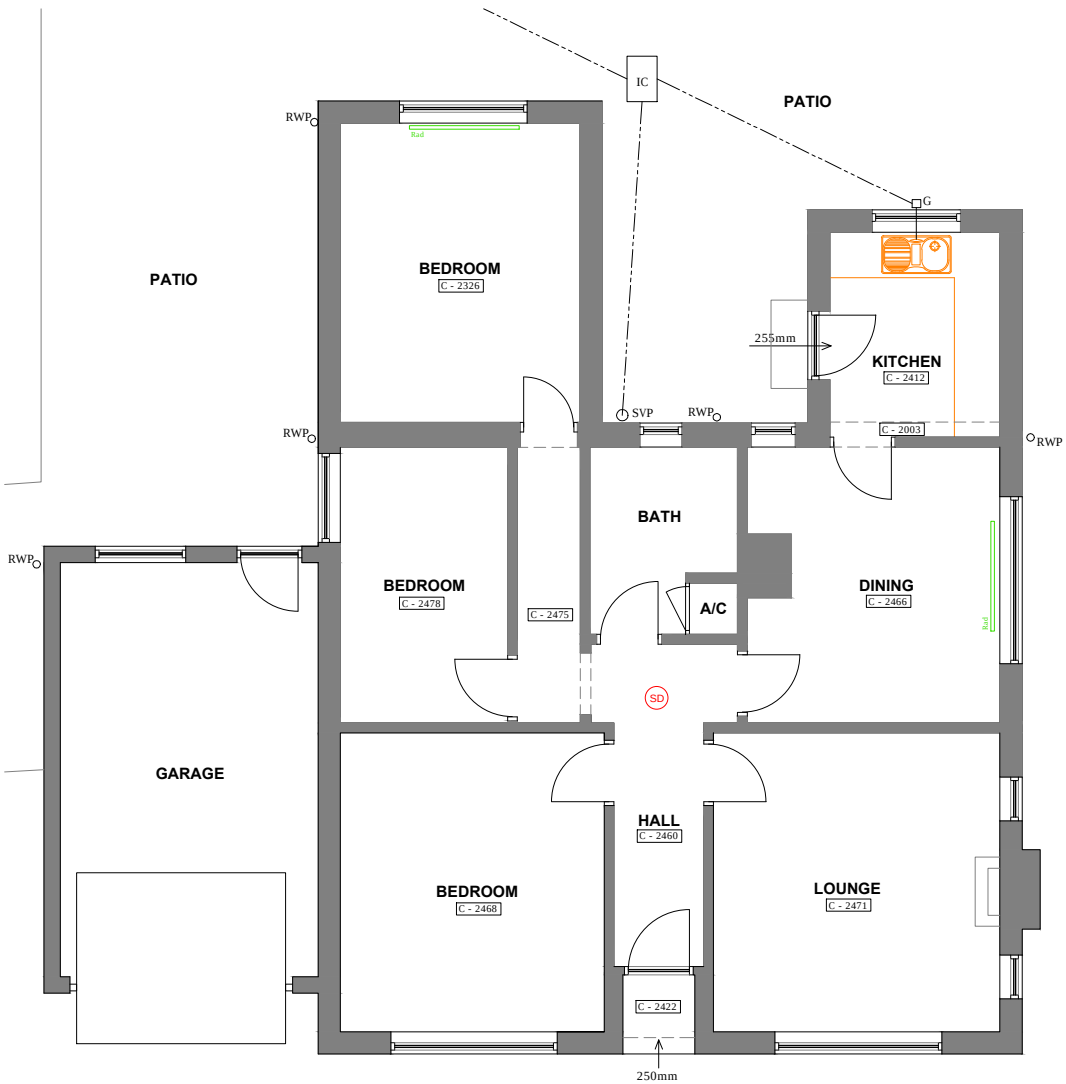


FLOOR LAYOUT

Notes:
- All dimensions to be checked & confirmed on site prior to commencement of works
- All structural elements to be checked & installed strictly in accordance with structural engineers details & specifications.
- All foul & surface water drainage systems to be checked & confirmed on site prior to commencement of works.

REV	Note	Date
A	XXXXXXXX	XX-XX-2017

Drawing Status

APPROVALS

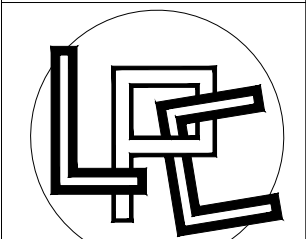

ARCHITECTURAL DESIGN

Project/Site
ALTERATIONS & EXTENSION TO
39 Wardentree Lane, Pinchbeck,
Spalding, PE11 3UF

Client
Mr & Mrs Jackson

Title
EXISTING FLOOR LAYOUT,
ELEVATIONS & SITE/LOCATION PLAN

Date
MARCH 2017

Scale
1:100 @ A3

Drawn
LPC

Job No
LPC-191-01

Rev
--

tel- 07930 915730 email- lee@lpcdesign.co.uk
web- www.lpcdesign.co.uk