



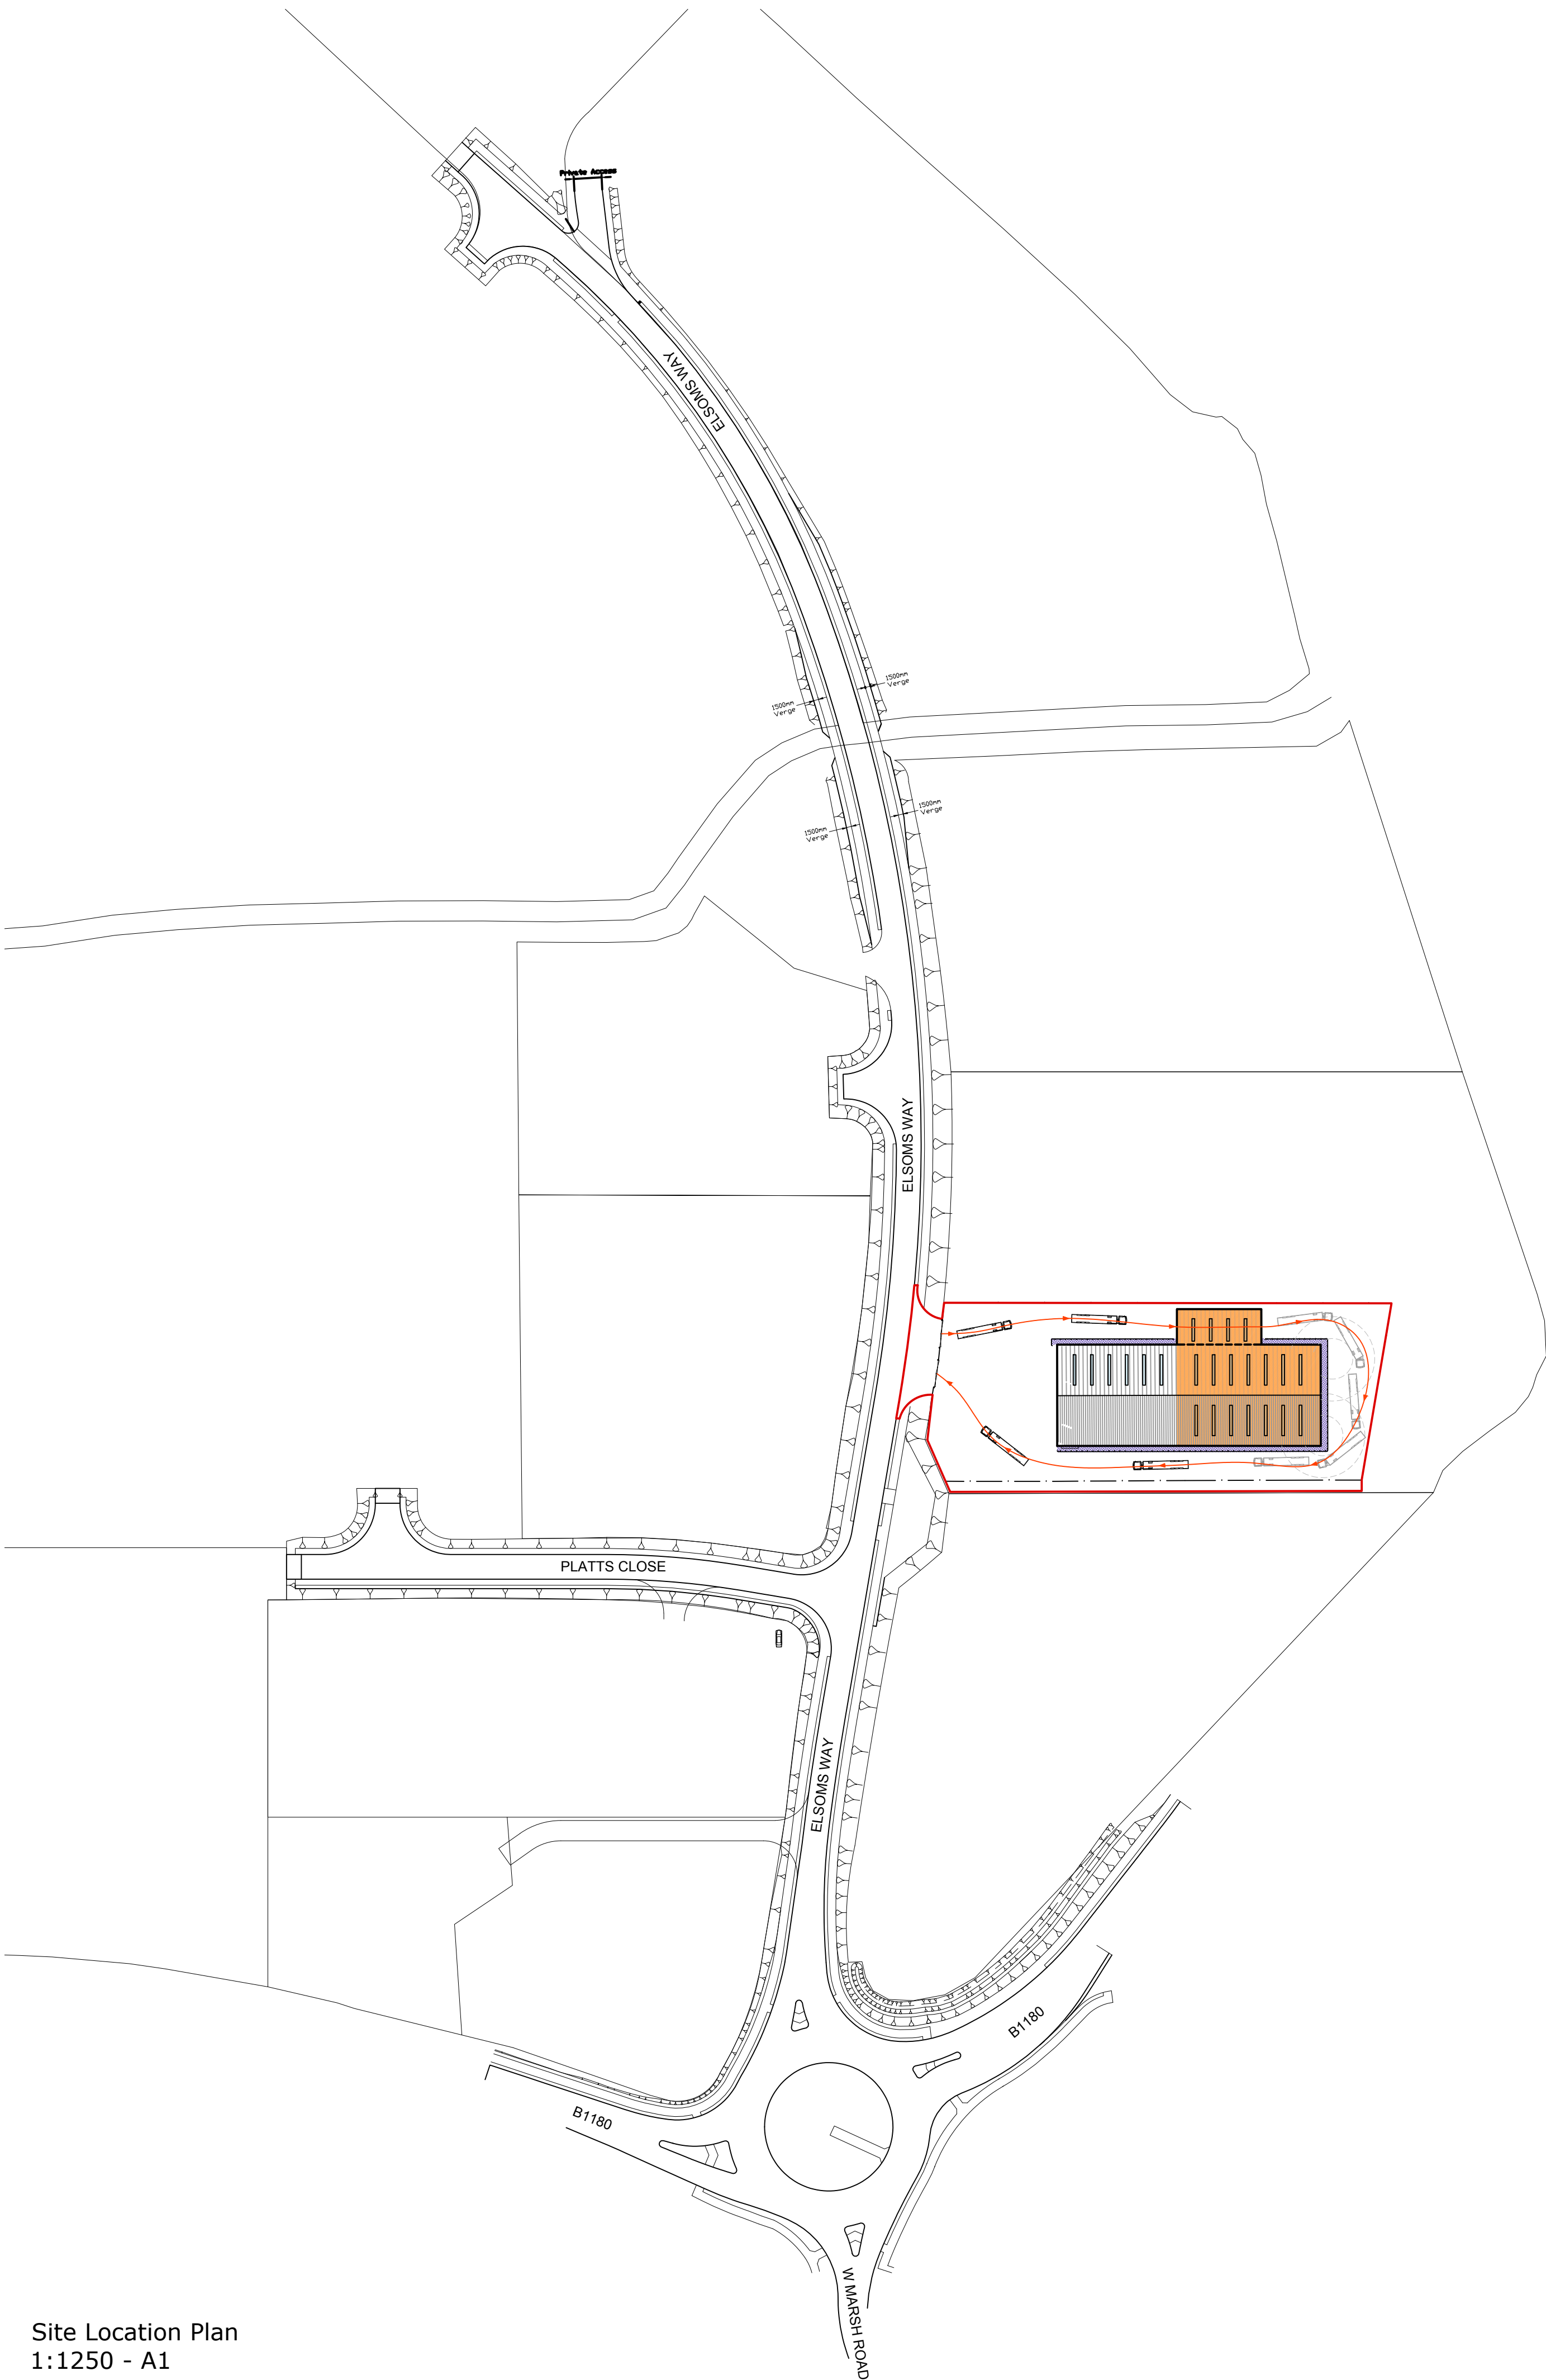

Site Location Plan
1:1250 - A1

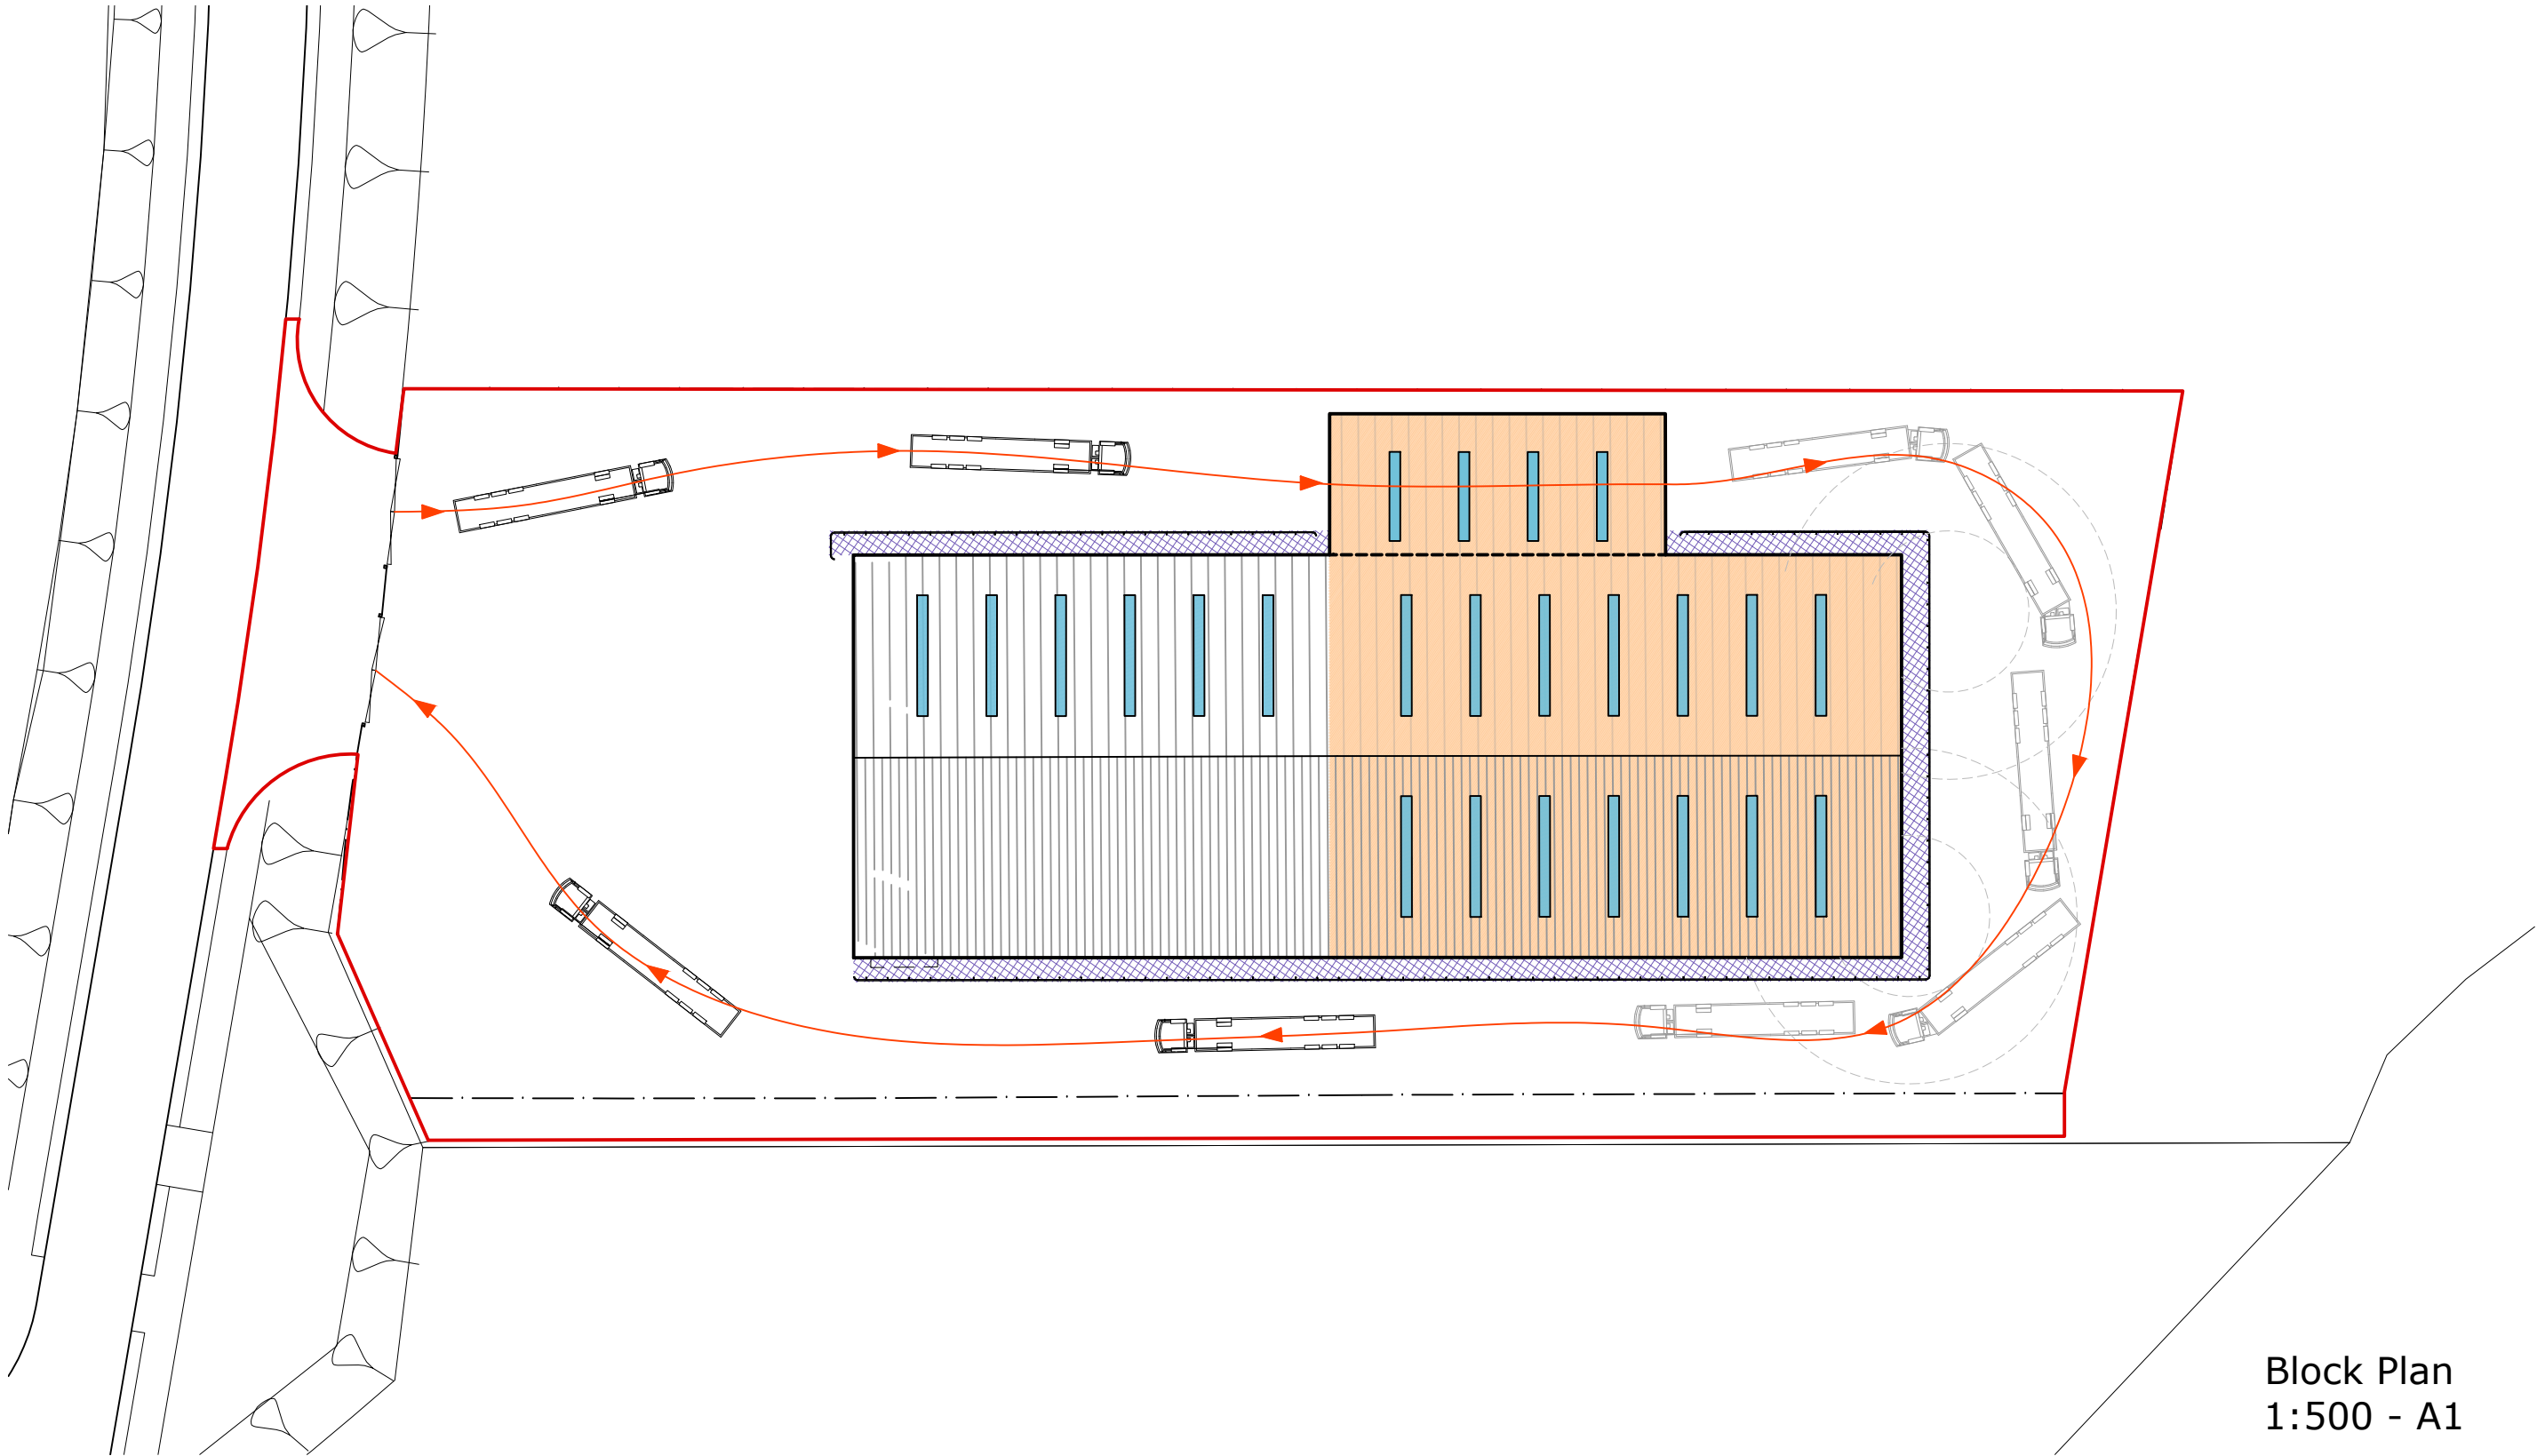

Block Plan
1:500 - A1

SDA

STEVEN DUNN ARCHITECTS

T: 01526 860757 E: steve@stevendunnarchitects.co.uk
HADLEIGH HOUSE, HIGH STREET, WALCOTT, LINCOLN, LN43SN

PROJECT DETAILS
Proposed Development at
Produce Packaging
Elsoms Way
Pinchbeck, Spalding

CLIENT
Produce Packaging

DRAWING TITLE
Proposed Site Location & Block Plan

DATE October 2019	DRAWN EB
SCALE 1:500/1250 - A1	DRNG No. 2349-A1-30

Copyright: This drawing and its entire contents are protected under the Copyright (Designs and Patents) Act 1988, and no portion shall be copied, duplicated, or otherwise reproduced and/or transmitted by any means whatsoever, without the prior written consent of the Author. Do Not scale from this drawing. Work to figured dimensions only. All dimensions are to be checked on site prior to commencement of works. Any discrepancies must be brought to the attention of the Architect prior to commencement of works on site.