


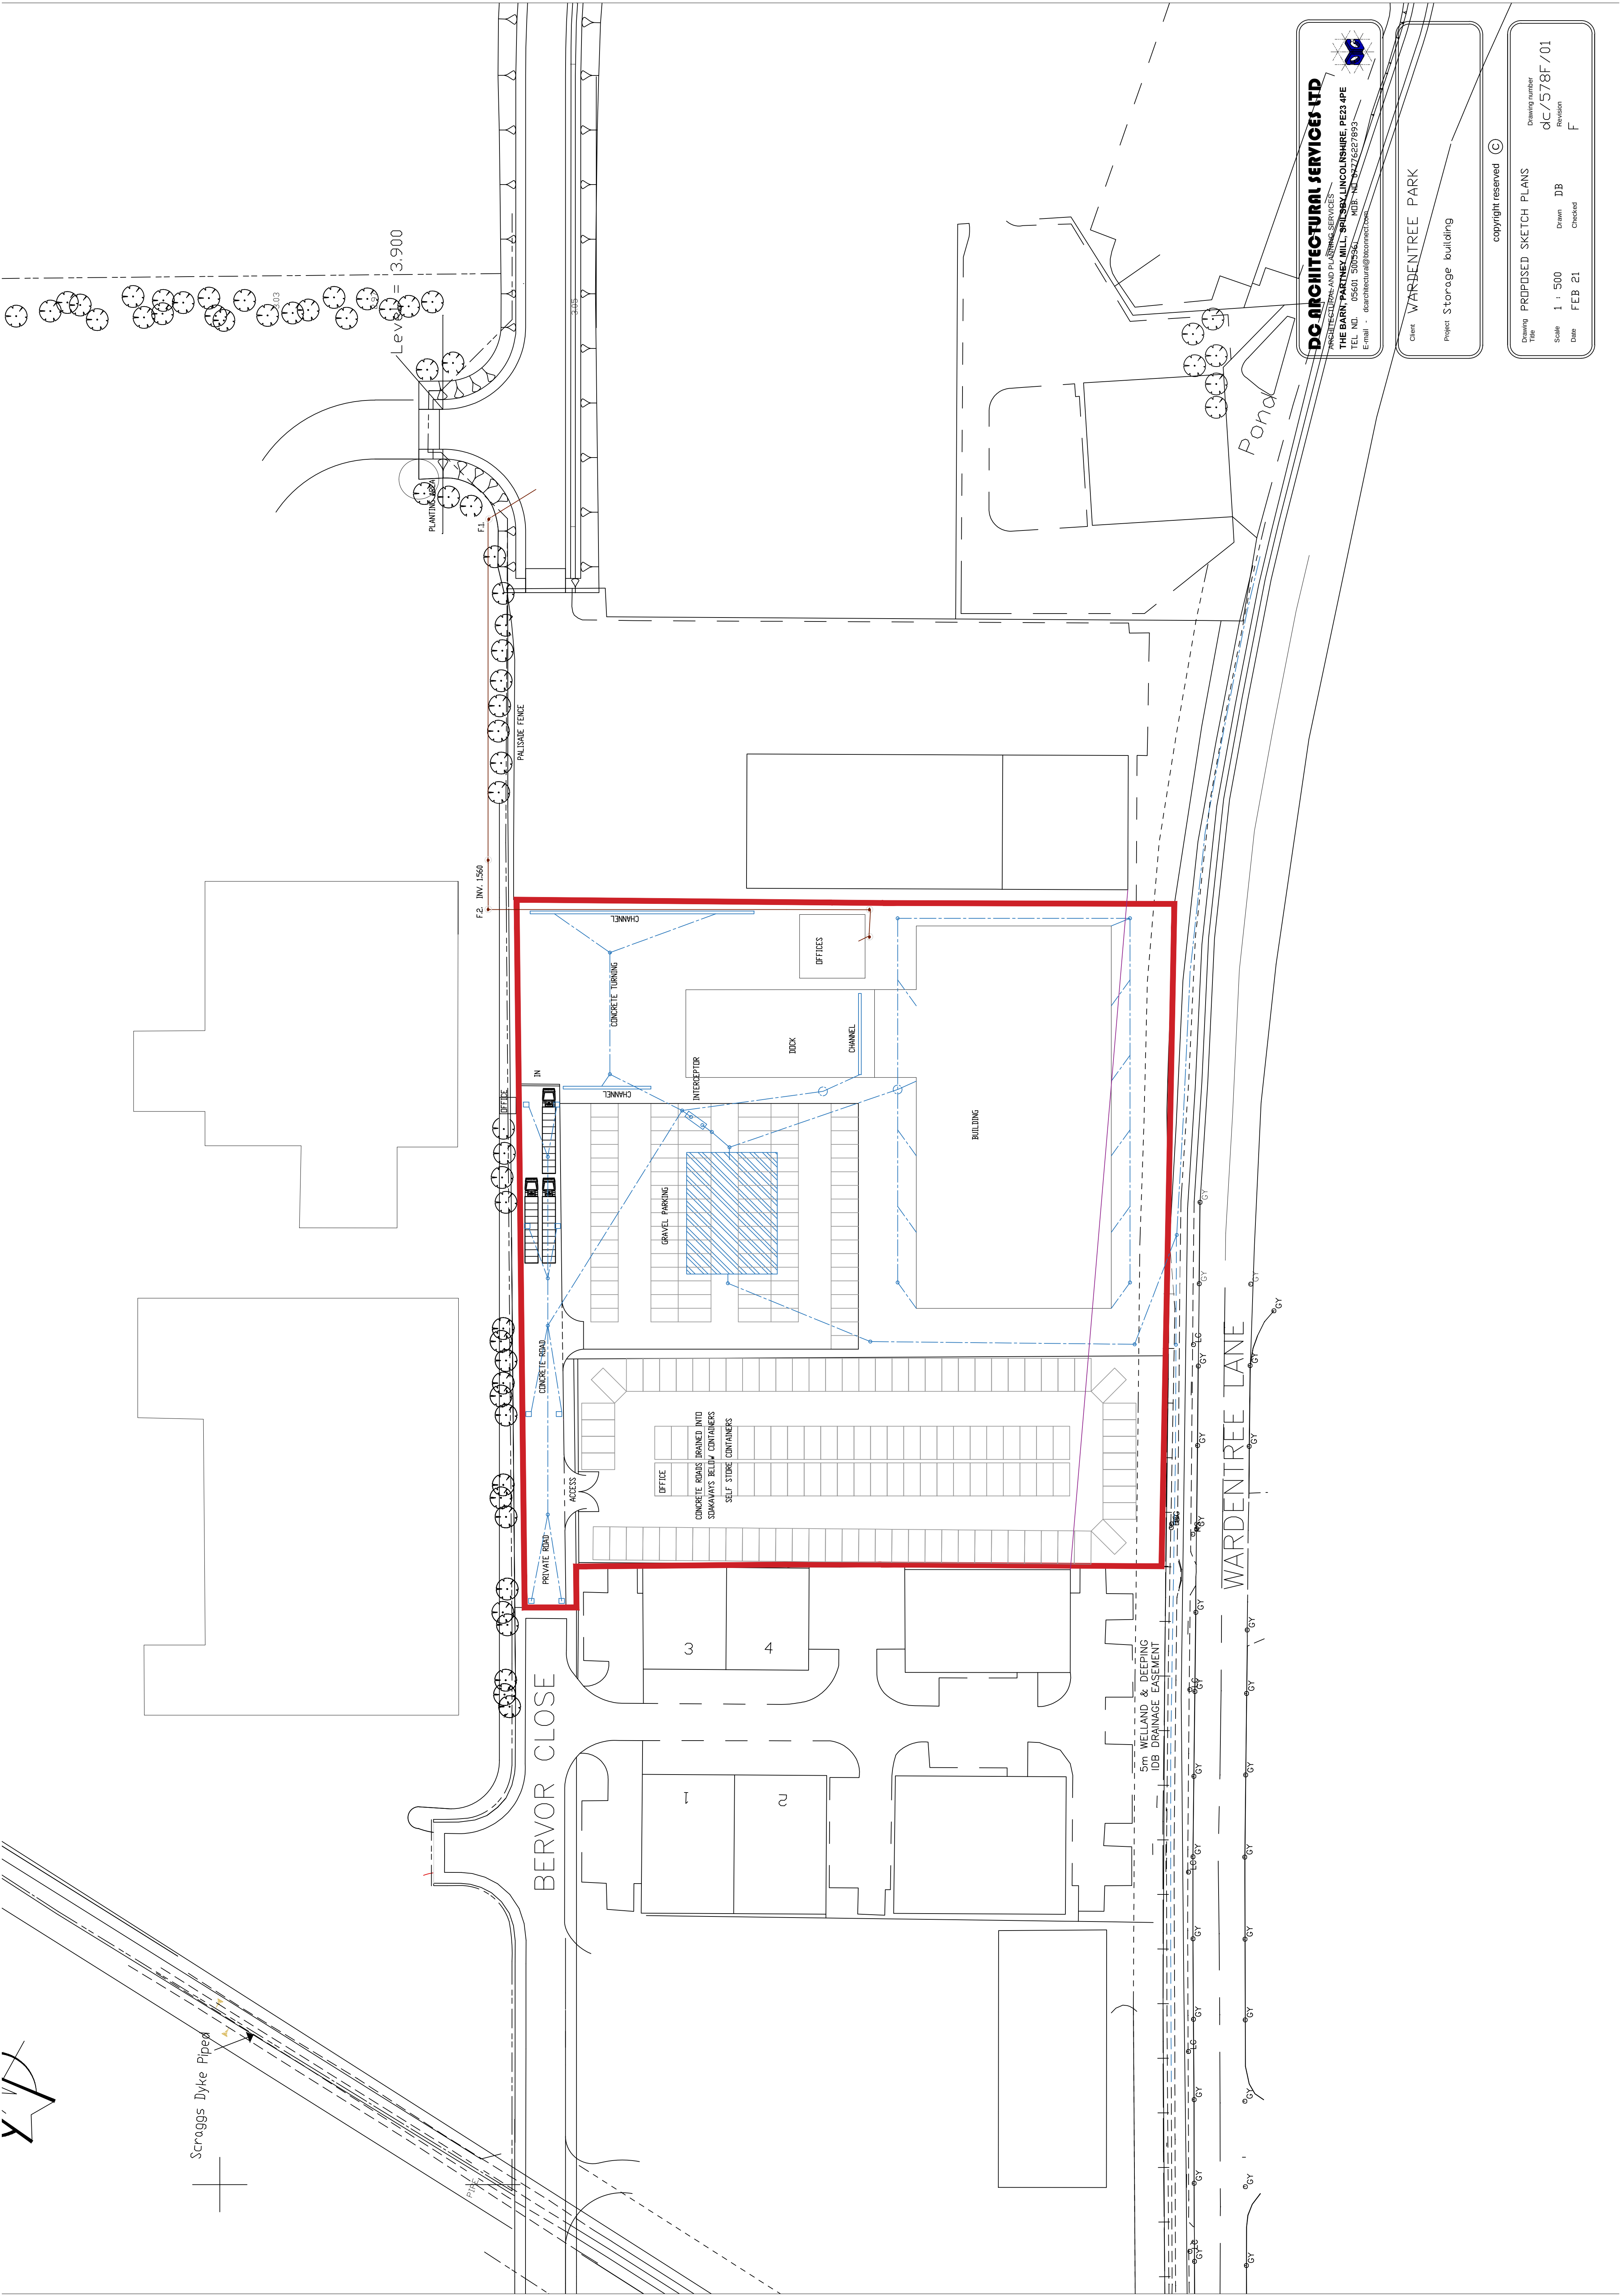

DC ARCHITECTURAL SERVICES LTD
ARCHITECTURE AND PLANNING SERVICES
THE BARN, PARTNEY MILL, SPANISH LINCOLNSHIRE, PE23 4PE
TEL NO. 05601 5009561 M0R NO 18276278953
E-mail - darchitectural@btconnect.com

Client **WARDENTREE PARK**
Project **Storage building**

Copyright reserved ©

Drawing number	04C/578F/01		
Proposed sketch plans	Drawn	DB	Checked
Scale	1 : 500		
Date	FEB 21		