


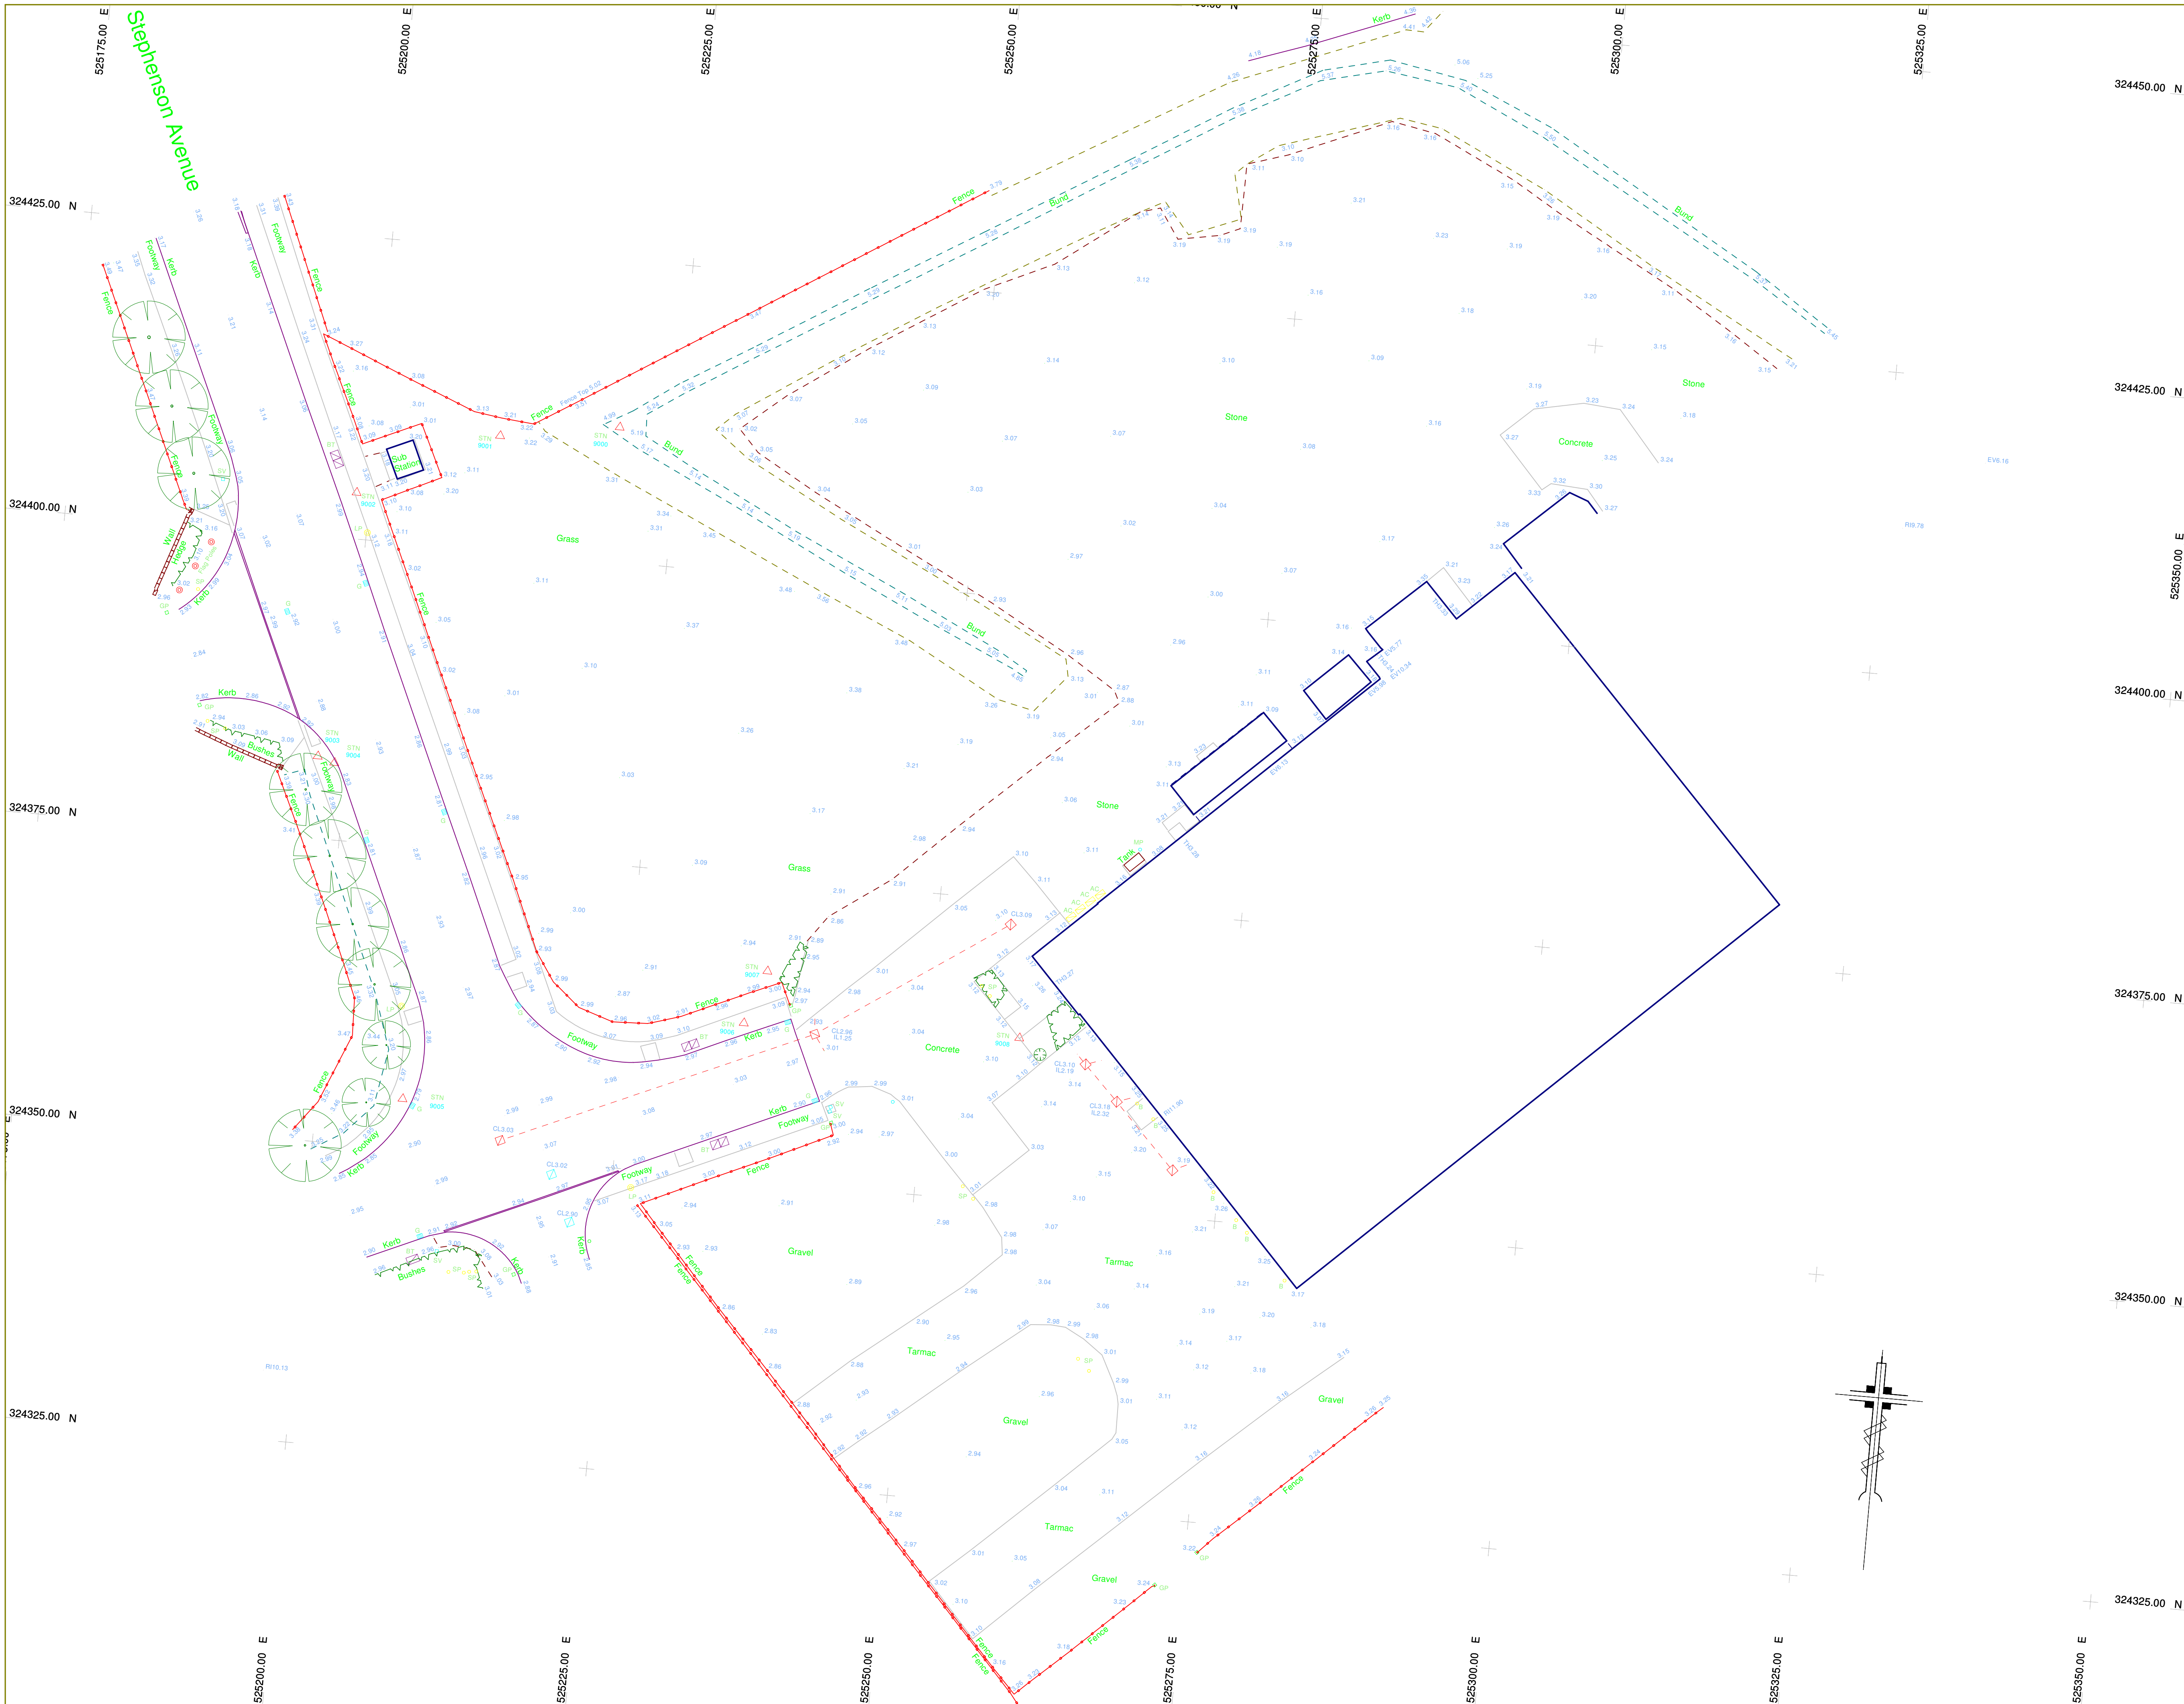

| KEY:            |                    |                    |                  |
|-----------------|--------------------|--------------------|------------------|
|                 |                    | BUILDING           |                  |
|                 |                    | FENCE              |                  |
|                 |                    | HEDGE              |                  |
|                 |                    | CHANNEL            |                  |
|                 |                    | WALL               |                  |
|                 |                    | BANK EDE           |                  |
|                 |                    | STORM DRAINAGE     |                  |
|                 |                    | FOUL DRAINAGE      |                  |
|                 |                    | CHANGE OF SURFACE  |                  |
|                 |                    | OVERHEAD ELECTRIC  |                  |
|                 |                    | OVERHEAD TELEPHONE |                  |
|                 |                    | TREE               | BOREHOLE         |
|                 |                    | MANHOLE            |                  |
| CONTROL STATION |                    |                    |                  |
| B               | BOLLARD            | RE                 | ROD EYE          |
| BIN             | BIN                | RI                 | RIDGE            |
| BT              | BRITISH TELECOM    | SR                 | SIGN POST        |
| CR              | CRIPPLE CROWN      | ST                 | STATUS           |
| CTV             | CABLE TELEVISION   | SV                 | STOP VALVE       |
| EA              | EARTH              | TM                 | BENCH MARK       |
| EL              | ELECTRIC BOX       | TH                 | THRESHOLD        |
| EP              | ELECTRIC POLE      | TL                 | TRAFFIC LIGHT    |
| EV              | EAVES              | TP                 | TELEGRAPHIC POLE |
| FB              | FIRE HYDRANT       | TS                 | TRAFFIC SIGNAL   |
| G               | GULLY              | VC                 | VENT COLUMN      |
| GA              | GAS VALVE          | VP                 | VENT PIPE        |
| IC              | INSPECTION CHAMBER | WL                 | WATER LEVEL      |
| IL              | INVERT LEVEL       | WM                 | WATER METER      |
| KO              | KEROSENE OUTFLET   | WT                 | WALL TOP         |
| LH              | LAMP HOLE          |                    |                  |
| LP              | LAMP POST          |                    |                  |
| MP              | MANNER POST        |                    |                  |
| PB              | POST BOX           |                    |                  |

**NOTES:**

1. Survey plotted to OS National Grid.
2. All levels related to OS Datum.
3. GPS/GLONASS ETRS89 observations transformed to OSGB36 using OSTN15 Transformation.
4. ETRS89 ellipsoid heights converted to heights above mean sea level using National Geoid Model OSGM15.

|                             |                   |
|-----------------------------|-------------------|
| <b>Initial Survey Date:</b> | <b>3 AUG 2018</b> |
|-----------------------------|-------------------|

| <b>CONTROL STATIONS</b> |                 |                  |               |
|-------------------------|-----------------|------------------|---------------|
| <b>Stn.</b>             | <b>Eastings</b> | <b>Northings</b> | <b>Height</b> |
| 9000                    | 525220.139      | 324411.145       | 5.266         |
| 9001                    | 525210.336      | 324409.571       | 3.170         |
| 9002                    | 525198.919      | 324403.841       | 3.157         |
| 9003                    | 525197.637      | 324381.808       | 3.002         |
| 9004                    | 525199.055      | 324381.388       | 2.915         |
| 9005                    | 525207.134      | 324354.163       | 2.976         |
| 9006                    | 525234.717      | 324362.909       | 3.068         |
| 9007                    | 525236.296      | 324367.355       | 3.060         |
| 9008                    | 525257.554      | 324363.685       | 3.122         |

| <b>Rev:</b> | <b>Amendments:</b> | <b>Date:</b> |
|-------------|--------------------|--------------|
|             |                    |              |

**Client:**

**A.S. WHITAKER**

**Project Title:**

**STEPHENSON AVENUE  
SPALDING  
LINCOLNSHIRE**

**Drawing Title:**

**UGL SURVEY**

|                                                       |  |                                   |           |
|-------------------------------------------------------|--|-----------------------------------|-----------|
| <b>Scale:</b><br><b>1:250</b>                         |  | <b>Date:</b><br><b>9 AUG 2018</b> |           |
| <b>Drawing No:</b><br><b>AS2347/1</b>                 |  | <b>Rev:</b>                       | <b>A1</b> |
| <b>C.A.D. Title:</b><br><b>ASWHITACKERSPALD030818</b> |  |                                   |           |
| <b>Drawn By:</b><br><b>D.J.SMITH</b>                  |  |                                   |           |

**AXIS SURVEYS LTD.**  
CHARTERED LAND SURVEYORS

0 SYCAMORE DRIVE, LOUTH, TEL (01507) 6063  
LINCOLNSHIRE, LN11 8RT. FAX (01507) 3540  
www.axisurveys.co.uk  
office@axisurveys.co.uk ©AXIS SURVEYS LTD