


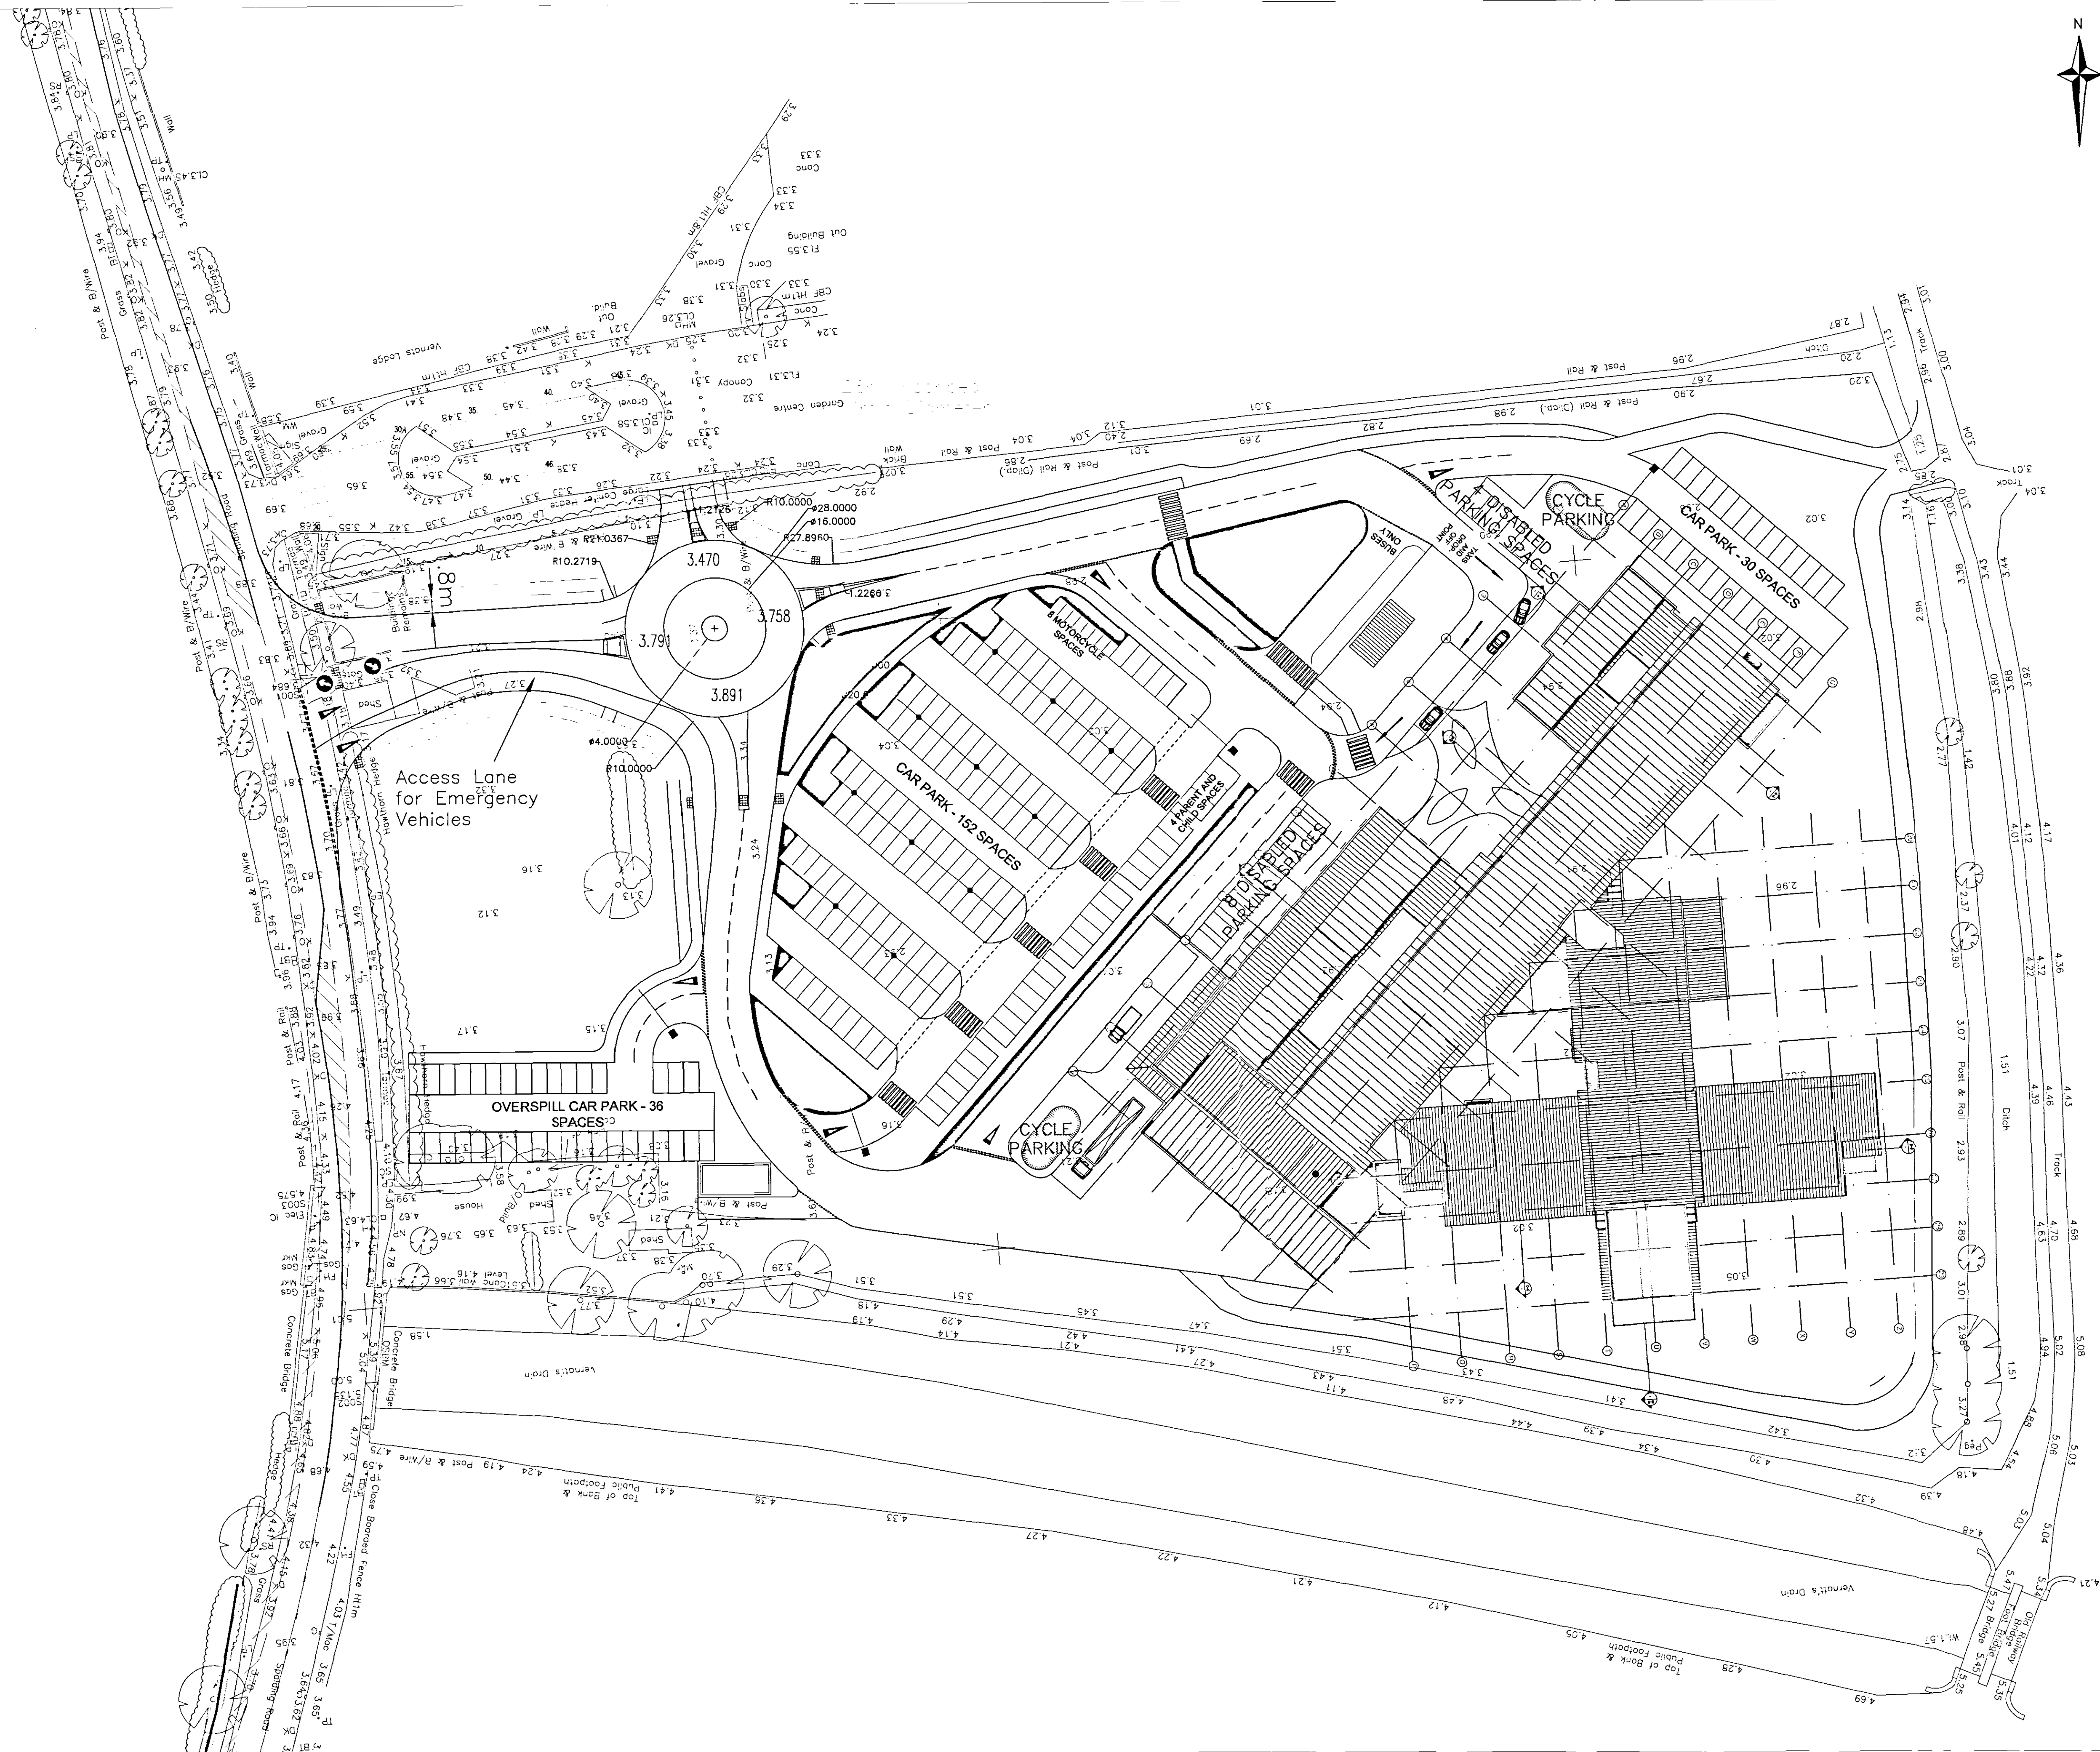

GENERAL NOTES

DETERMINED PLAN

A15	14.03.06	LAYOUT AMENDED	SY
A14	10.03.06	ARCHITECTURAL COMMENTS INC'D	IKE
A13	09.03.06	LAYOUT AMENDED	IKE
A12	09.03.06	LAYOUT AMENDED	IKE
RE	00.00.00	ISSUED	XX
V	00		X

SOUTH HOLLAND HOSPITAL

PROPOSED INTERNAL LAYOUT

20 MAR 2006
04/06/06

LINCOLNSHIRE NHS TRUST

Watkins Gray International (WGI)

Waterman Civils Consulting Engineers

Lockington Hall Business Centre Lockington DE74 2RH

Preliminary Issue

SY	HJP	35634
SY	14.03.2006	
1:500 @ A1		

WC SA 06 001 A15