


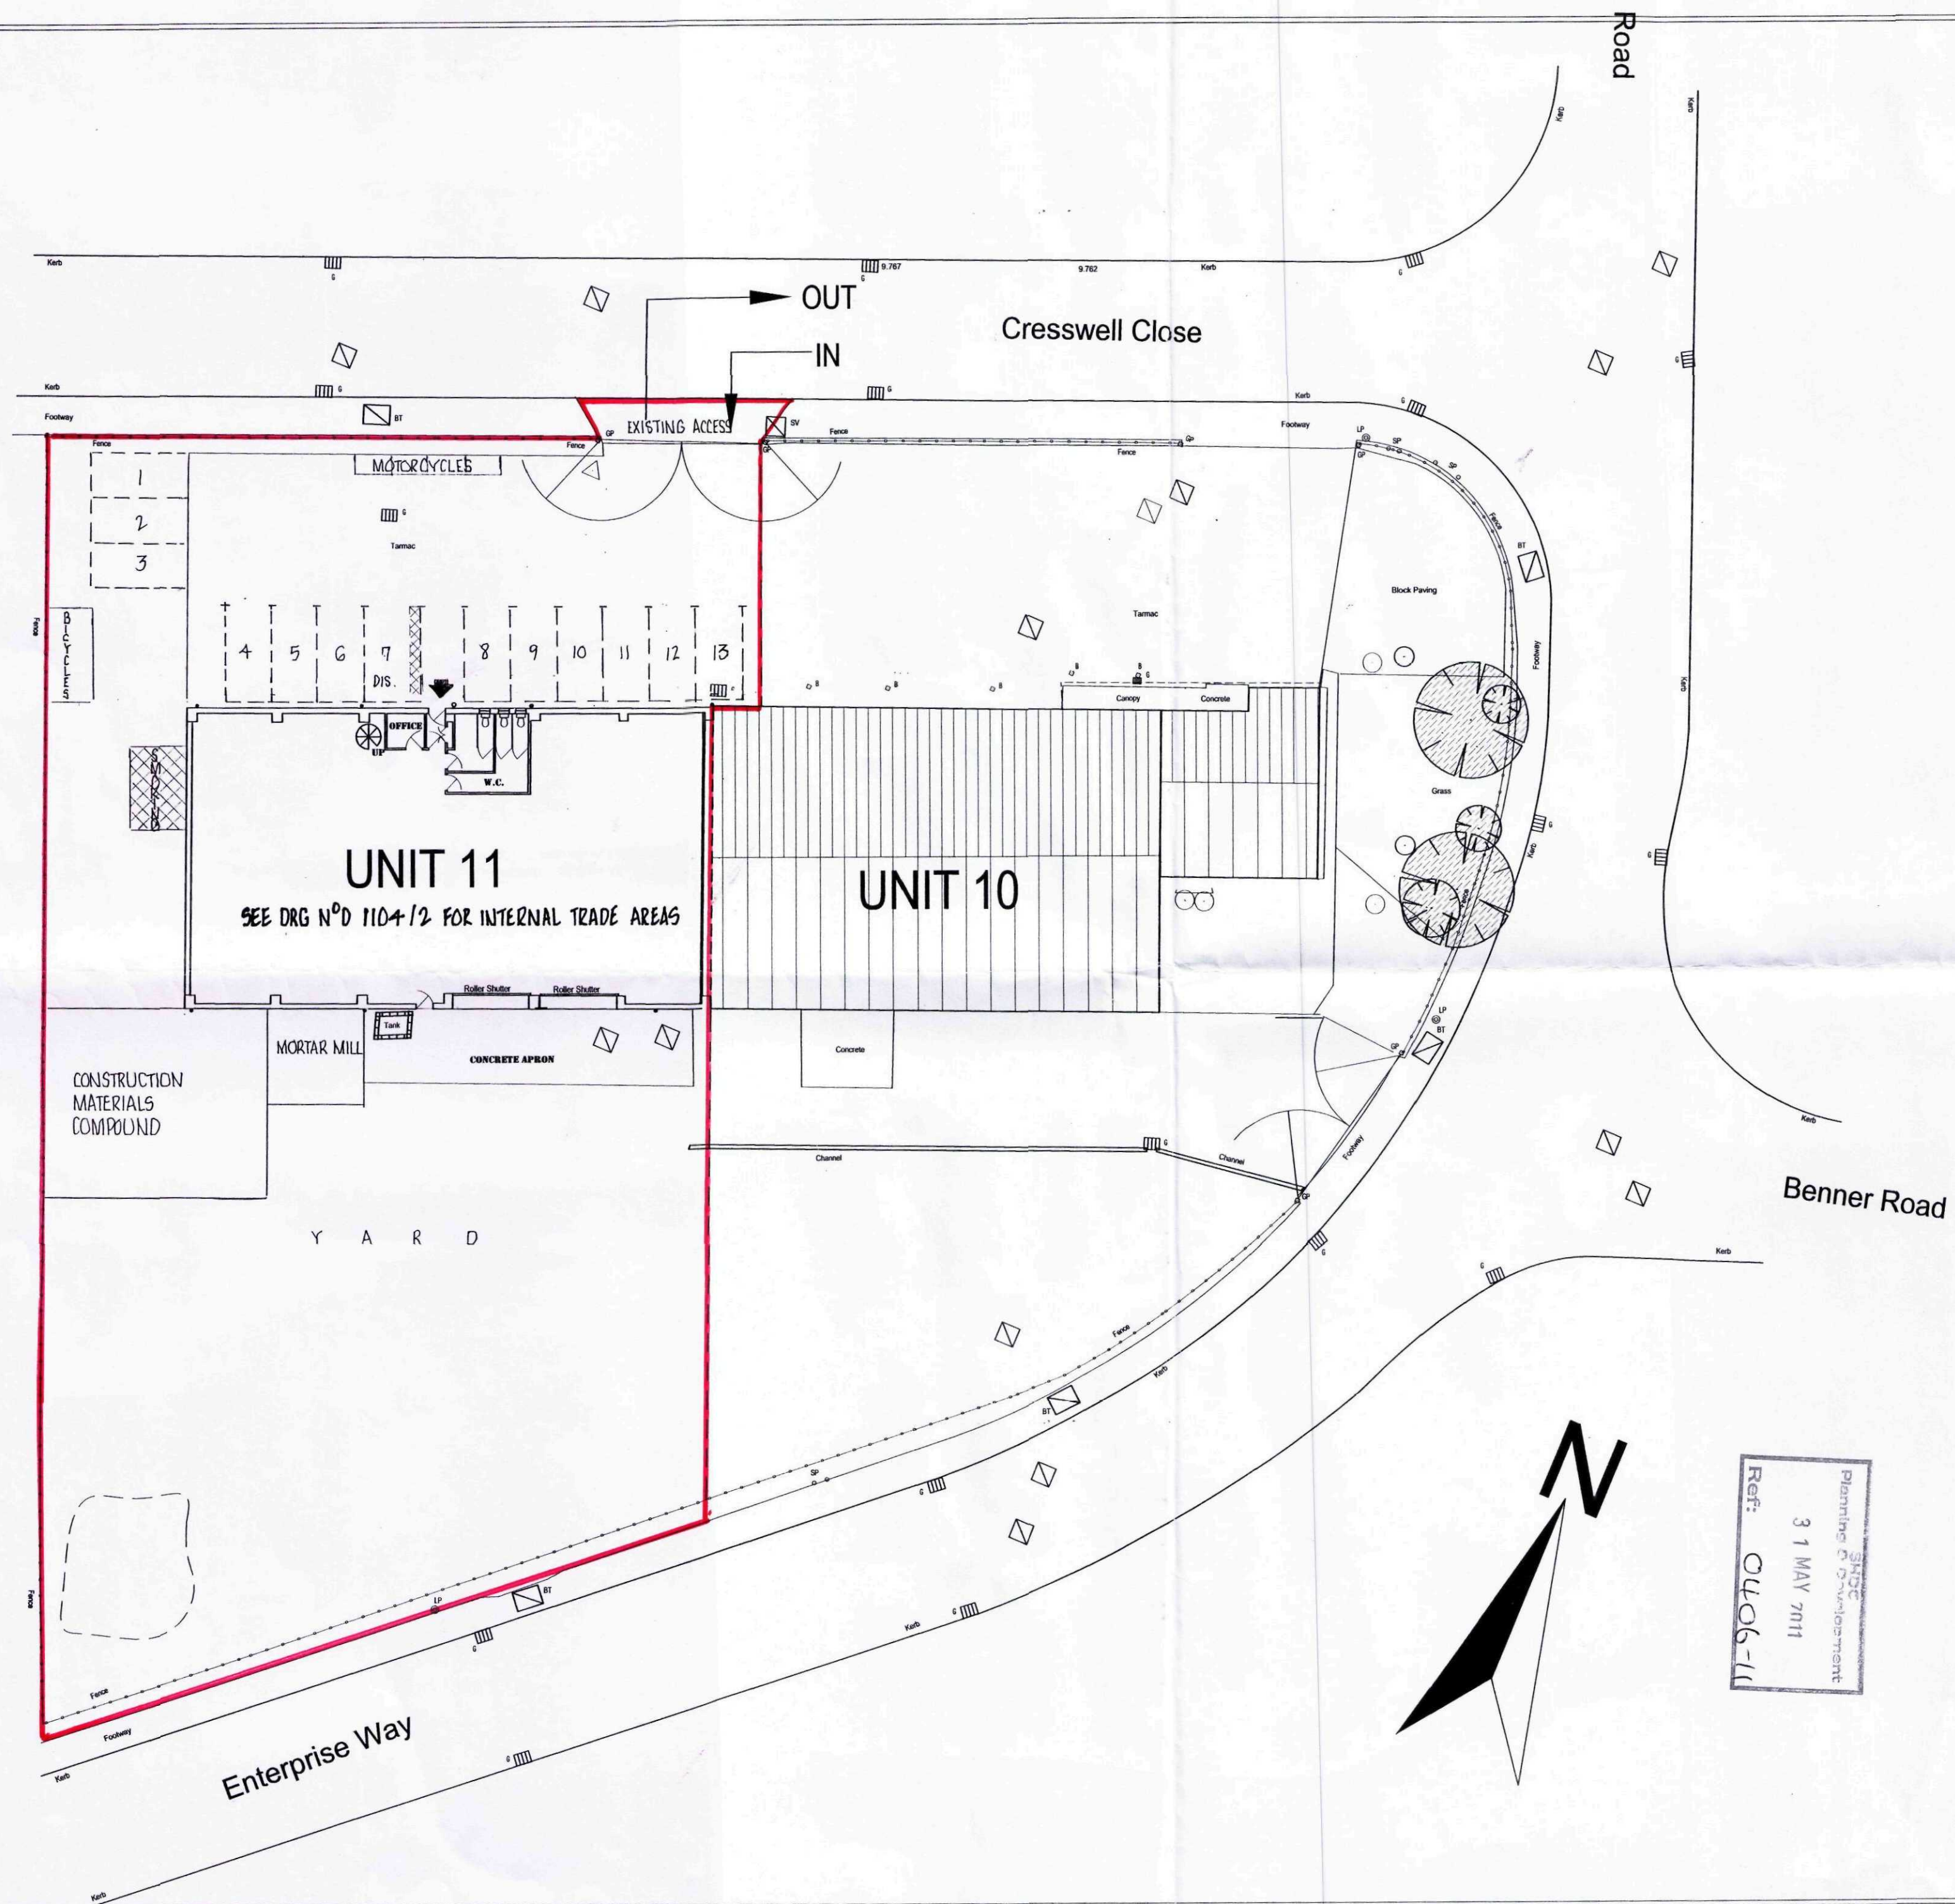

 BROADGATE BUILDERS Broadgate House, W Spalding, Lincolnshire Telephone: 01406 380532	
DRAWING: UNIT 11 CRESSWELL SPALDING LINCS	
DATE: MAY 2011	DRA
SCALE: 1:250	DRA