


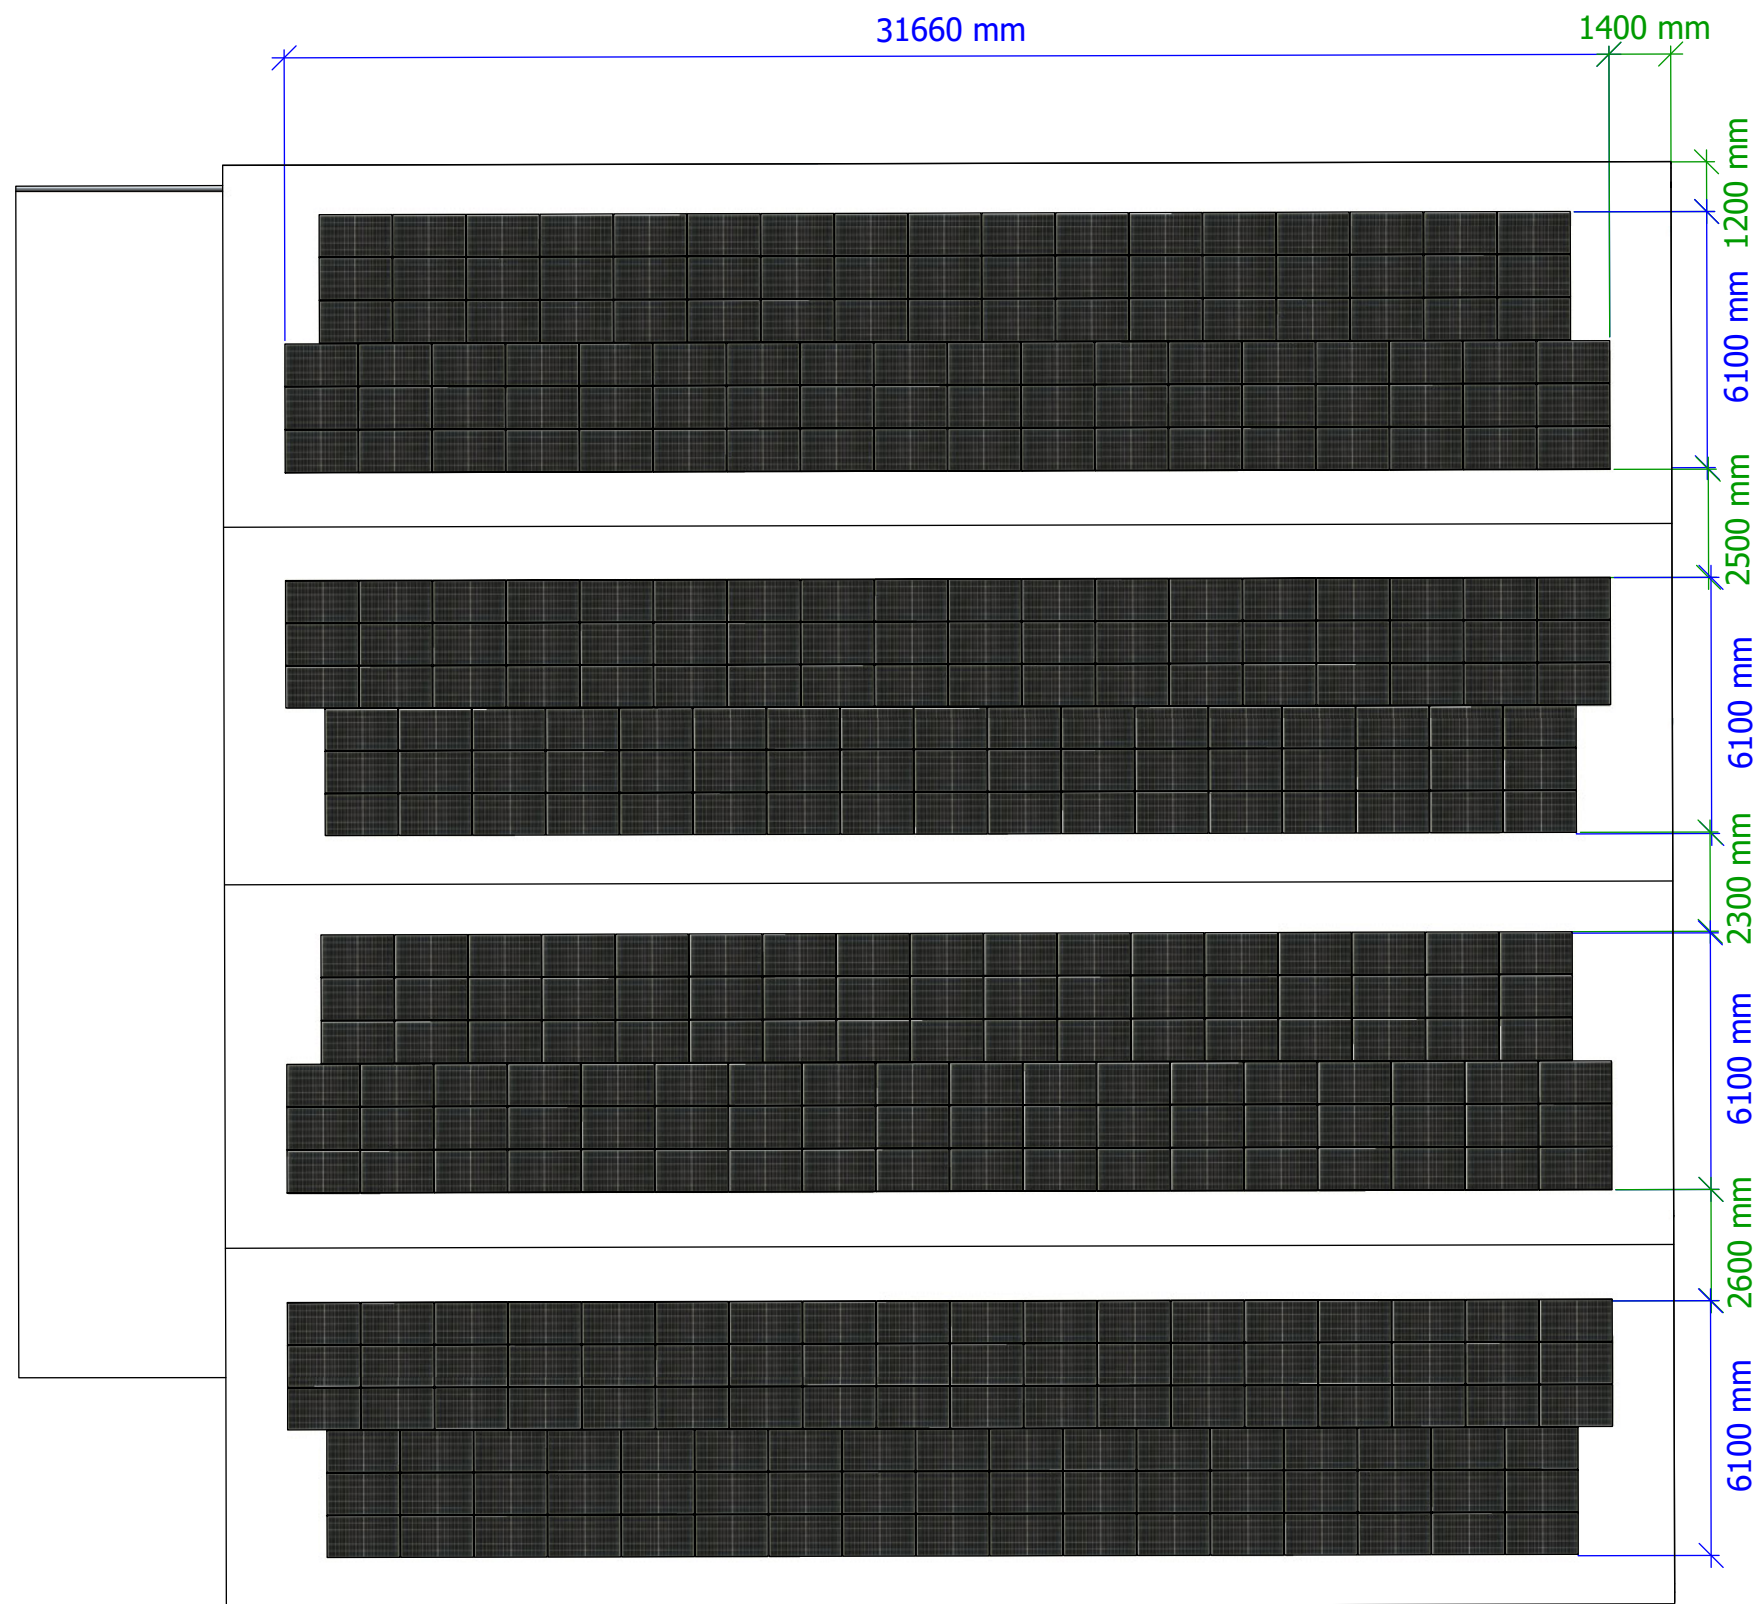

DIMENSION LEGEND

BLUE DENOTES SOLAR ARRAY DIMENSIONS

GREEN ANNOTATION DENOTES SOLAR ARRAY SETTING OUT POINTS

NOTES:

1) EACH PV PANEL MEASURES 1685 x 1000 mm & WEIGHS APPROXIMATELY 19KG.

2) THE SETTING OUT OF THE PV ARRAY DETAILED ON THIS DRAWING HAS BEEN DESIGNED TO MINIMISE THE EFFECTS OF SHADING.

3) CHANGES TO THIS PROPOSED LAYOUT SHOULD BE NOTIFIED TO AND APPROVED BY A WES DESIGN ENGINEER PRIOR TO THE INSTALLATION TAKING PLACE.

1:175@A3

DRAWING STATUS		DD/MM/YY	REVISIONS			SETTING OUT DETAILS				WES 893
ISSUED FOR INFORMATION			DD/MM/YY	REMARKS						
ISSUED FOR TENDER			1	--/--/--						
ISSUED FOR COMMENT			2	--/--/--						
ISSUED FOR APPROVAL		20/04/2020	3	--/--/--						
ISSUED FOR CONSTRUCTION			4	--/--/--						
ISSUED AS INSTALLED			5	--/--/--						
					GREENCELL	DRAWN BY	J.P	CHECKED BY	CE	