


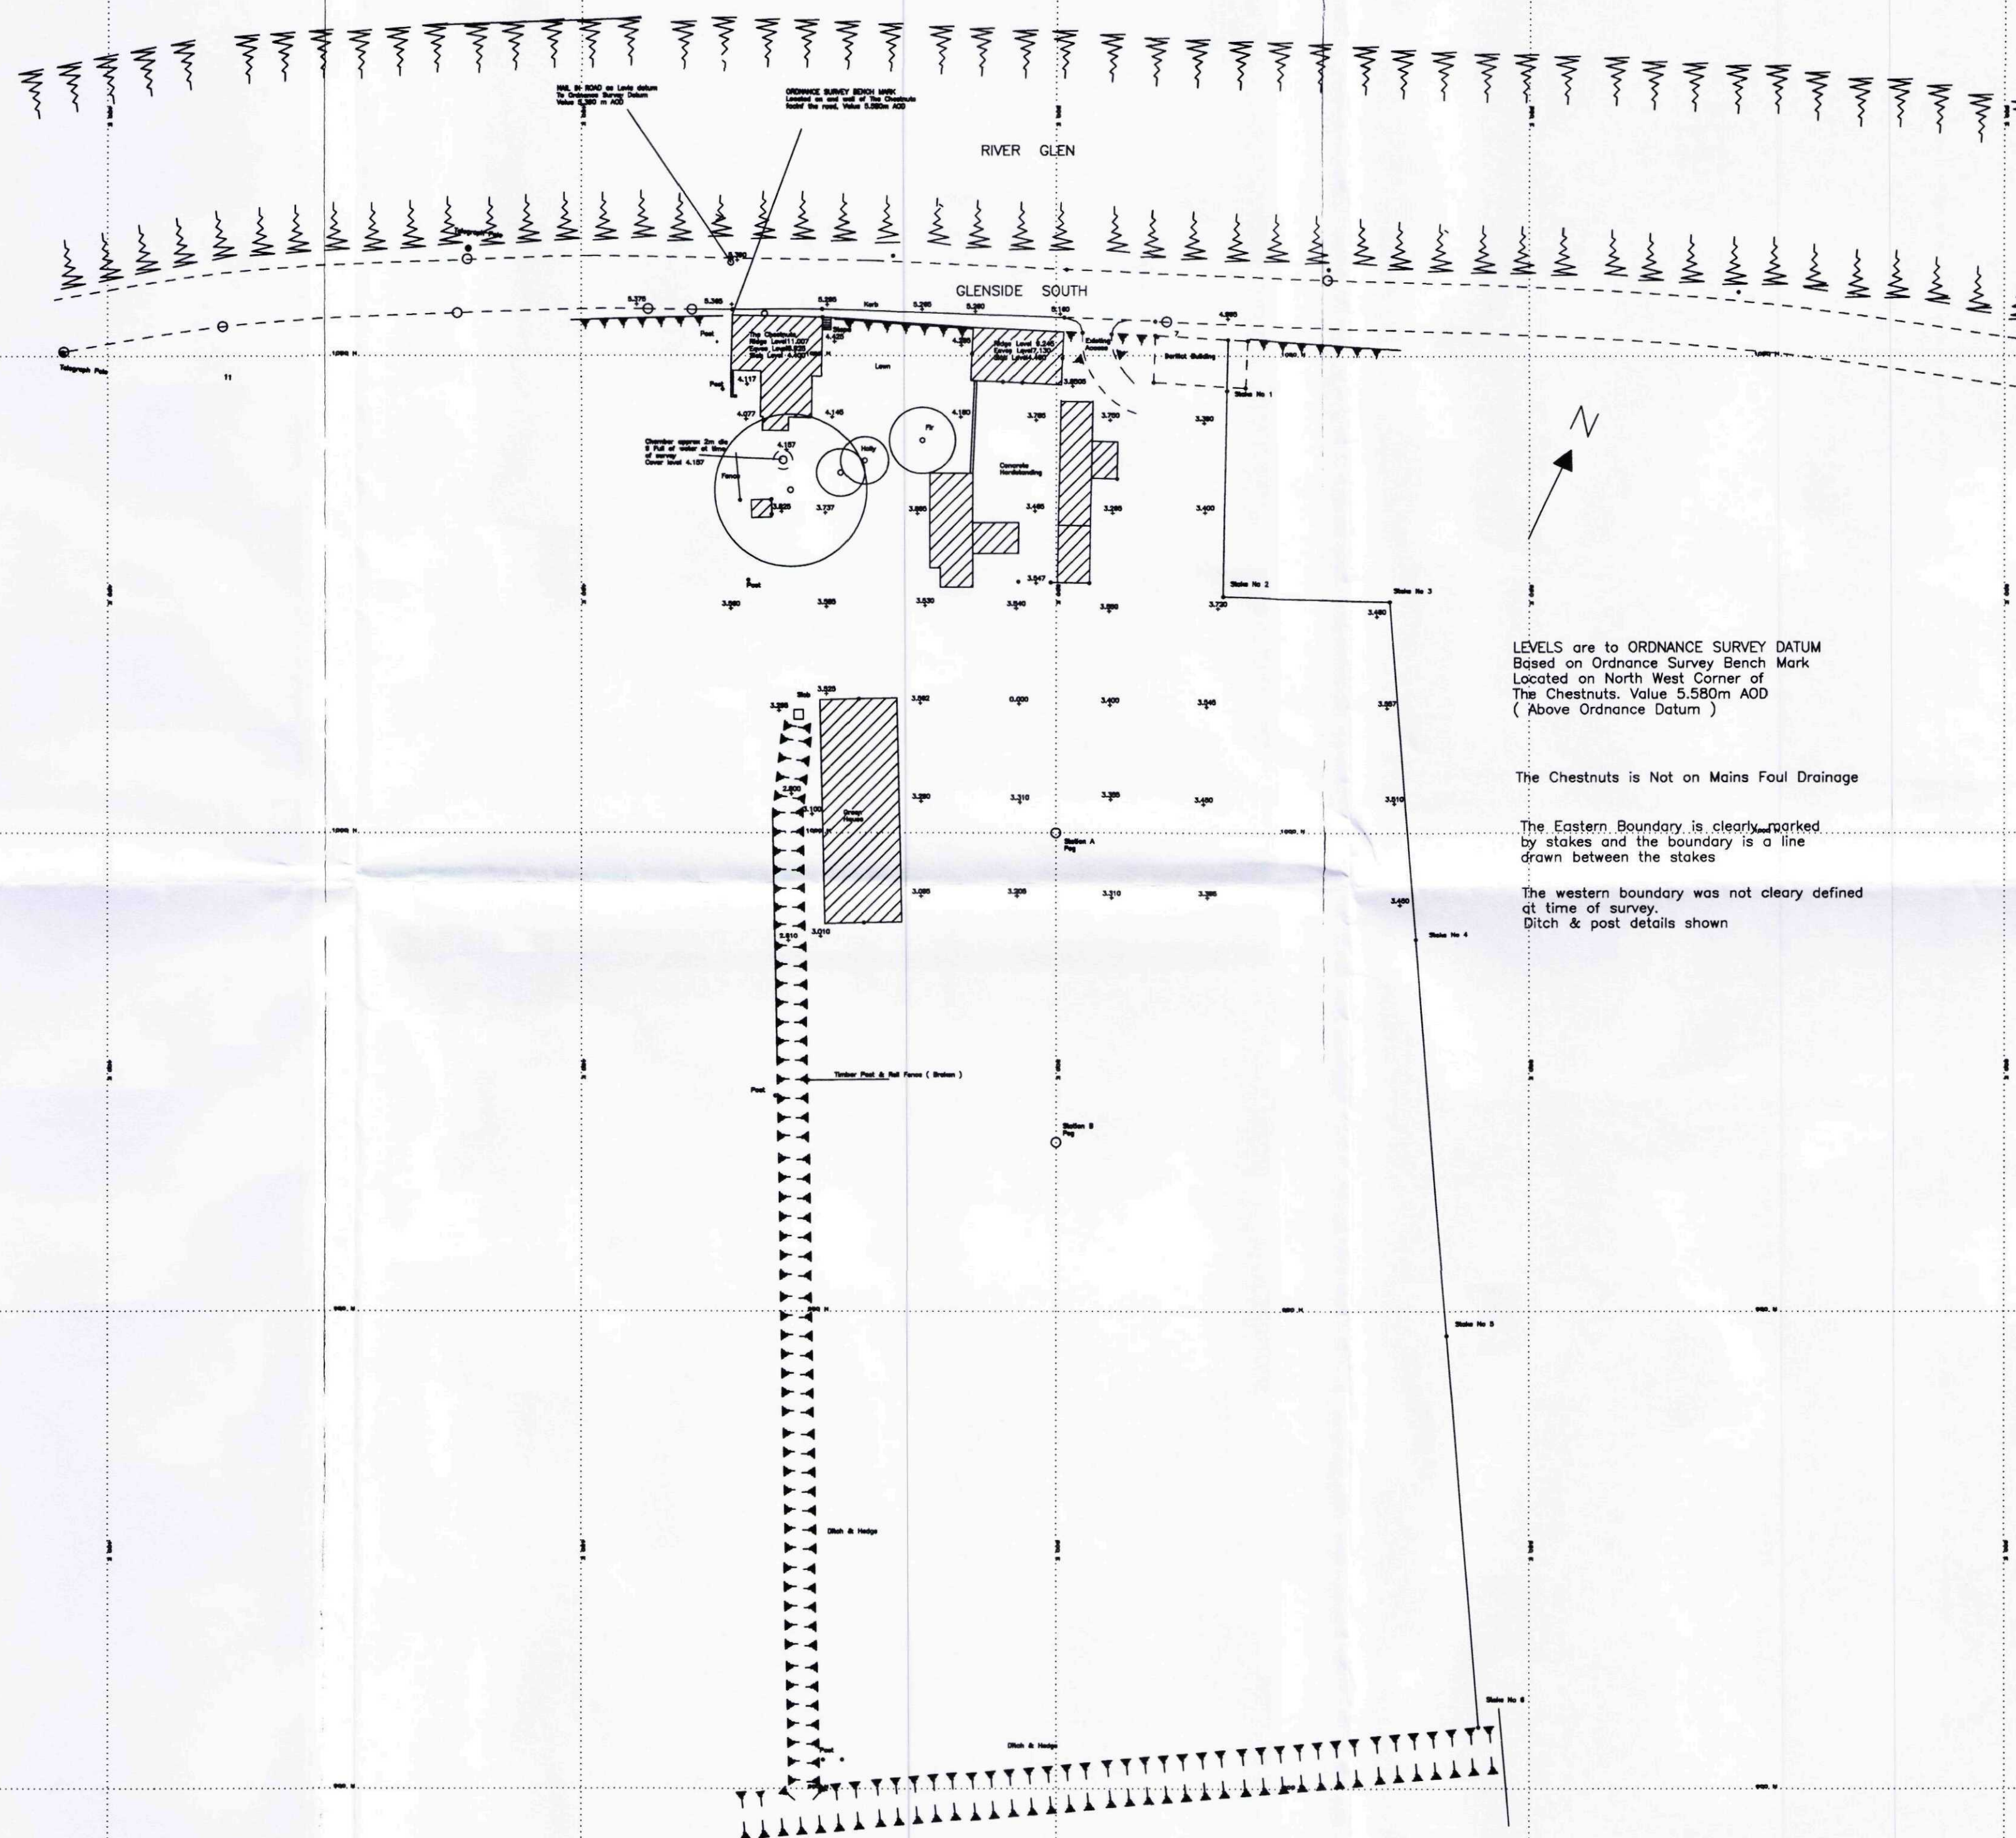

Notes

Station	Easting	Northing
A	500.000	1,000.000
B	500.000	967.458



M S Ford Associates Consulting Engineers

147 Cambridge Road,
Great Shelford,
Cambridge
CB2 5JN Phone & Fax 01223 510309

M S FORD, BSc., C Eng., FICE., FIHT

Client

Mr CHRISTOPHER GRIFFIN

Project

THE CHESTNUTS
GLENSIDE SOUTH
PINCHBECK
Nr SPALDING, Lincs

Drawing Title

SITE SURVEY

Scale

1:500

Date

Jan 03

Drawn

MSF

Drawing Number

P218 - 2