



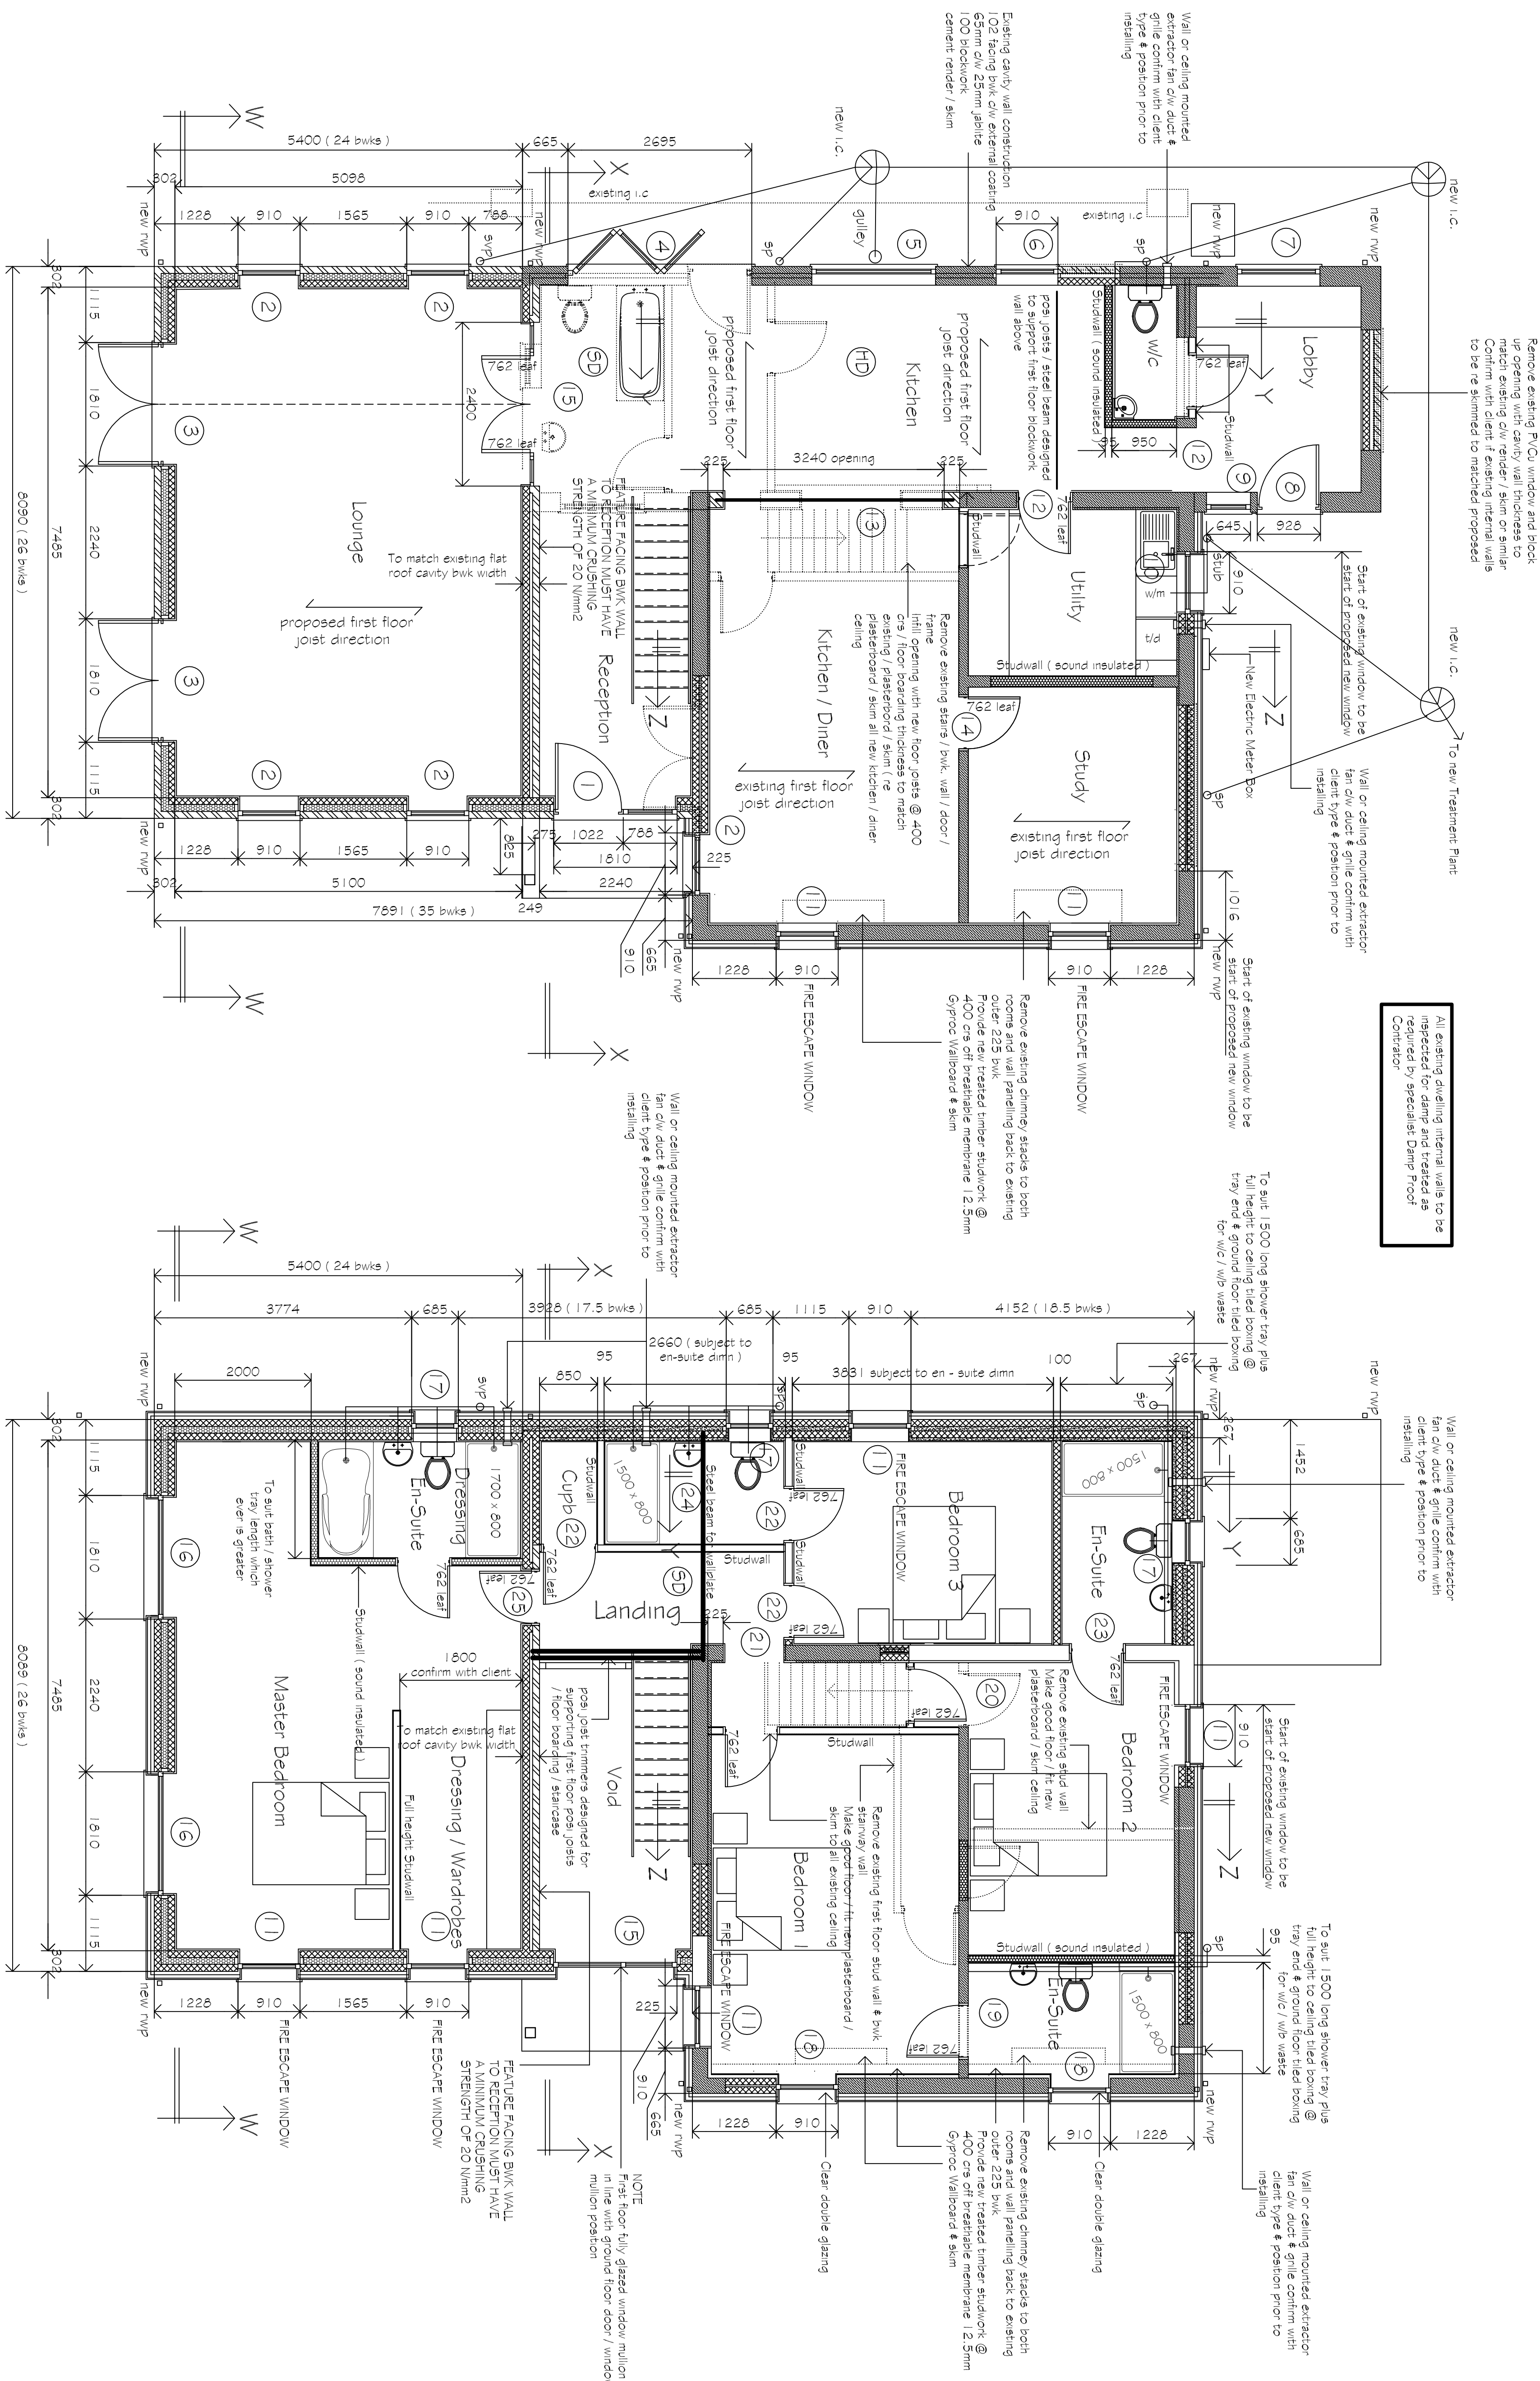


Existing / Proposed Ground Floor Plan

Existing / Proposed First Floor Plan

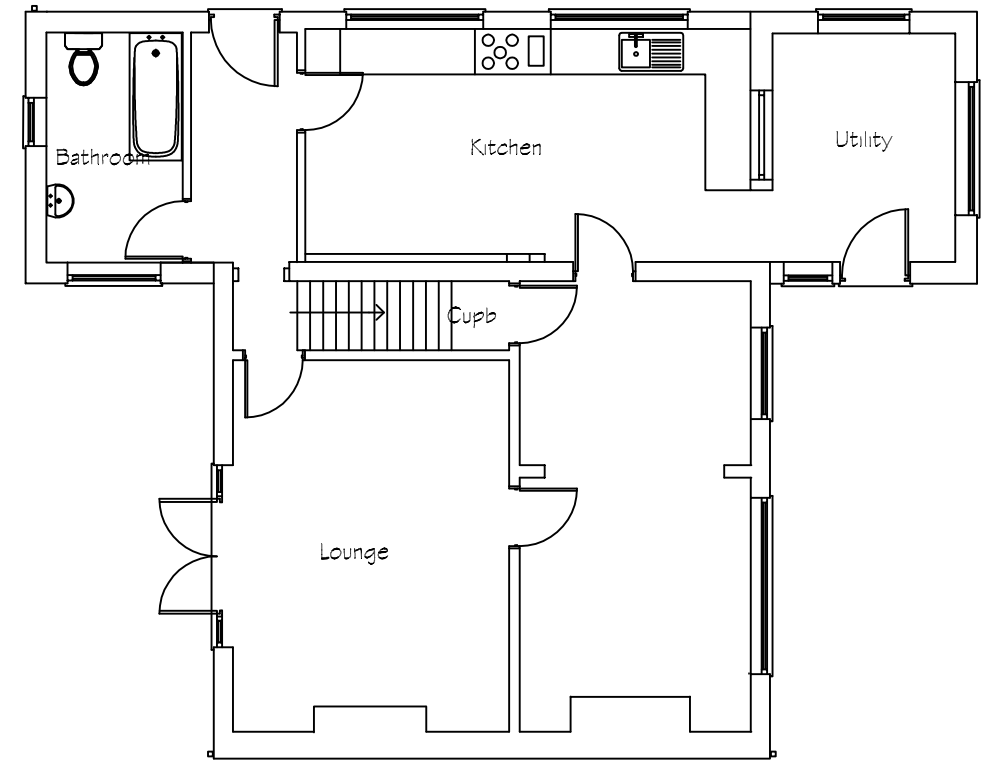

Existing Ground Floor Plan

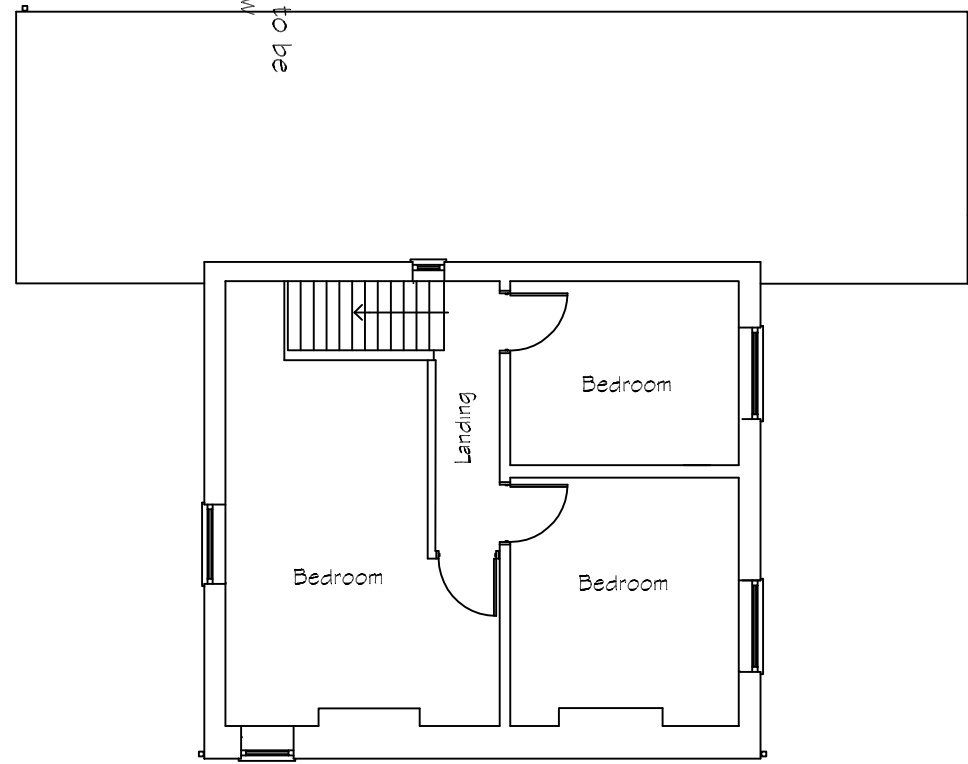

Existing First Floor Plan

REVISIONS			
NO.	DATE	BY	DATE
A	26/4/24	nmw	4/5/24
B	26/4/24	nmw	26/4/24
C	26/4/24	nmw	4/5/24
PROJECT			
Proposed extension inc. internal & external alterations to existing dwelling			
DETAILS			
Existing / Proposed Floor Plans			