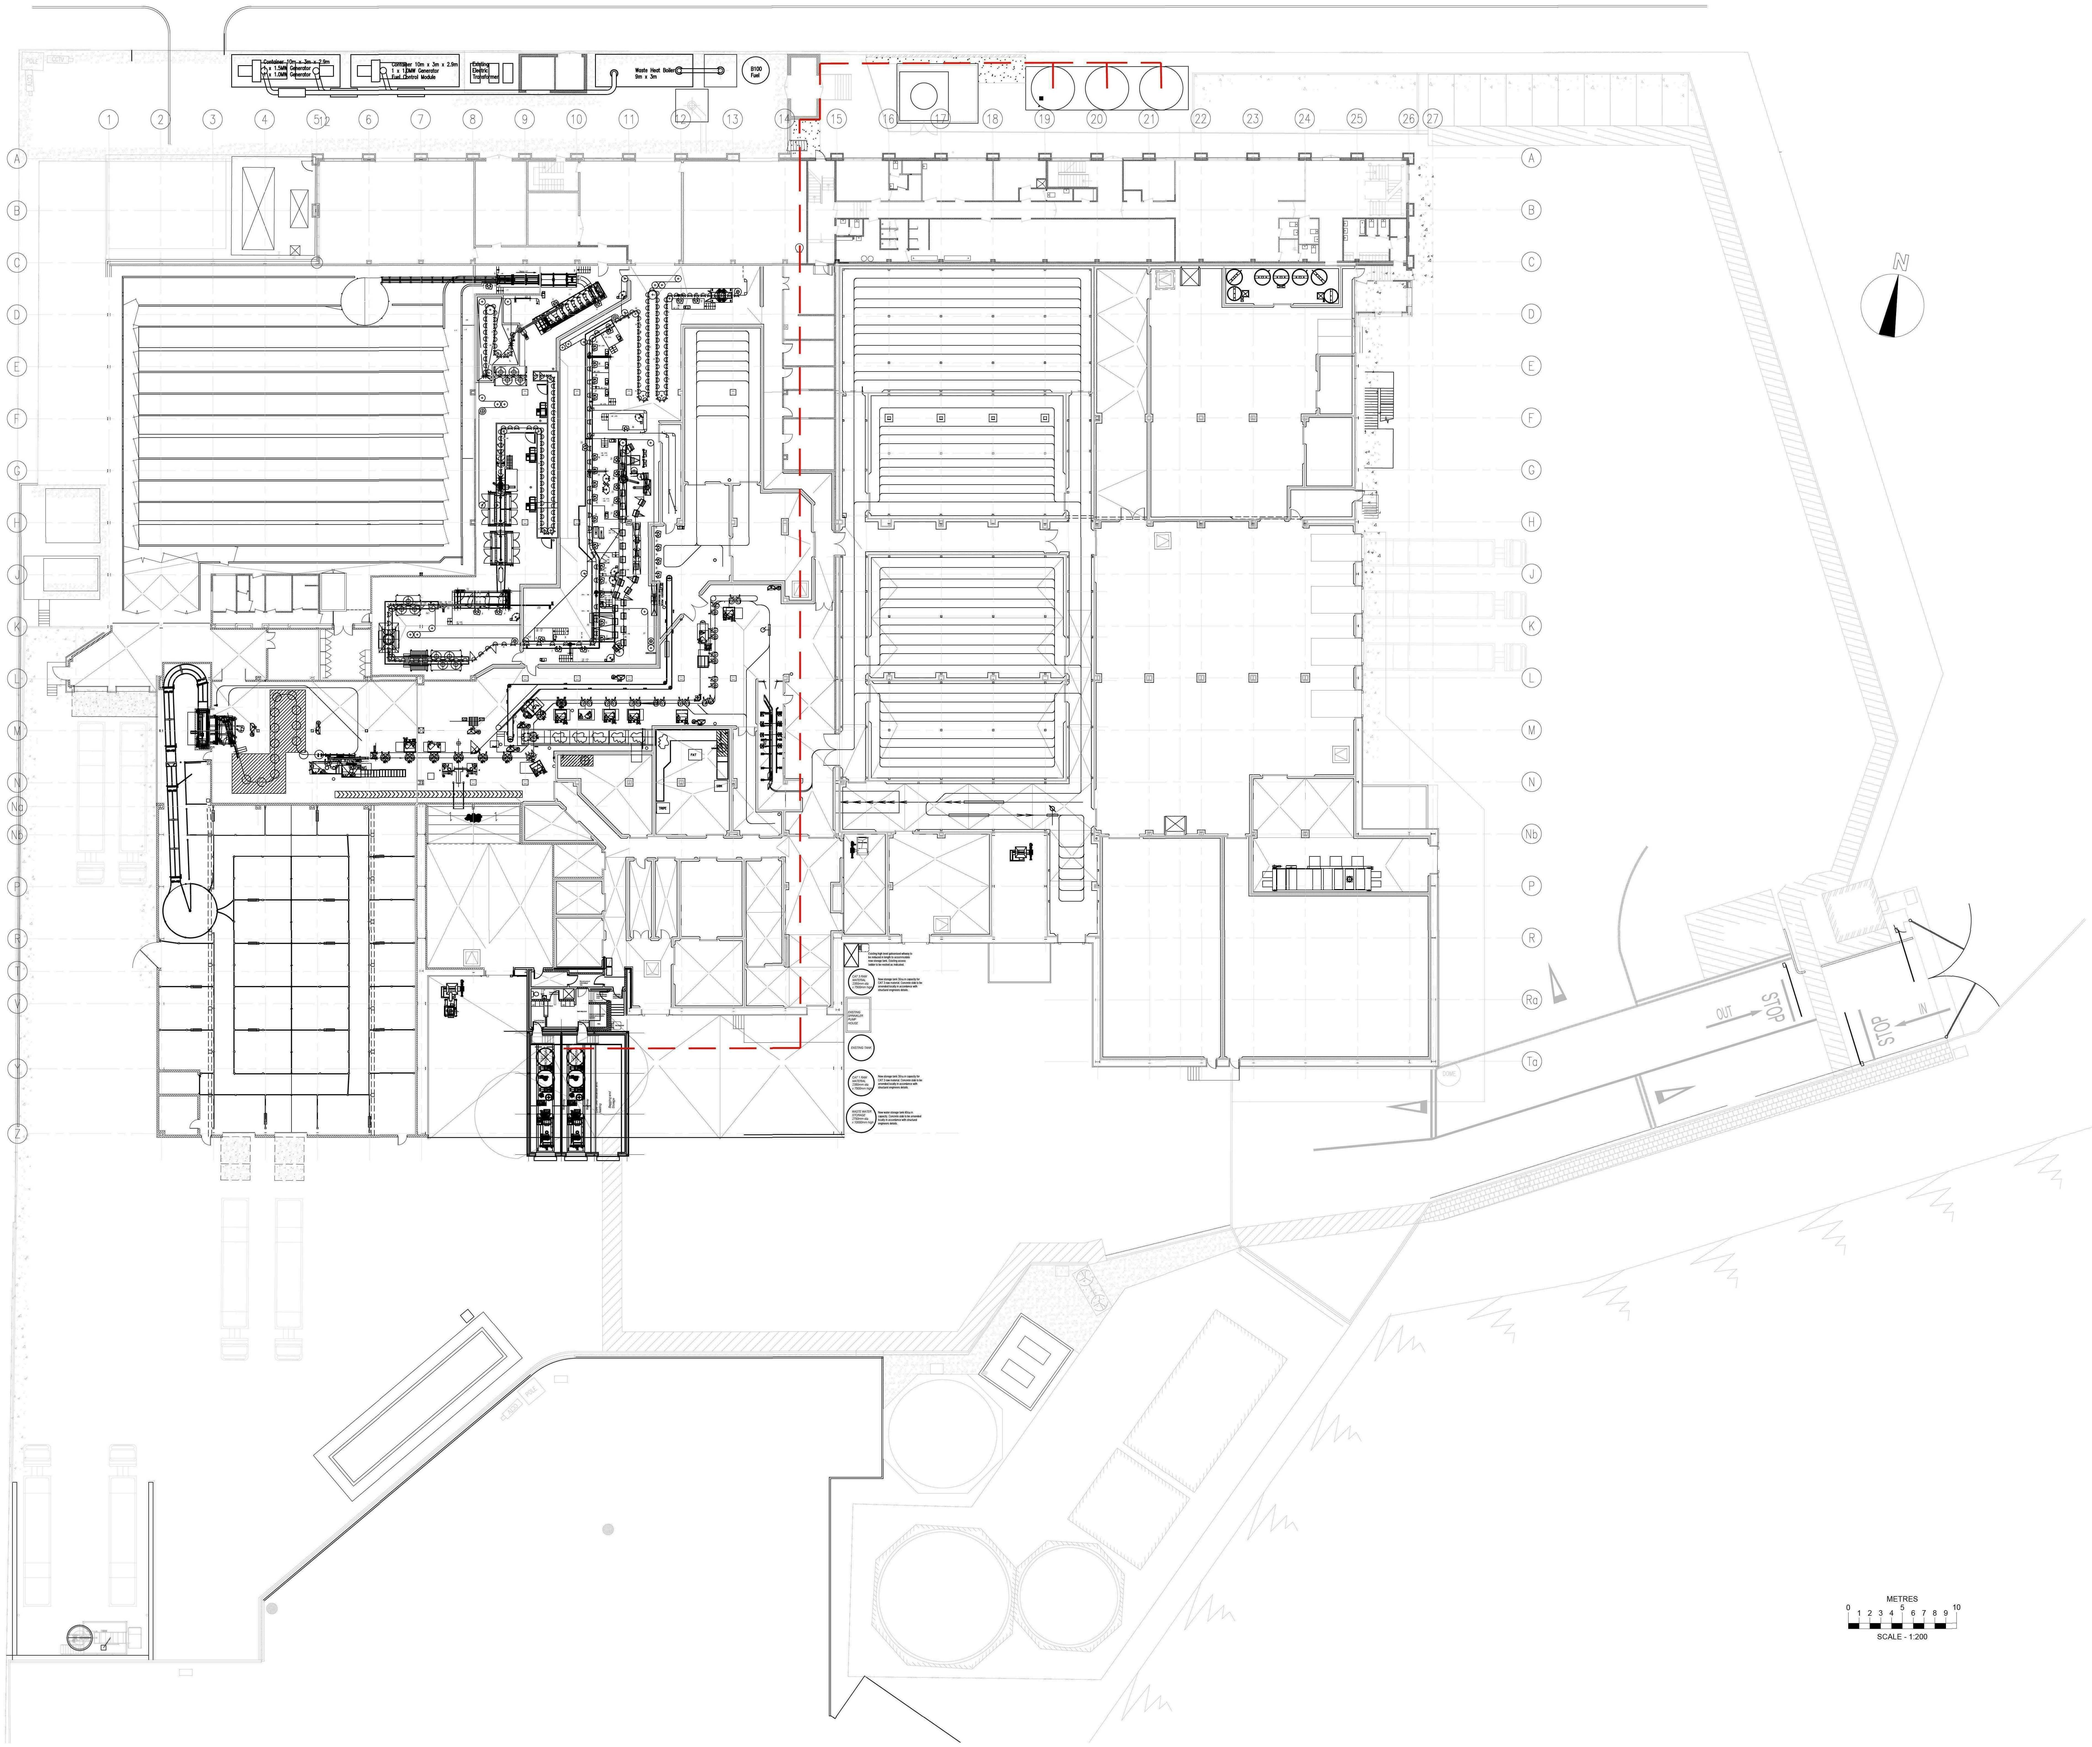

Fuel Control Module
Waste Heat Boiler
9m x 3m
B100
Fuel
1 2 3 4 5 6 7 8 9 10 11 12 13 14 15 16 17 18 19 20 21 22 23 24 25 26 27
A B C D E F G H J K L M N Na Nb P R T V Y Z
Existing high level galvanised railing to be retained. Existing gates to be removed. New railing panels made to be noted as indicated.
New waste storage tank 30cu.m capacity. Tank to be bunded to 110% of tank capacity in accordance with relevant legislation issues.
