



Location of anchor plates on caravan slab

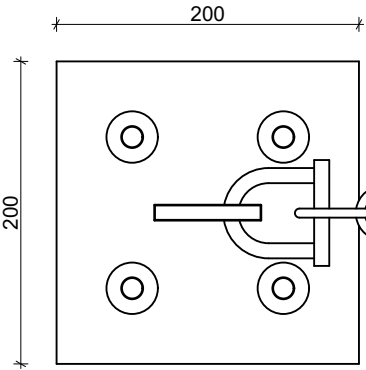

Plan view of anchor plate

Chain connected to caravan chassis

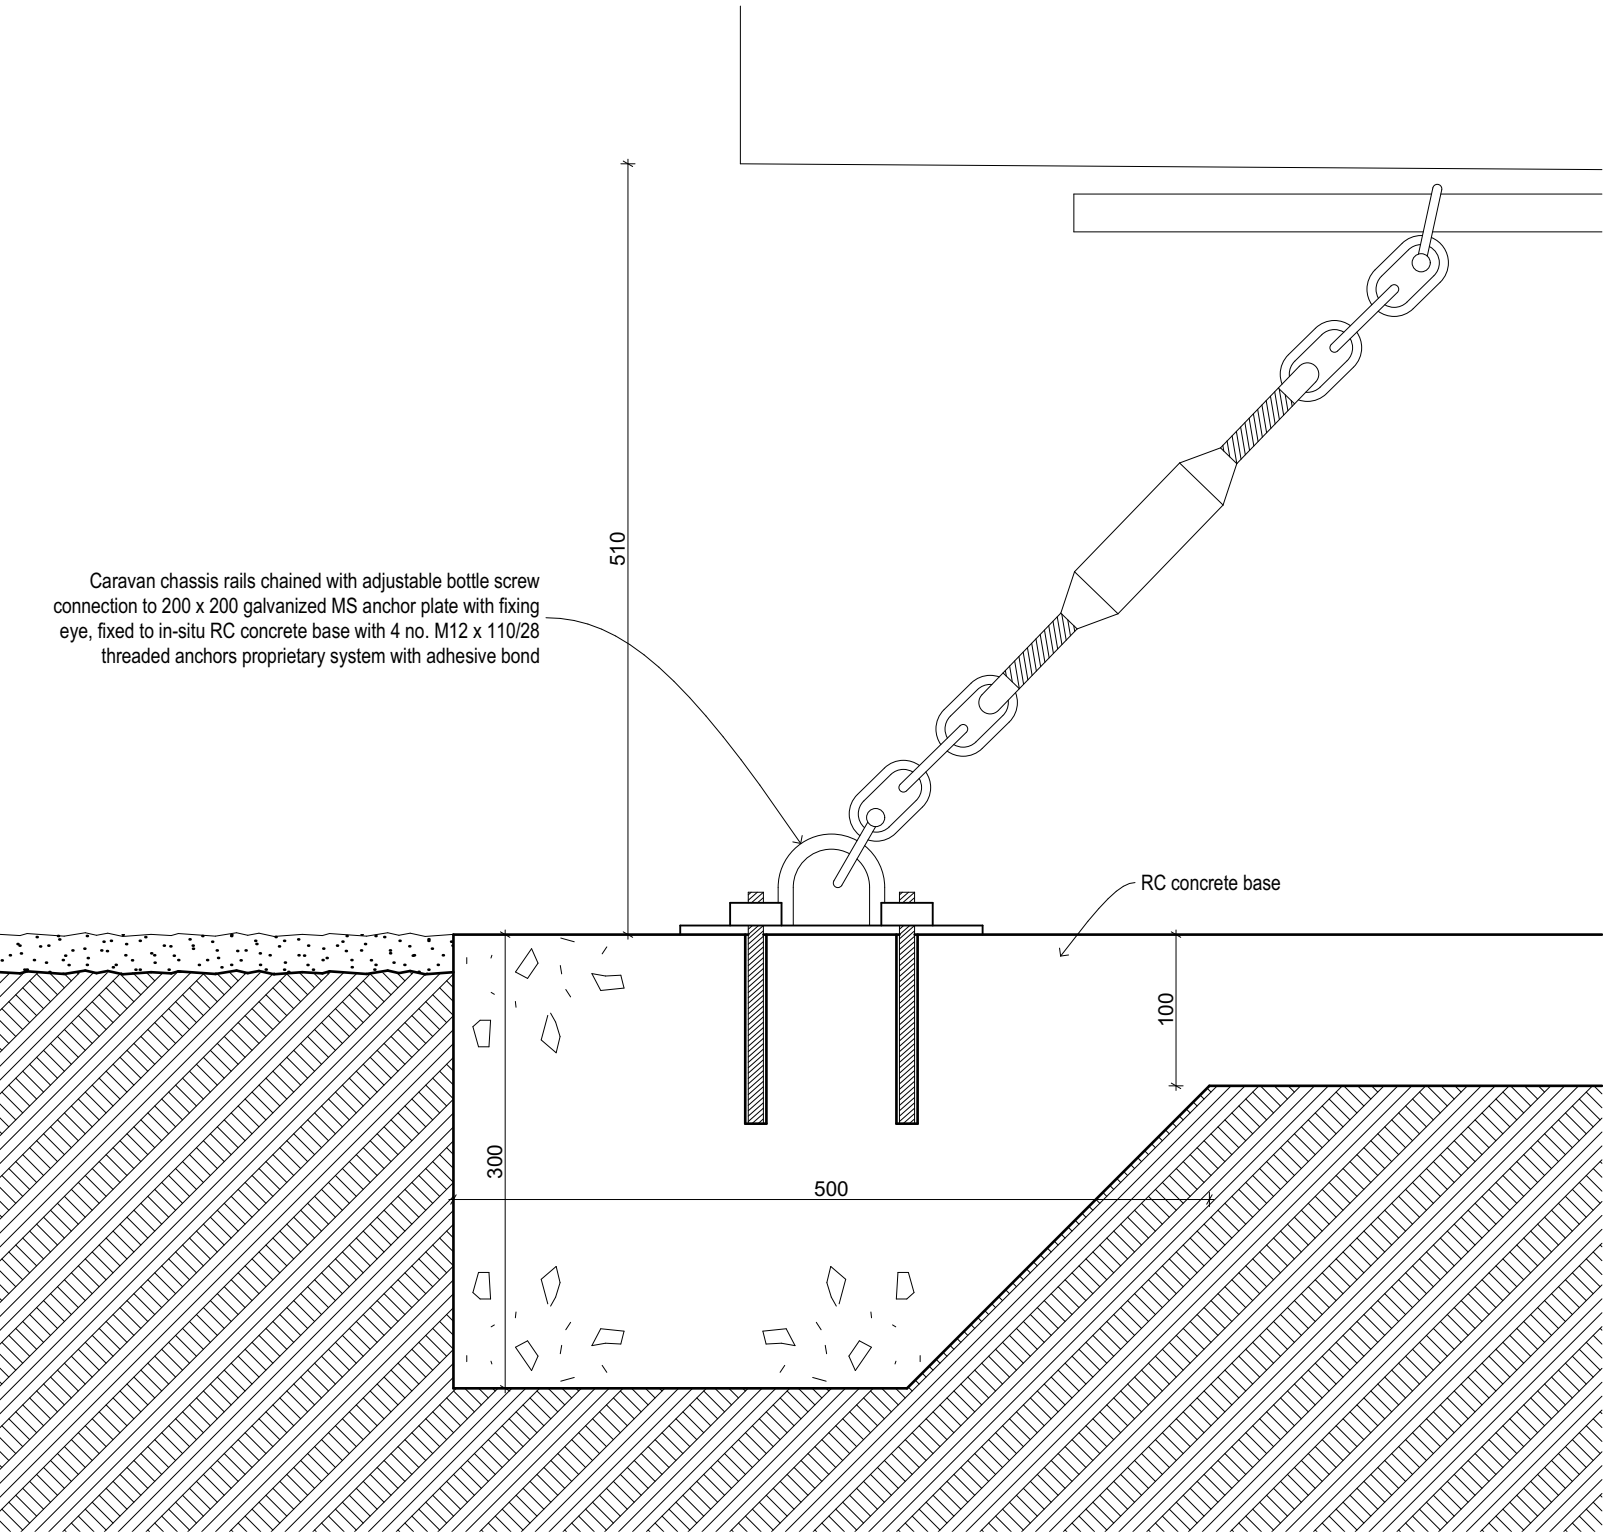

Section through fixing plate and caravan slab

STANDARD DETAIL	
Detail title:	Typical Anchor Detail
Drawing No:	SD(16)001
© Copyright 2020 Green Planning Studio Ltd This Drawing and the building works/designs depicted are the copyright of Green Planning Studio Ltd and are not to be reproduced in any form or by any means without the written consent of Green Planning Studio Ltd. - DO NOT SCALE FROM THIS DRAWING	
 Unit D Lunesdale Upton Magna Business Park Shrewsbury SY4 4TT t: 01743 709364 f: 01743 709385 w: www.greenplaning.co.uk e: applications@gpsltd.co.uk	