


©Design Copyright reserved. Written consent must be obtained before copying or reproducing this drawing. Do not scale from this drawing. Use dimensioned figures only. Contractors are responsible for taking and checking site dimensions. Any discrepancy must be reported to the architect immediately.

Parking calculation based on B1 Business Class - Offices  
Total gross floor area = 3498m<sup>2</sup>  
Parking spaces = 107 spaces  
incorporating 8 No Disabled bays

Precise measurements  
as confirmed by CB Design  
Block A - 868.6505  
Block B - 1494.432  
Block C - 1097.72  
= 3460

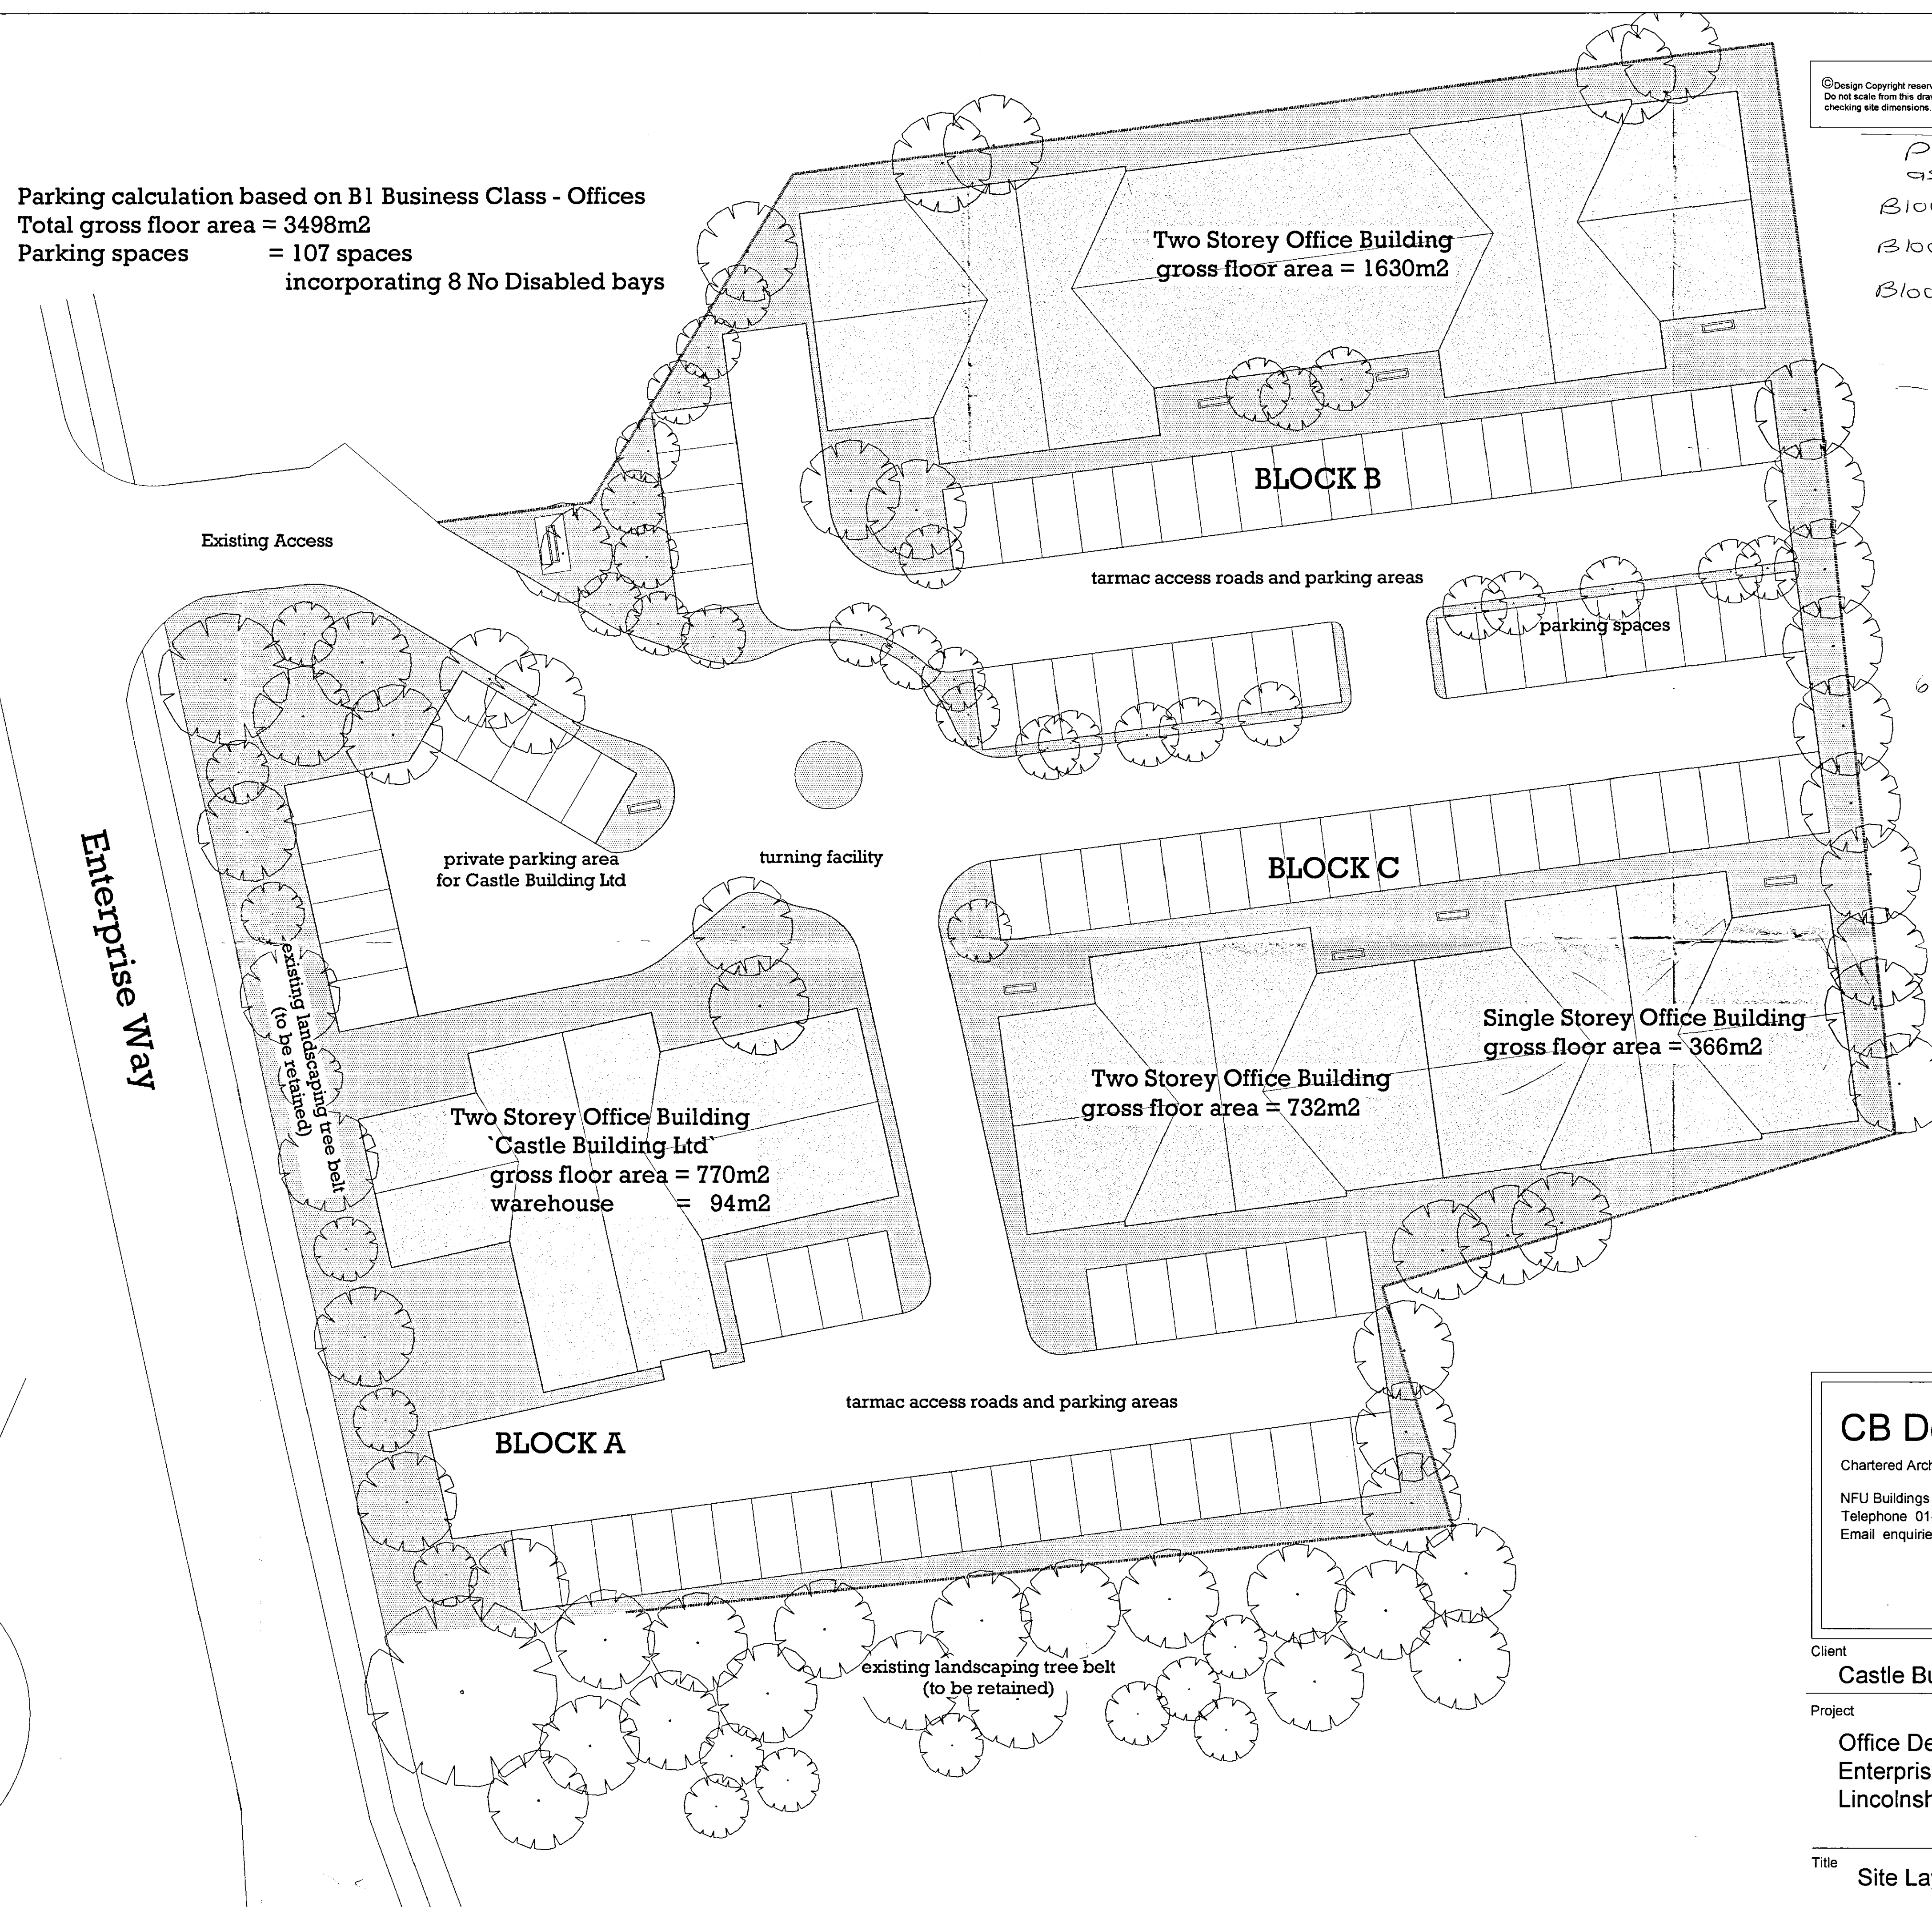

SHDC  
Planning & Development  
- 4 APR 2008  
Ref: 0447108

## CB Design Group

Chartered Architects + Planning Consultants

NFU Buildings - Camelgate - Spalding - Lincolnshire PE12 6ET  
Telephone 01-775 722241 Fax 01-775 769986  
Email enquiries@cbnewhomes.co.uk



|         |                                                              |             |               |
|---------|--------------------------------------------------------------|-------------|---------------|
| Client  | Castle Building Limited                                      | Scale       | 1:200         |
| Project | Office Development at Enterprise Way - Spalding Lincolnshire | Date        | December 2007 |
|         |                                                              | Drawn by    | PLH           |
|         |                                                              | Drawing No. | 2036/07/01    |
| Title   | Site Layout                                                  | Revision    |               |