



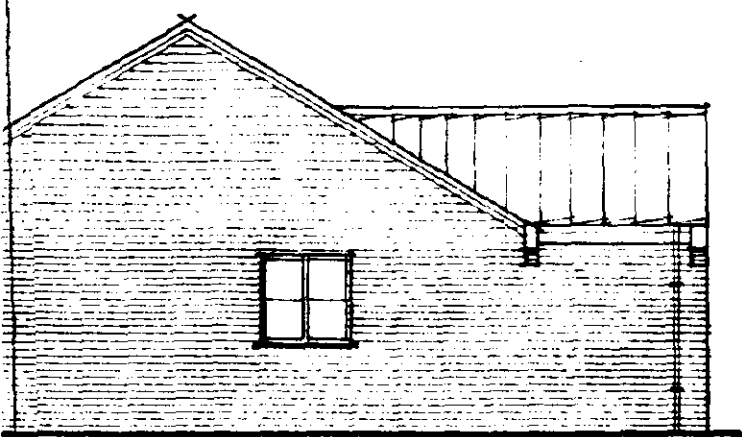


north elevation

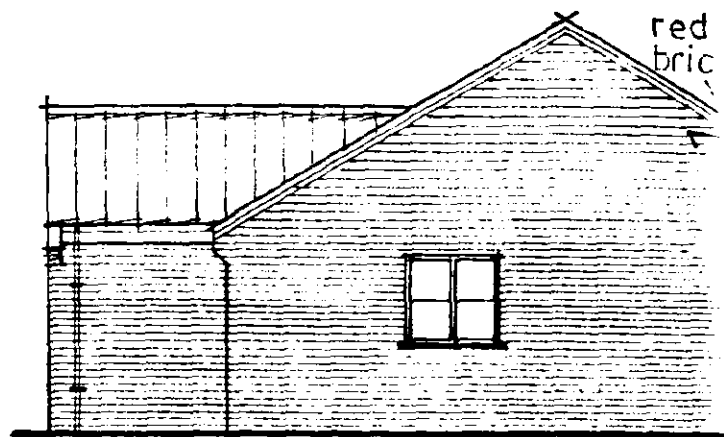

south elevation


Roof trusses at 6m c/s.

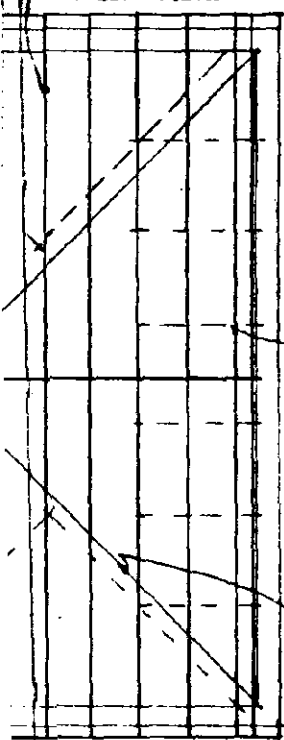

level

1:100

14 730

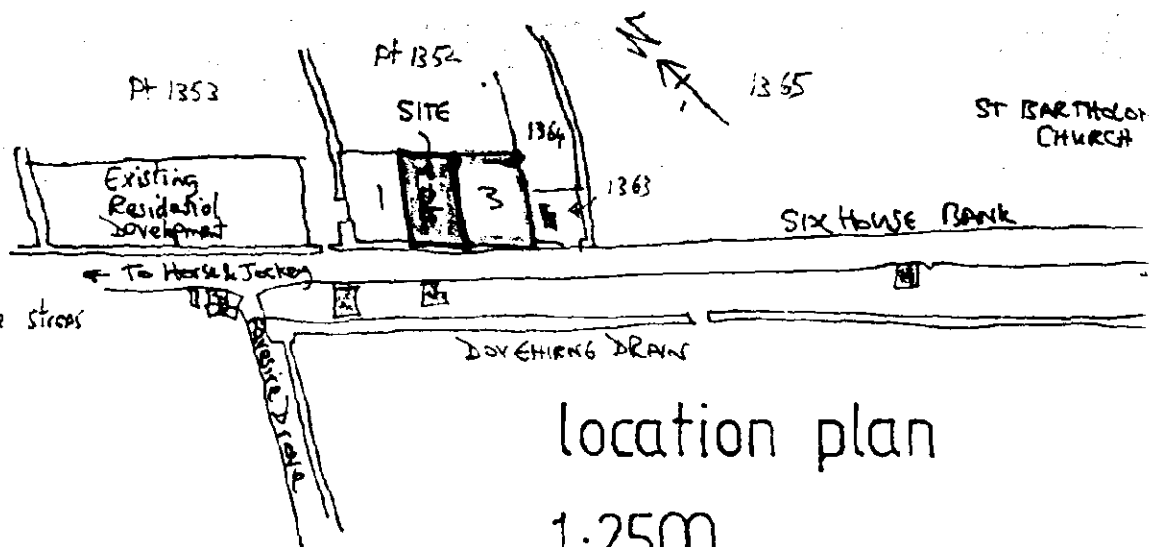


location plan


1:2500

part o. no. 1352

see black plan
for full layout

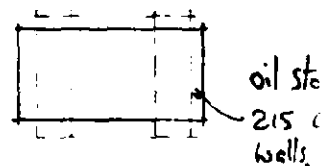

1750

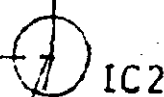

A