
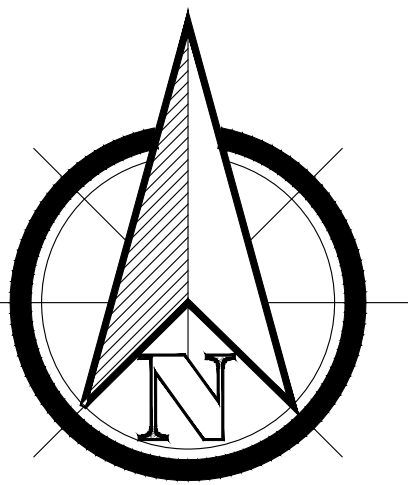


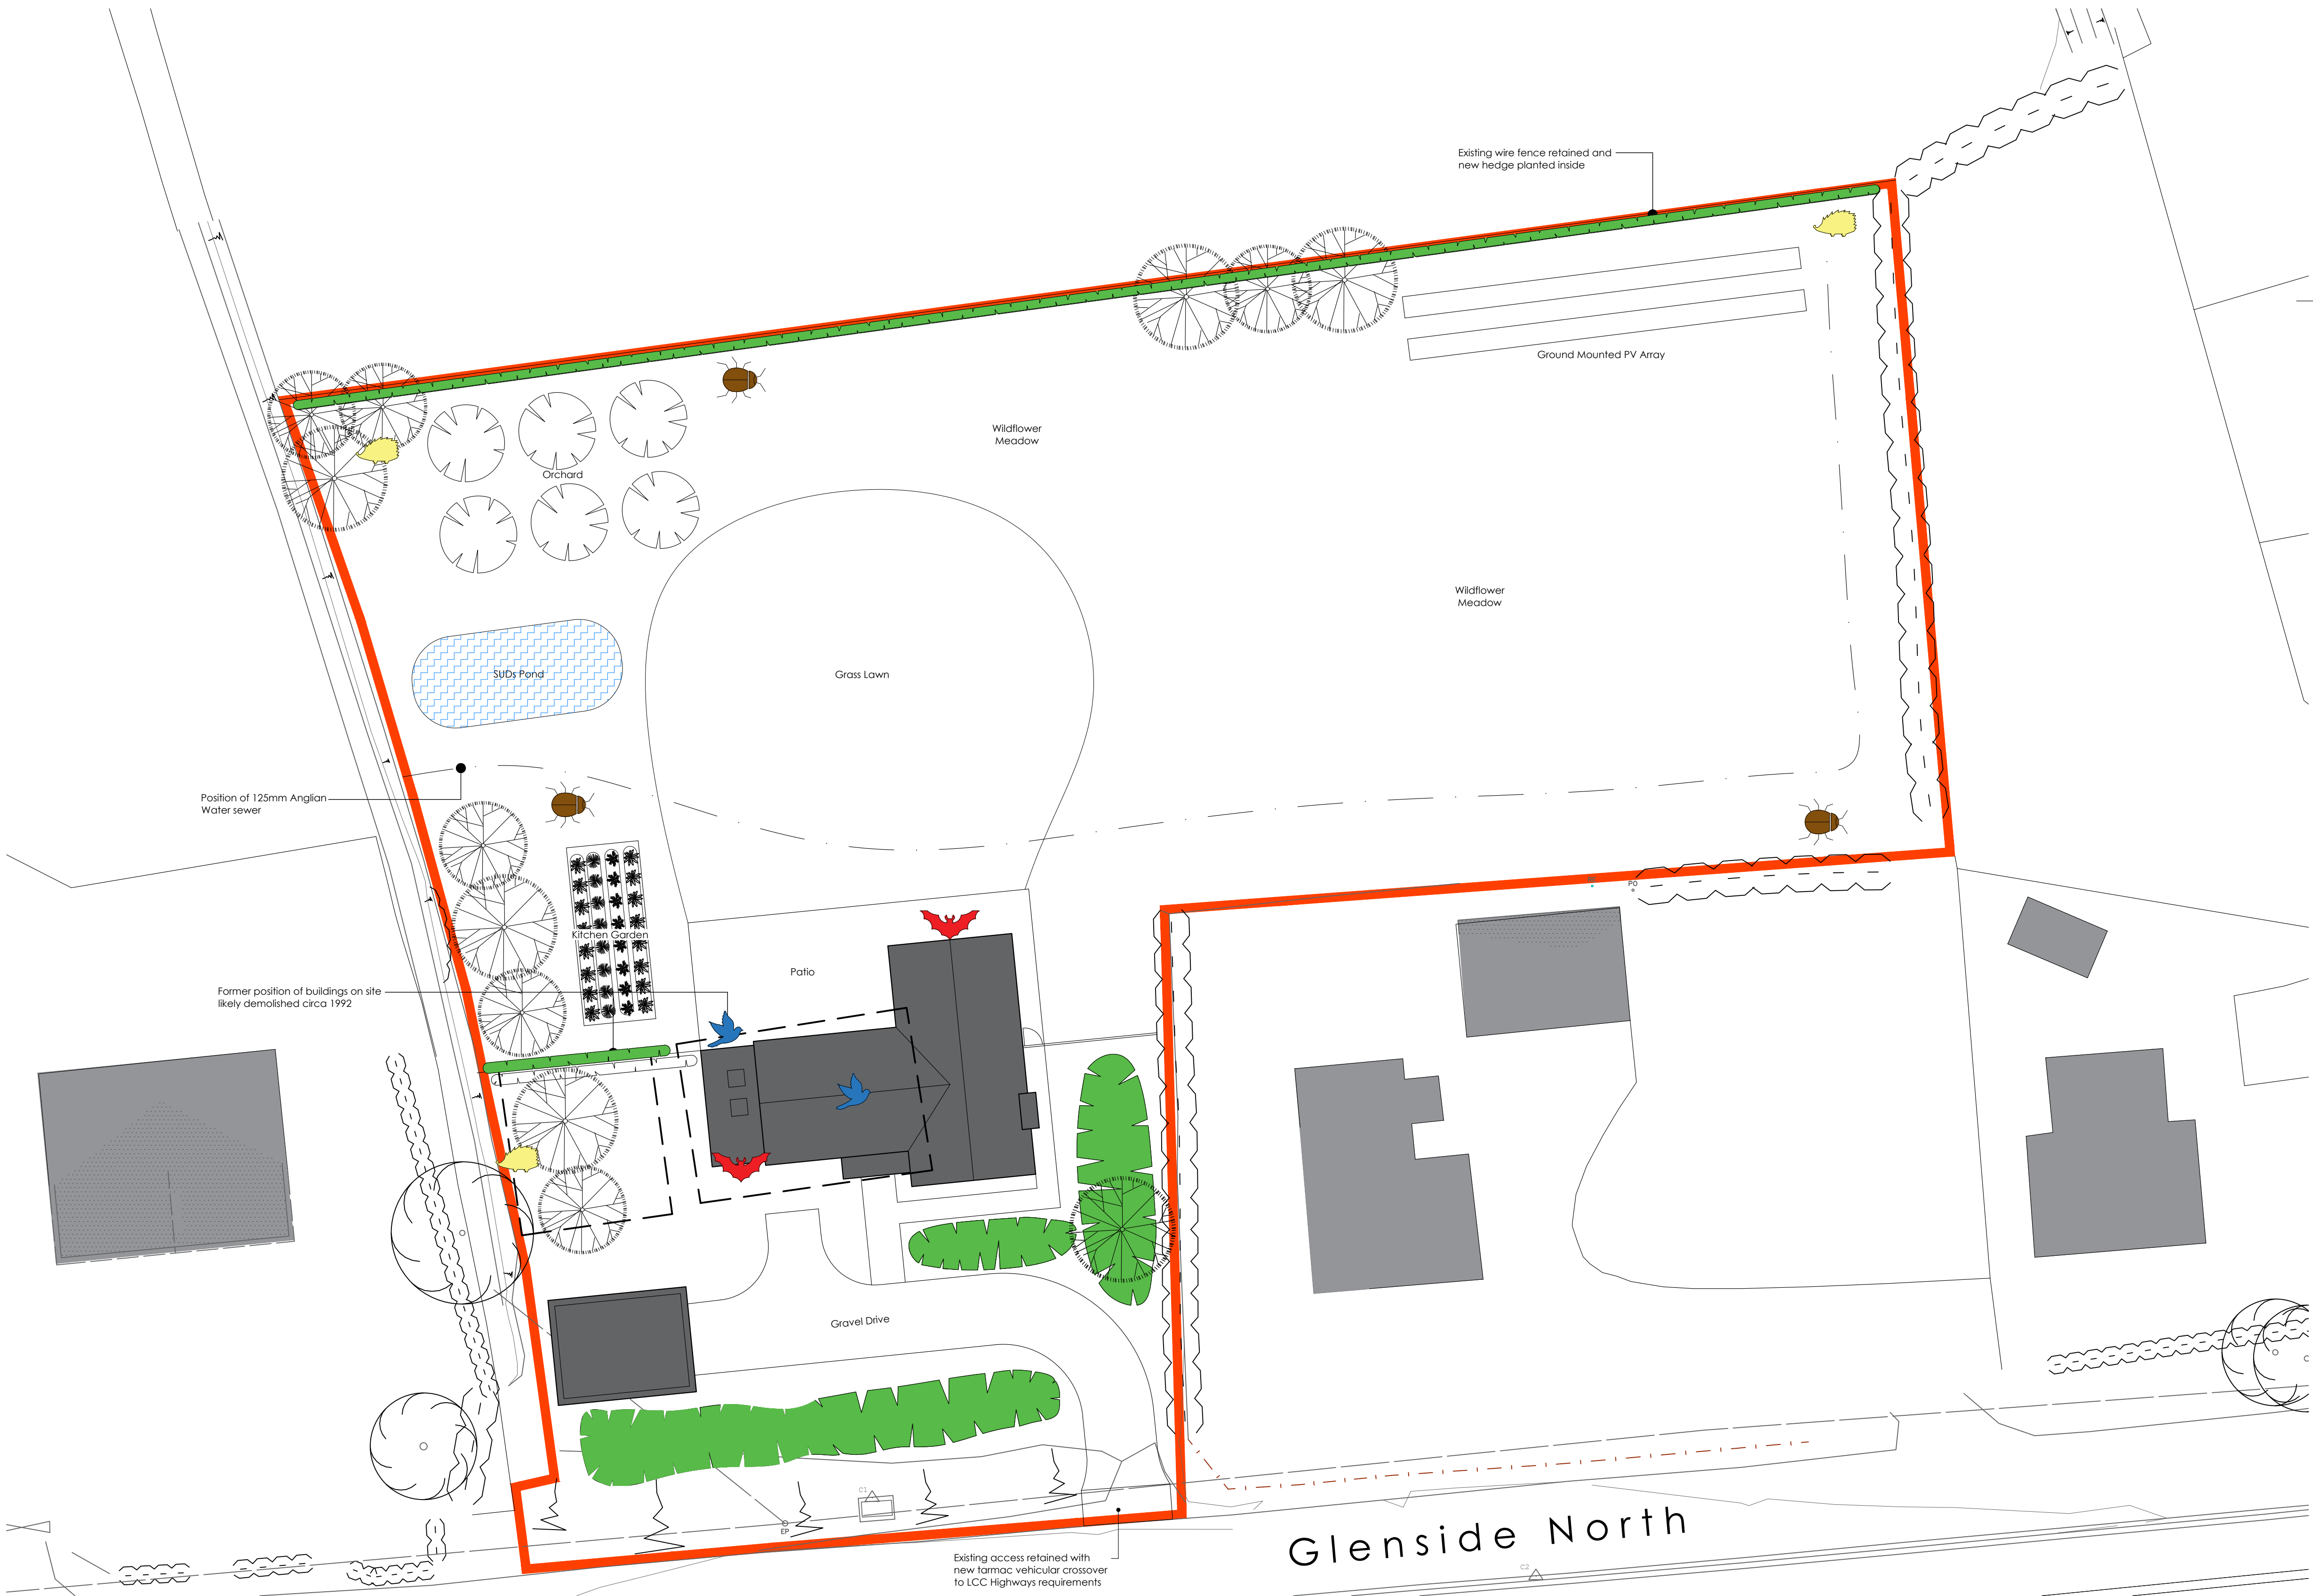

KEY

- New SuDS Water feature with marginal planting to increase bio-diversity
- Wildflower Meadow providing a new habitat for pollinators such as Butterflies, Bees and Hover flies
- Existing Tree Retained
- Existing Hedge Retained
- New Tree General Planting
- New Orchard Tree
- New Shrub planting
- New Native Hedge Planting

- Bird Boxes
- Bat Boxes
- Minibeast Habitats for invertebrates such as Beetles, Woodlice, Centipedes and Millipedes
- Hedgehog Houses

- Kitchen Garden



REVISION	DATE	DRAWN	DESCRIPTION
----------	------	-------	-------------

STUDIO11
architecture
KING'S LYNN INNOVATION CENTRE,
INNOVATION DRIVE, KING'S LYNN,
PE30 5BY
T: 01553 970033
E: design@studio11architecture.co.uk
W: www.studio11architecture.co.uk

CLIENT	Mr & Mrs M Thomas
PROJECT	Proposed self-build home on land off Glenside North, Pinchbeck

DRAWING	Ecology Measures
---------	------------------

DRAWN	PROJECT DESIGNER	PROJECT DIRECTOR
EG	KB	KB
DATE	SCALE	PAPER SIZE
20.10.2021	1:200	A1

DRAWING NUMBER	542.PD.04
Working in partnership with Ralph Chaman Associates & Eleven Consultants	