
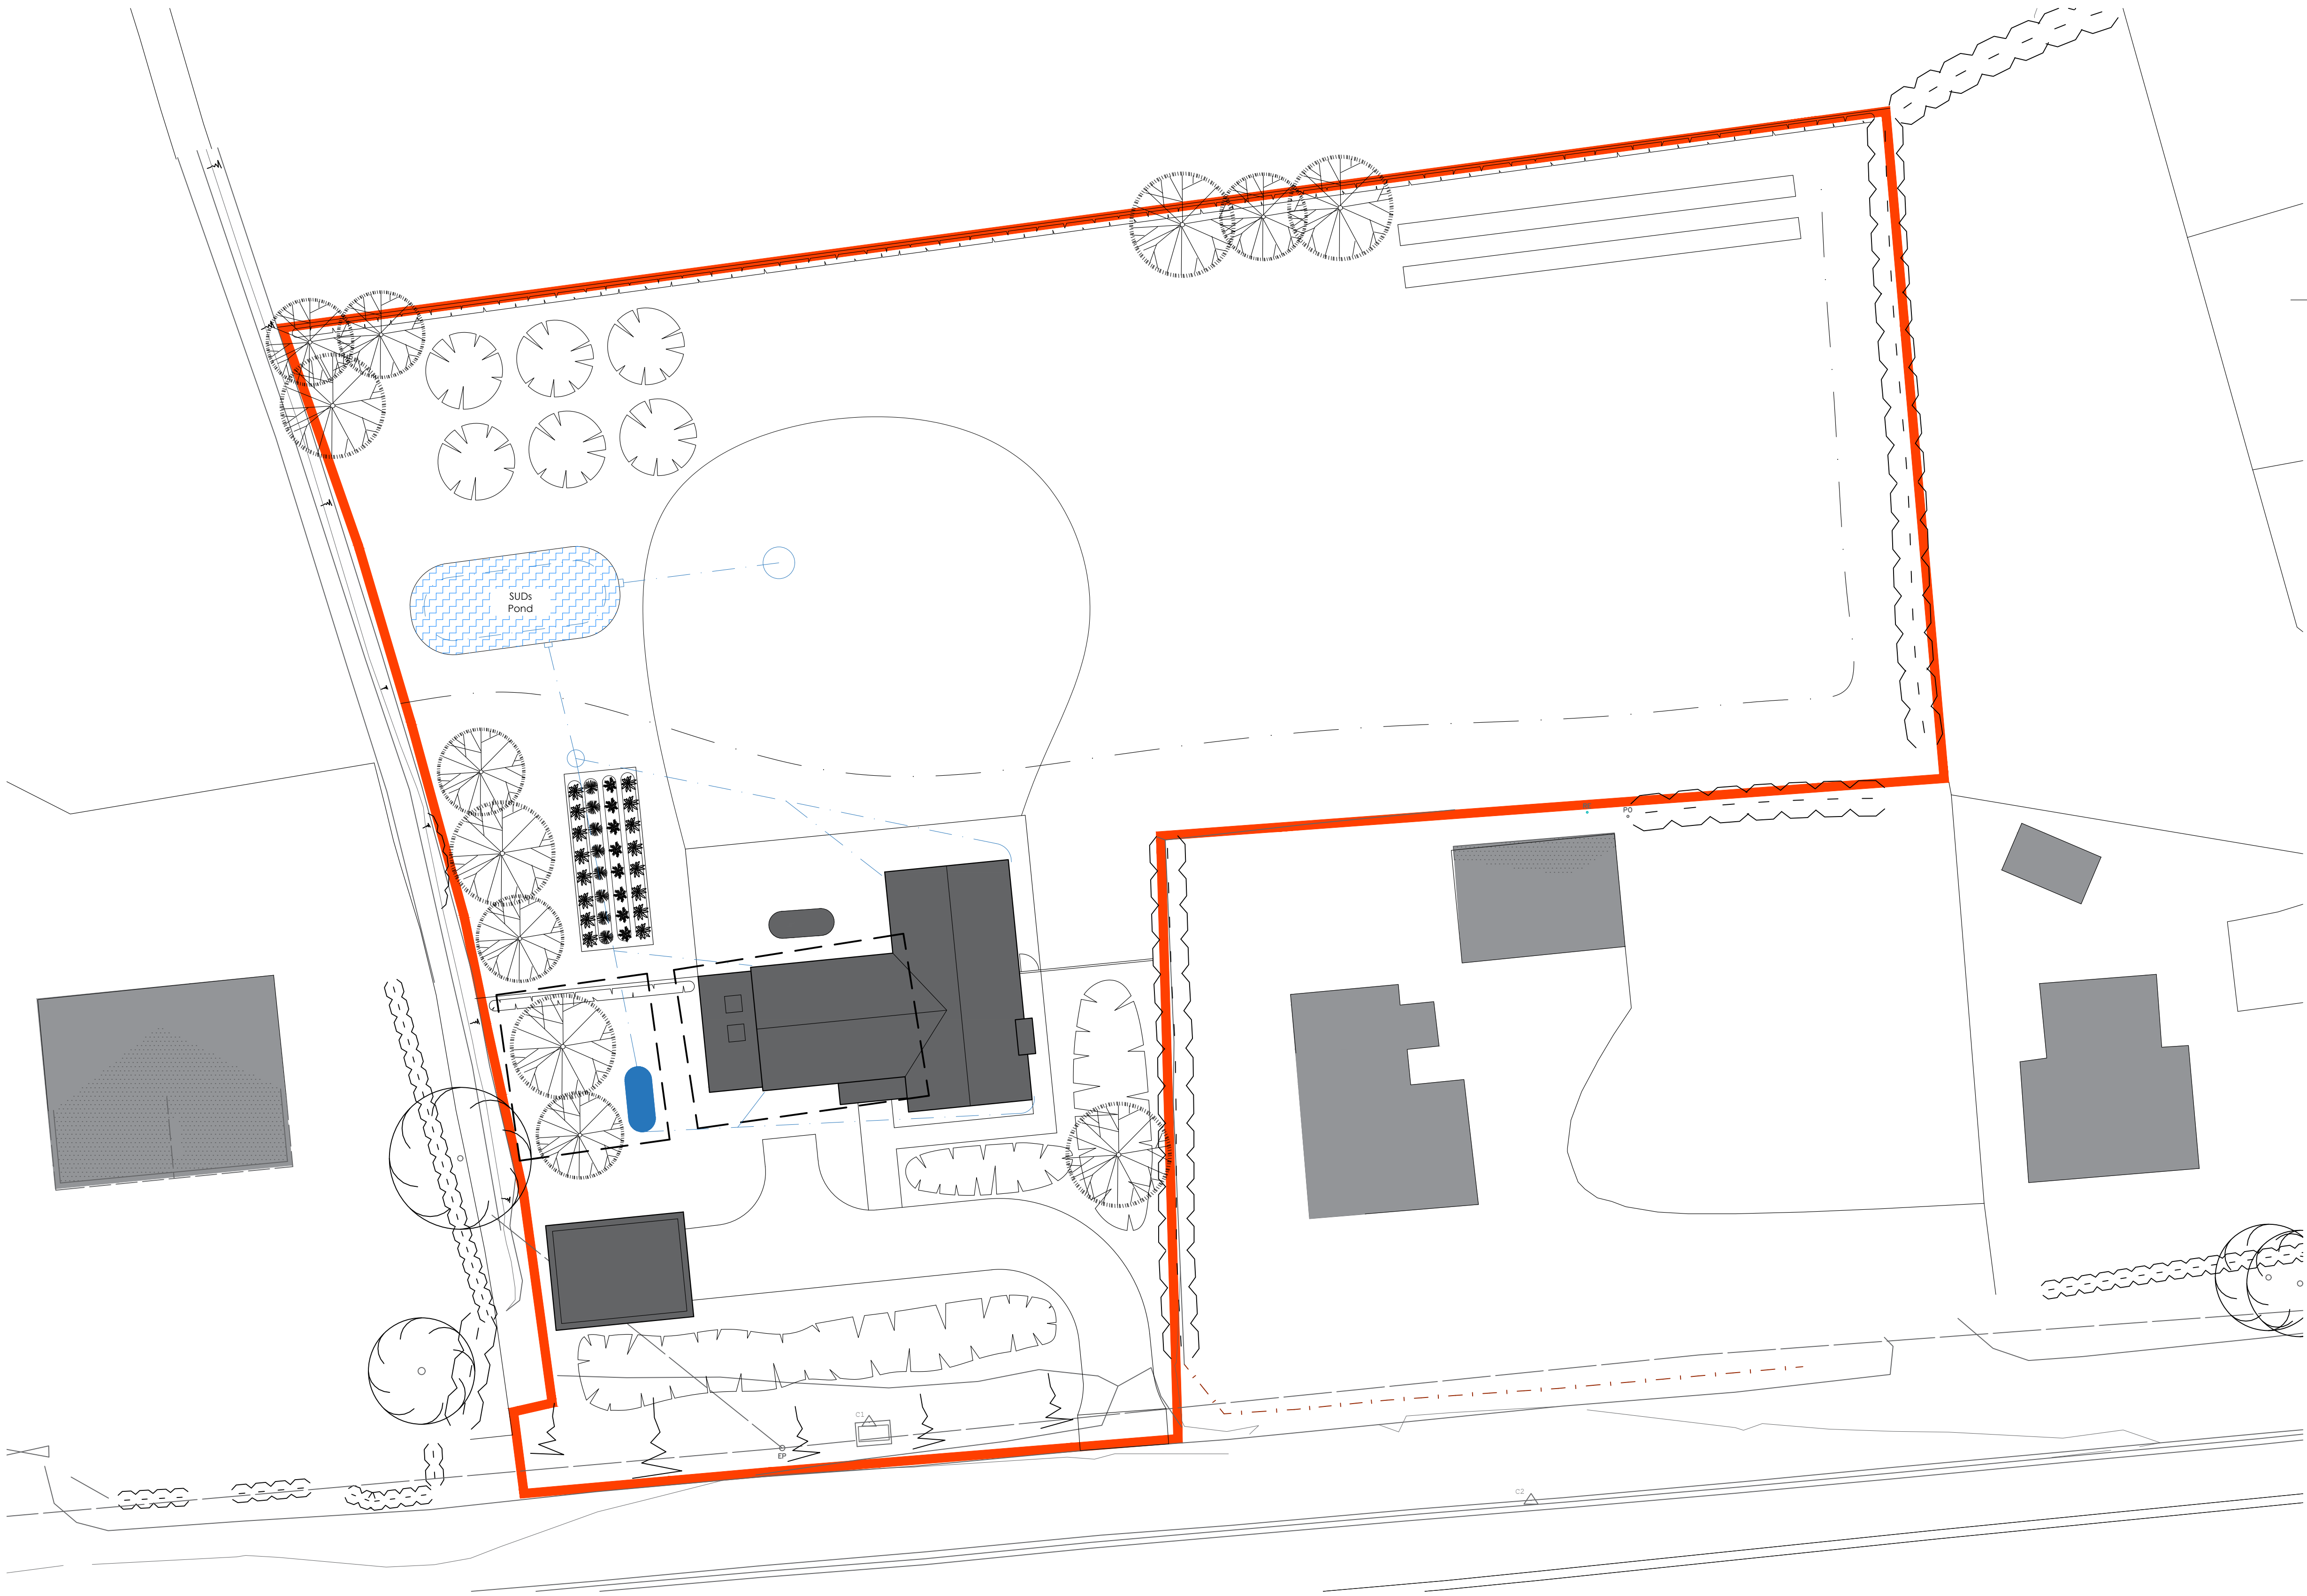
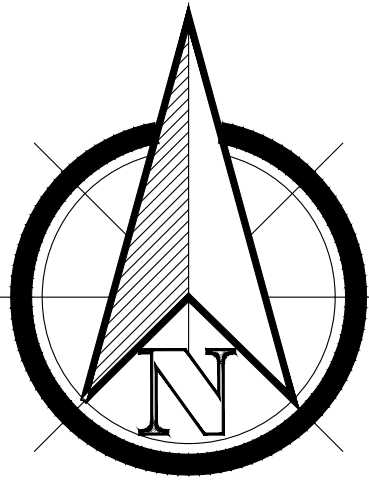


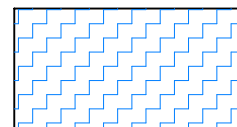


KEY

- 

New SuD's feature storing stormwater on site, attenuating to greenfield run-off and discharging with overflow to soakway
- 

Rainwater Harvesting tank providing water for garden irrigation and car washing
- 

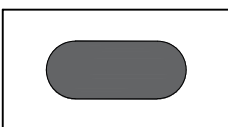Stormwater Drainage Run
- 

Grey water tank providing water for WC Flushing

A	28.04.2022	EG	Updated to suit new scheme.
REVISION	DATE	DRAWN	DESCRIPTION



KING'S LYNN INNOVATION CENTRE,
INNOVATION DRIVE, KING'S LYNN,
PE30 5BY
T: 01553 970033
E: design@studio11architecture.co.uk
W: www.studio11architecture.co.uk

CLIENT	Mr & Mrs M Thomas		
PROJECT	Proposed self-build home on land off Glenside North, Pinchbeck		
DRAWING	Sustainable Urban Drainage Design		

DRAWN	PROJECT DESIGNER	PROJECT DIRECTOR
EG	KB	KB
DATE	SCALE	PAPER SIZE
22.10.2021	1:200	A1

DRAWING NUMBER	542.PD.06
Working in partnership with Ralph Charman Associates & Eleven Consultants	

