
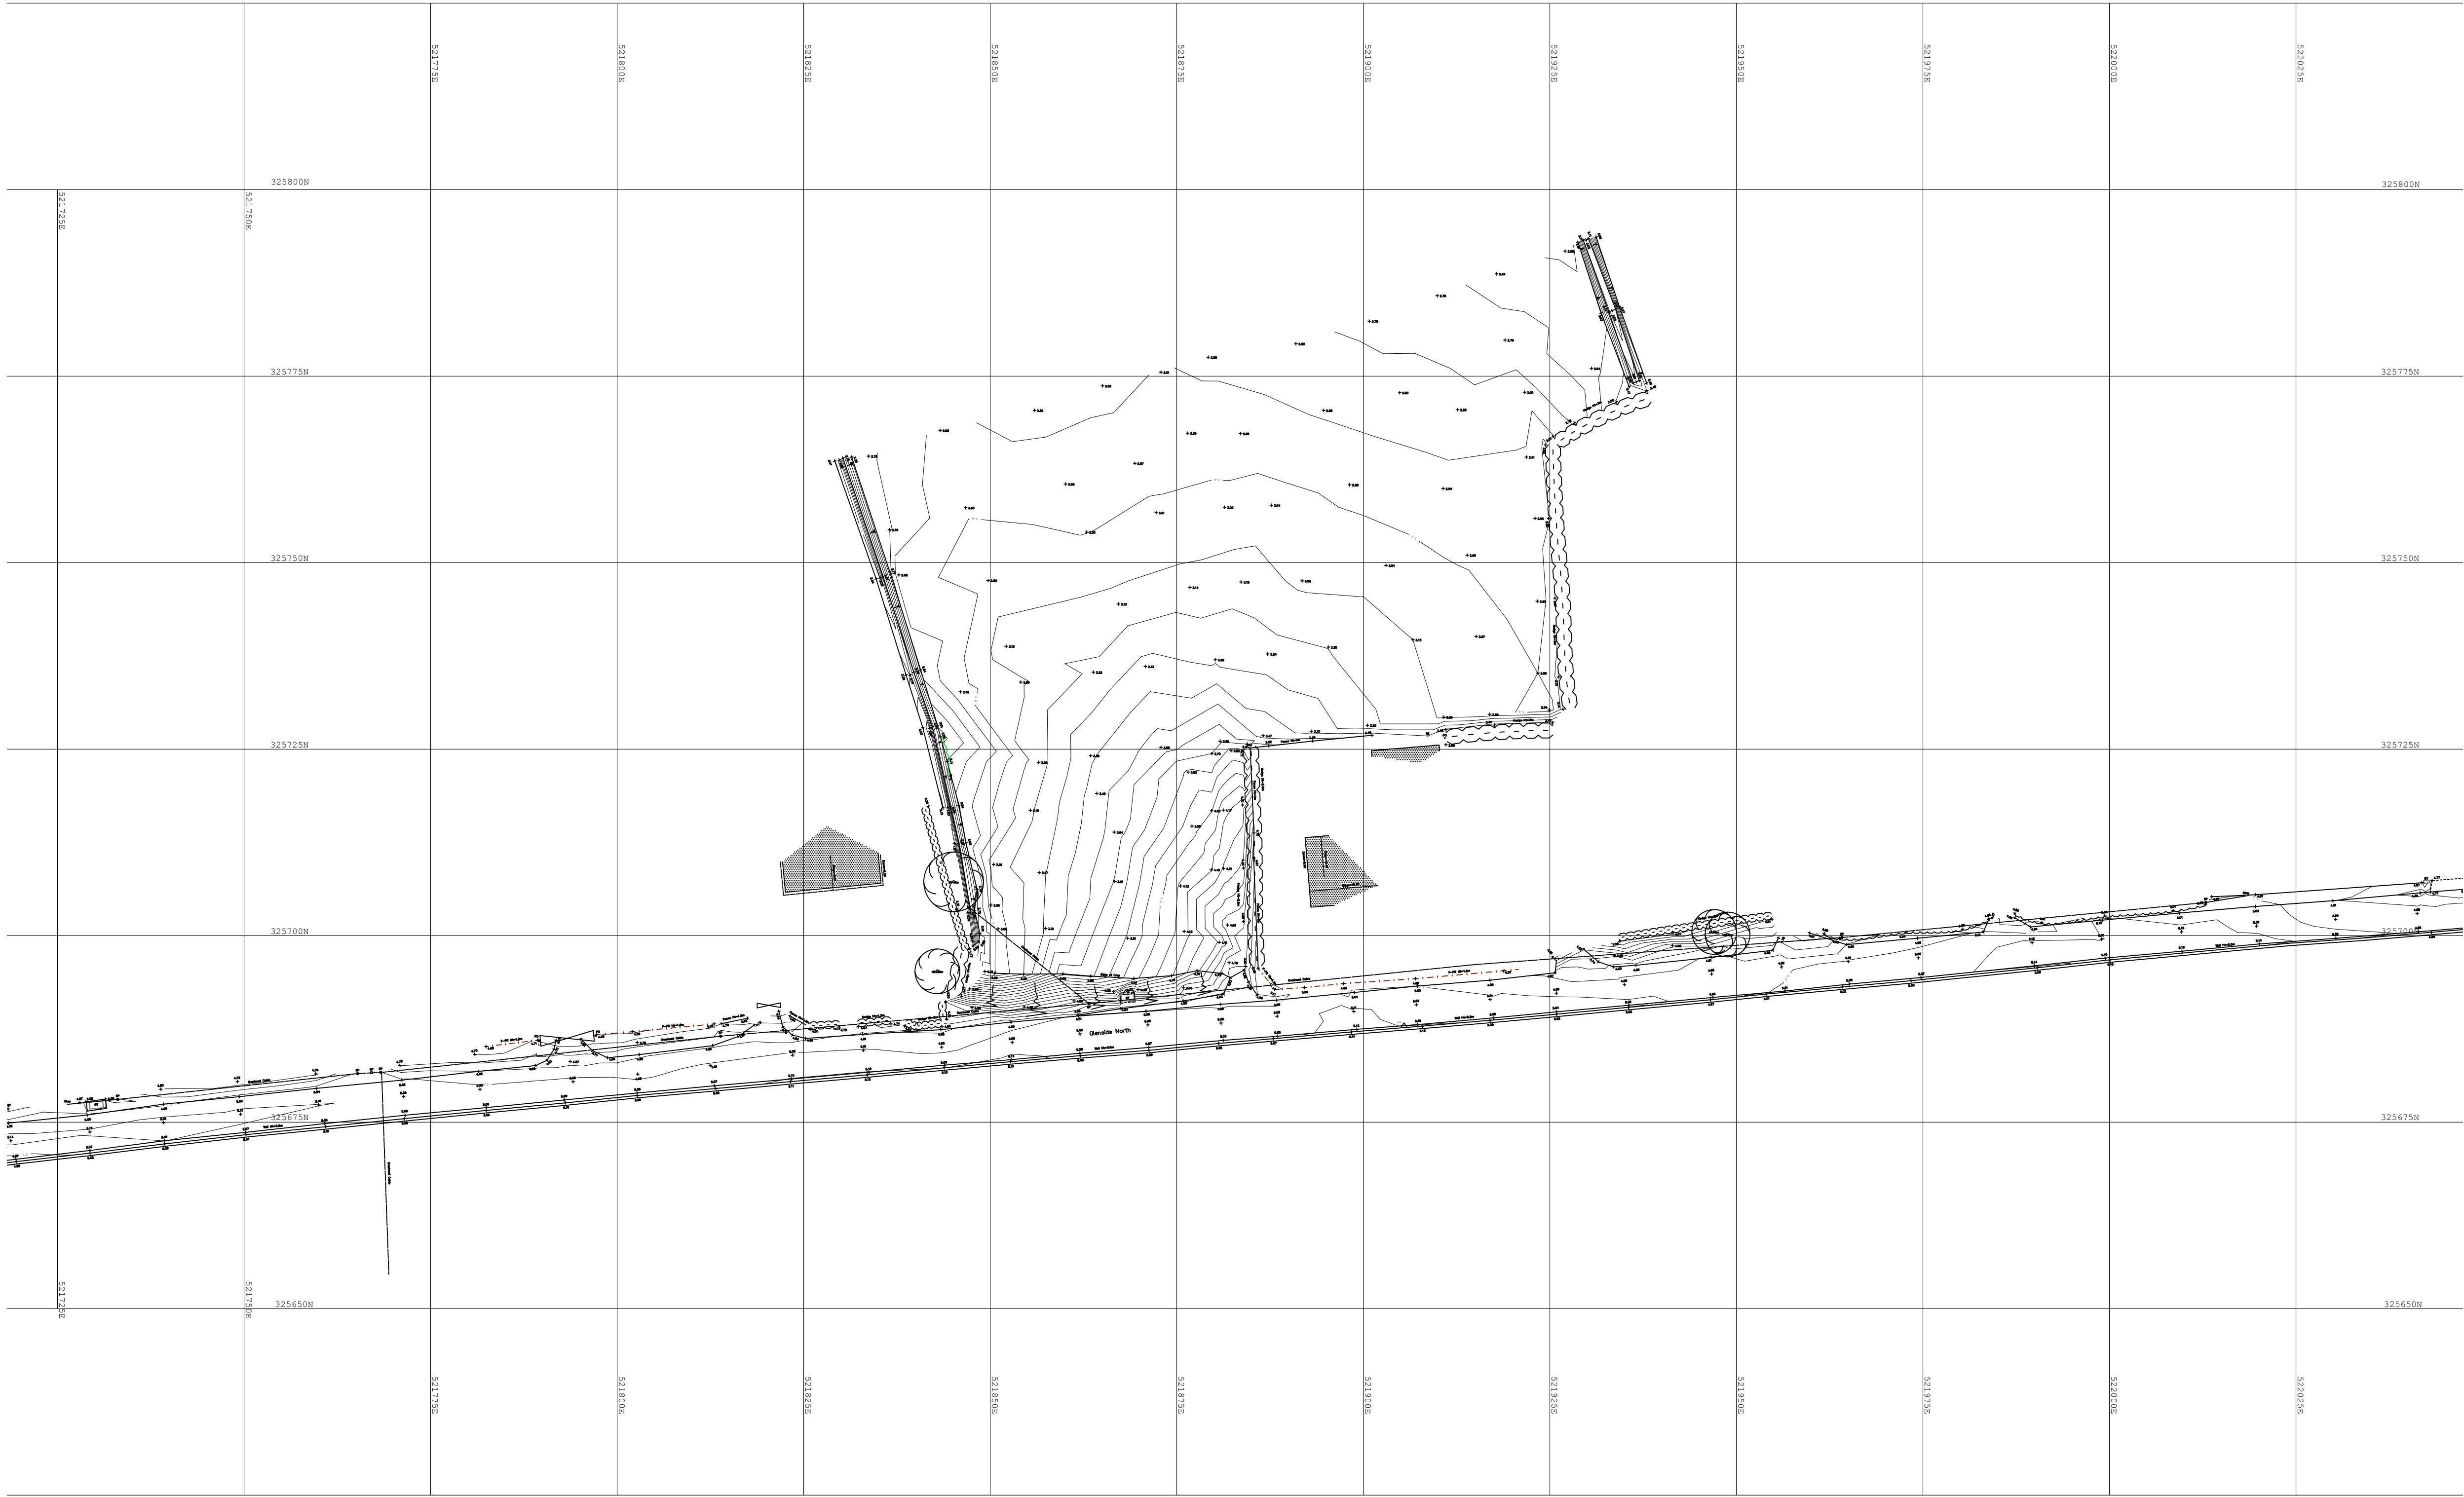


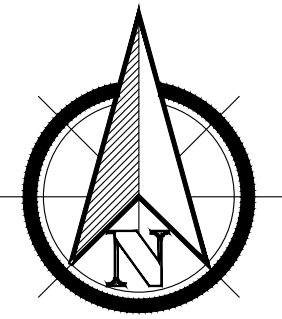

REVISION		DATE	DRAWN		DESCRIPTION
 STUDIO11 architecture KING'S LYNN INNOVATION CENTRE, INNOVATION DRIVE, KING'S LYNN, PE30 5BY T: 01553 970033 E: design@studio11architecture.co.uk W: www.studio11architecture.co.uk					
CLIENT		Mr & Mrs M Thomas			
PROJECT		Proposed Self-build home on land off Glenside North, West Pinchbeck			
DRAWING		Topographical Survey			
DRAWN WMS		PROJECT DESIGNER KB		PROJECT DIRECTOR KB	
DATE 14.12.2021		SCALE 1:500		PAPER SIZE A1	
DRAWING NUMBER		542.TS.01			
Working in partnership with Ralph Charnan Associates & Eleven Consultants					