

FLOOD RISK ASSESSMENT

PROPOSED RESIDENTIAL DEVELOPMENT,
LAND OFF SPALDING ROAD
PINCHBECK,
SPALDING,
LINCOLNSHIRE.
PE11 3UD

RM ASSOCIATES

10 Main Street
Thorpe on the Hill
Lincoln
LN6 9BG
Tel 01522 681728
Mobile 07967 304737
Email: ray.rmassociates@gmail.com
October 2019 Version 1

RMA

FLOOD RISK ASSESSMENT FOR PROPOSED RESIDENTIAL DEVELOPMENT, LAND OFF SPALDING ROAD, PINCHBECK, SPALDING, LINCOLNSHIRE. PE11 3UD

INTRODUCTION

The Government has placed increasing priority on the need to take full account of the risks associated with flooding at all stages of the planning and development process. This seeks to reduce the future damage to property and the risk to life from incidents of flooding. Their expectations relating to flooding are contained in the National Planning Policy Framework (NPPF) February 2019, which identify how the issue of flooding is dealt with in the drafting of planning policy and the consideration of planning applications by avoiding inappropriate development in areas at risk from flooding.

Inappropriate development in areas at risk of flooding should be avoided by directing development away from areas at highest risk, but where development is necessary, making it safe without increasing flood risk elsewhere. Local Plans should apply a sequential, risk-based approach to the location of development to avoid where possible flood risk to people and property and manage any residual risk, taking account of the impacts of climate change.

The Environment Agency's flood maps show areas that are at risk, from fluvial and tidal flooding. These maps show the limits of the flood plain of the area which could be affected by flood events, over topping or breaching of flood defences. They are based on the approximate extent of floods with a 1% annual probability of exceedance (1 in 100-year flood) for rivers and 0.5% annual probability of exceed (1 in 200-year flood) for coastal areas under present expectations or the highest known flood. However, they do not take into account of the presence of defences or the likelihood that flood return intervals will be reduced by climate change.

This Flood Risk Assessment has been prepared in support of the planning application and considers the risk of flooding from fluvial and tidal sources. It also considers the risks of localised flooding due to inadequate Foul and Surface Water Sewers, Failure of Reservoirs, Water Main pipe bursts, Sewer Blockages, Pump Failures or High Ground Water Table etc.

RM Associates accepts no responsibility or liability for any use of this document other than by the client, Melbourne Holdings for the purposes for which it was originally commissioned and prepared. If any unauthorised Third Party comes into possession of this report, they rely on it at their own risk and RM Associates owe them no duty of care or skill. All comments contained in this report, including any conclusions are based upon information available at the time of writing the report. RM Associates accepts no liability if additional information exists or becomes available after the time of writing this report.

This document is the copyright of RM Associates. The reproduction or transmission of all or part of this document, whether by photocopying or storing in any medium by electronic means or otherwise, without the prior written consent of RM Associates is prohibited.

This report contains Environment Agency information © Environment Agency and database.

APPLICATION SITE

The site is located at land off Spalding Road, Pinchbeck, Spalding, PE11 3UD within the South Holland District Council's administrative area. The National Grid Reference is TF 24379 25146. **Plan 1**

This FRA has been prepared for a Variation of Planning Conditions for 10 No two-storey dwellings and access road for the approved planning application. **Plans 2 & 3**

Planning approval was granted for 10 dwellings Ref H14-0956-16 Date of Decision: 19th January 2019

The Site would be classed as Non-Major Development applying the National Planning Policy Guidance (NPPG) as the site is to be developed for less than 10 dwellings

The National Planning Policy Framework Technical Guidance NPPG defines three levels of flood risk depending upon the annual probability of fluvial flooding occurring.

Zone 1 – Low Probability (<0.1%)

Zone 2 – Medium Probability (0.1 – 1.0%)

Zone 3 – High Probability (>1.0%)

The proposed development site is shown to be within Flood Zone 3a 'High Probability' as detailed on the Environment Agency's Flood Zone Maps without defences, and as defined in Table 1 of NPPF. Map1

Table 1: Flood Zones Definition (Ignoring the presence of defences)

Flood Zone 3- High Probability
Definition Land assessed as having a 1 in 100 or greater annual probability of river flooding (>1%) or a 1 in 200 or greater annual probability of flooding from the sea (>0.5%) in any year. The water-compatible and less vulnerable uses of land are appropriate in this zone. The highly vulnerable uses should not be permitted in this zone. The more vulnerable and essential infrastructure uses should only be permitted in this zone if the Exception Test is passed. Essential Infrastructure permitted in this zone should be designed and constructed to remain operational and safe for uses in times of flood Flood Risk Assessments requirements All proposals in this zone should be accompanied by a Flood Risk Assessment. Policy aims Developers and local authorities should seek opportunities to: • reduce the overall level of flood risk in the area through the layout and form of the development and the appropriate application of sustainable drainage techniques; • relocate existing development to land with a lower probability of flooding; • create space for flooding to occur by allocating and safeguarding open space for flood storage.

Applying the Flood Risk Vulnerability Classification in Table 2 of NPPG the proposed residential development is classified as "More Vulnerable", with Table 1 of NPPG stating that such uses are appropriate in this zone subject to the Exception Test.

Table 2: Flood Risk Vulnerability Classification

More Vulnerable
• Hospitals • Residential institutions such as residential care homes, children's homes, social services homes, prisons and hostels. • Buildings used for: dwelling houses; student halls of residence; drinking establishments; nightclubs; and hotels • Non-residential uses for health services, nurseries and educational establishments • Landfill and sites used for waste management facilities for hazardous waste. • Sites used for holiday or short-let caravan and camping, subject to a specific warning and Evacuation Plan.

From the topographical survey the site is roughly rectangular in shape and reasonably level with high levels of 3.10mODN and low levels 2.71mODN with the site for the new dwellings averaging 2.90mODN and the road level on Spalding Road at the site entrance is 3.55mODN

It is proposed that the lowest ground floor level of the dwellings be raised 300mm above the existing average ground level to a minimum level of 3.20mODN.

DRAINAGE AUTHORITIES

Environment Agency

The Environment Agency is responsible for reducing the risk of flooding from designated main rivers and from the sea.

The following potential sources of flooding affecting the development site have been identified as:

- From the River Welland (Tidal)
- The River Glen (Fluvial)
- Welland & Deepings Internal Drainage Board system

The Flood Zone Maps identify river catchments over 3 sq. km. These maps are a theoretical estimate of areas that could be inundated should no defence exist. In practice, current standards of protection would result in flood envelopes substantially less than shown by these maps. The maps make no allowance for local, site specific features.

The flood zone maps show that the site of the proposed development is considered at risk from flooding. These maps indicate that the area would be flooded without flood defences, which are in place, (with an annual probability of more than 0.5% i.e. return frequency of less than 1 in 200 years for tidal flooding or more than 1.33% return frequency of less than 1 in 100 years for fluvial flooding). **Map 1**

The Environment Agency Risk of flooding from Rivers and Sea shows that the site is at Very Low to Low risk of flooding. Low means that each year, this area has a chance of flooding less than 1 in 100 (1.0%) but greater or equal to 1 in 1000 (0.1%). This takes into account the effect of any flood defences that may be in this area. Flood defences

reduce, but do not completely stop the chance of flooding as they can be overtopped or fail. **Map 2**

River Welland

The River Welland lies some 2.77Km to the south- east of the site and is tidal down stream of Marsh Lane Sluice and the present day 1 in 200-year tide flood level is 5.98mODN. The tidal flood defences of the tidal River Welland consist of earth embankments which are in good condition and the crest heights are circa 7.00mODN.

From the Lincolnshire and Northamptonshire Area, Tidal Modal Analysis (June 2006) **Map 3**

Peak tide levels Present Day (2006) at Marsh Road (Tidal River) 0.5% (1 in 200) = 5.98mODN.

Peak tide levels (2116) at Marsh Road (Tidal River) 0.5% (1 in 200) = 5.98mODN plus climate change allowances from Table 3 of 1.21mm = 7.11mODN

Taking the precautionary approach, the Hazard Rating following a breach which in Flood Risk Assessment (FD 2320) Guidance for New Development Phase 2 R& D Technical Report these are classified as low <0.75, moderate 0.75-1.25, significant 1.25-2.50 and extreme >2.50 based upon an empirical measure of velocity and depth.

Flood Hazard			Description
	<0.75	Low	Caution – Flood Zone with shallow flowing water or deep standing water.
	0.75 – 1.25	Moderate	Danger for Some - (i.e. children) Danger Flood Zone with deep or fast flowing water.
	1.25 – 2.0	Significant	Danger for Most – Danger Flood Zone with deep fast flowing water.
	>2.0	Extreme	Danger for All – Extreme Danger Flood Zone with deep fast flowing water.

$$HR = d \times (v + 0.5) + DF$$

Where V = Flood flow velocity (m/sec)

D = Flood depth (m)

DF = A debris factor included to represent the greater damage, or risk of injury to people, that can occur if debris is swept along with the water. = 0.5 for depths <0.25 or 1.0 for depths

For the degree of Flood Hazard to be classified as low HR must be <0.75


The 2017 Update to SHDC, SFRA has carried out a Breach Hazard Mapping, following a breach to the defences the Residual Hazard Maps present day for the 0.1% tidal event shows that the site is not within a Hazard Rating Area. **Map 4**

With climate change (2115) the site is within a hazard area between 0.75 – 1.25 (Danger for Some), Depth 0 – 0.25m and Velocity 0 – 0.3m/sec. **Maps 5, 6 & 7.**

River Glen

The River Glen lies some 1.6km to the north of the site and the present day 1 in 1000-year flood level with 20% climate change is 4.94mODN. The flood defences of the River Glen between Herring Bridge and the A151 bridge consist of the B1180 Road which are in good condition and the crest heights for the right bank along this stretch of river are circa 5.90mODN. (SHDC SFRA)

The fluvial flood data for the model nodes shown on the map are set out in the tables below.

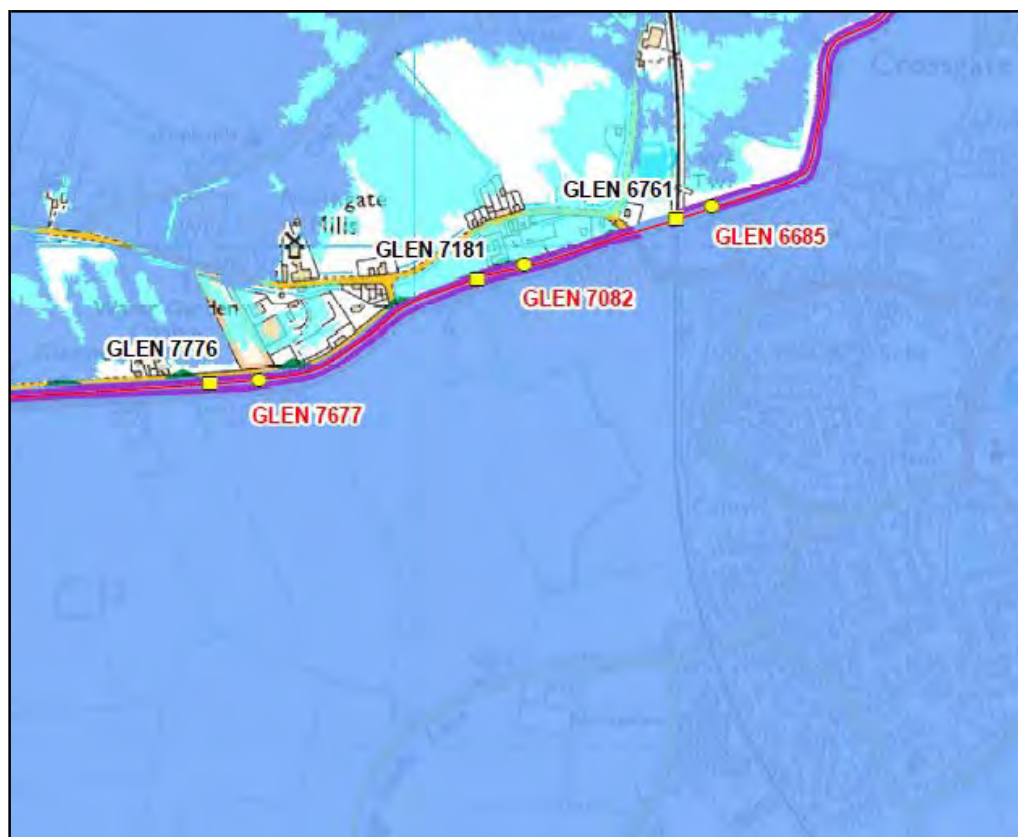

Fluvial Flood Levels (mODN)

The fluvial flood levels for the model nodes shown on the attached map are set out in the table below. They are measured in metres above Ordnance Datum Newlyn (mODN).

Node Label	Easting	Northing	Annual Exceedance Probability - Maximum Water Levels (mODN)										
			50% (1 in 2)	20% (1 in 5)	10% (1 in 10)	5% (1 in 20)	2% (1 in 50)	1.33% (1 in 75)	1% (1 in 100)	1% (1 in 100) inc 20% Climate Change	0.5% (1 in 200)	0.1% (1 in 1000)	0.1% (1 in 1000) inc 20% Climate Change
GLEN 6685	523603	326081	4.01	4.16	4.23	4.31	4.34	4.35	4.38	4.84	4.44	4.60	4.94
GLEN 7082	523224	325963	4.04	4.17	4.25	4.32	4.36	4.39	4.41	4.87	4.49	4.70	5.01
GLEN 7677	522687	325733	4.06	4.20	4.28	4.35	4.41	4.43	4.45	4.91	4.54	4.79	5.07

Fluvial Flood Flows (m³/s)

The fluvial flood flows for the model nodes shown on the attached map are set out in the table below. They are measured in metres cubed per second (m³/s).

Node Label	Easting	Northing	Annual Exceedance Probability - Maximum Flows (m³/s)										
			50% (1 in 2)	20% (1 in 5)	10% (1 in 10)	5% (1 in 20)	2% (1 in 50)	1.33% (1 in 75)	1% (1 in 100)	1% (1 in 100) inc 20% Climate Change	0.5% (1 in 200)	0.1% (1 in 1000)	0.1% (1 in 1000) inc 20% Climate Change
GLEN 6661	523531	326057	25.95	29.44	31.06	33.13	34.59	35.32	35.84	43.56	38.87	48.22	56.95
GLEN 7181	523130	325934	25.69	29.20	30.85	32.93	34.37	35.09	35.60	43.18	38.62	48.05	56.90
GLEN 7776	522589	325726	25.40	29.03	30.65	32.71	34.14	34.86	35.37	42.73	38.33	48.07	56.87

This data is taken from the Welland Model (2016) and are the most up-to date currently available. The Environment Agency aim to review the models on a regular basis.

These levels are “in-channel” levels and therefore may not represent the flood level on the floodplain, particularly where the channel is embanked or has raised defences.

The site lies within the Anglian River Basin District, Peak River flows should be adjusted to reflect the latest climate change allowances. It must also be assumed, to provide a worst-case scenario, that flood defences have been raised during this period to cater for the rise in river level.

Using the Peak River Flows from the NPPF Climate change allowances shown in Table 1 in the spread sheet. The graph and data show a prediction for the increase in river levels for the 35% and 65% increase in river level of: - **Document 1**

EXTRAPOLATED WATER LEVEL OUTPUTS AT NODE Glen 6685		
Upper End Scenario	5.33	mODN
Higher Central Scenario	5.10	mODN
Central Scenario	5.01	mODN

With the crest level of the right bank being at a level circa 5.10mODN and the left bank being some 200mm lower the climate change river levels for the Higher Central (35%) and Upper End (65%) would over-top away from the site.

The greatest risk of flooding of the site would therefore be from a breach to the tidal earth embankments for the River Welland.

The minimum mitigation measures required for developments that do have ground floor sleeping shall be determined by the flood depths arising from the 2115 0.1% breach scenario. for developments that do not have ground floor sleeping shall be determined by the flood depths arising from the 2115 0.5% breach scenario. The finished floor Level (FFL) of any new dwellings shall be informed by the flood depths. For flood depths between 0 – 0.25m deep the FFL shall be set at a minimum of 300mm above the ground level.

With the main risk to flooding of the site being tidal flooding following a breach to the tidal defences, any flooding from fluvial flooding sources has been mitigated against.

With the average site ground level being 2.90mODN, the minimum floor level will be set at 3.20mODN. which is considered to be above the tidal breach level to the River Welland for 2115.

[South Holland District Council](#)

In order to inform the process of risk assessment and site selection the District Council commissioned Haskoning UK Ltd Consultants to prepare a Strategic Flood Risk Assessment in December 2002. They have carried out an update of this report and this report was published in January 2010 and this was further updated

in February 2017.

This Flood Risk Assessment has taken the results of the (2017) updated South Holland Strategic Flood Risk Assessment (SHSFRA) into account in its findings


The whole of the tidal flooding information has been replaced by the mapping from the latest Environment Agency Tidal Hazard mapping. Where the mapping for an area contains both fluvial and tidal components, the more severe of the two has been presented.

From the Residual Flood Hazard, Depth and Velocity Spalding - Year 2115 1% fluvial and 0.5% tidal Event Probability maps, from the update of strategic flood risk assessment for South Holland District Council the site is affected from a breach to the flood defences and these maps have been used in the findings of this assessment.

Welland & Deepings Internal Drainage Board

The proposed development site is located within Catchment area of Welland & Deepings Internal Drainage Board. The Board is responsible to operate and maintain the arterial fluvial system.

The Board's nearest watercourse is the Blue Gowt Drain located to the south of the site.

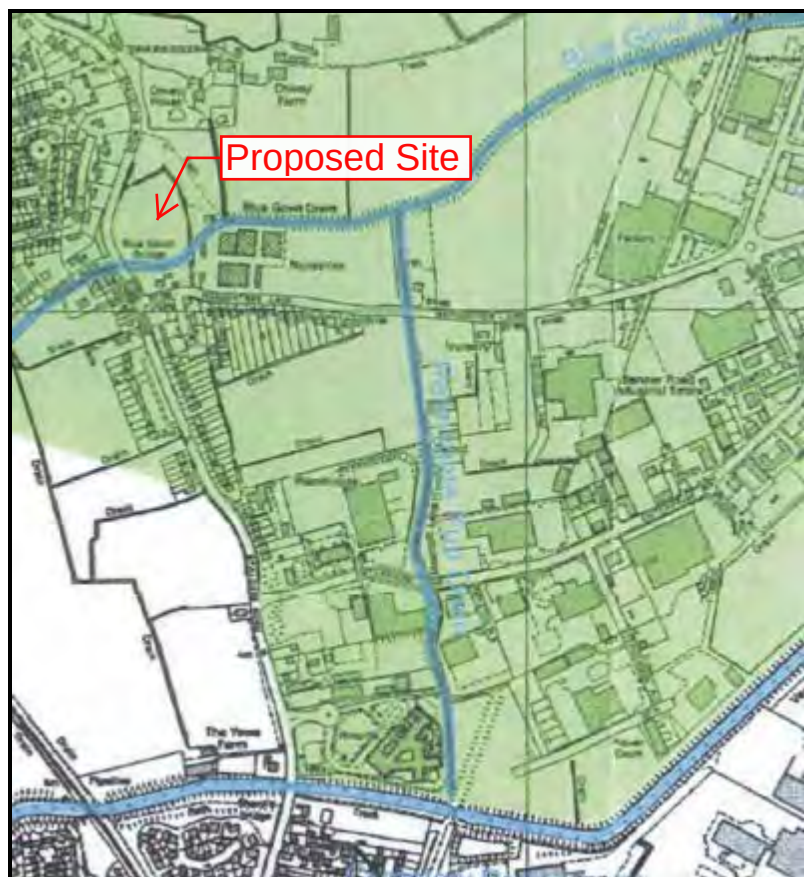

Extract from Welland and Deepings IDB Drainage Map

The Board's prior written consent will be required for any of the following works:

- No person without the previous consent of the Board shall erect any building or structure, whether temporary or permanent, or plant any tree, shrub, willow or other similar growth within 9 metres of the landward toe of the bank where there is an embankment or wall or within 9 metres of the top of the batter where there is no embankment or wall, or where the watercourse is enclosed within 9 metres of the enclosing structure.
- No person shall, without the previous consent of the Board, for any purpose, by means of any channel, siphon, pipeline or sluice or by any other means whatsoever, introduce any water into the District or, whether directly or indirectly, increase the flow or volume of water in any watercourse in the District.
- The erection or alteration of any mill dam, weir or other like obstruction to the flow, or erection or alteration of any culvert within the channel of a riparian watercourse.

SURFACE WATER FLOODING

The site is shown on the 'Risk of Flooding from Surface Water' map to be at Low risk of flooding from surface water. Low risk means that each year this area has a chance of flooding of between 1 in 1000 [0.1%) and 1 in 100 [1.0%)). The maps also show that the site entrance from Spalding Road is at a Very Low risk of flooding. (less than 1 in 1000 0.1%)

Flooding from surface water is difficult to predict as rainfall location and volume are difficult to forecast. **Map 8**

FLOODING FROM OTHER SOURCES

Flooding is a natural process and can happen at any time from sources other than watercourses and the sea.

- Flooding from land can occur from intense rainfall, often over short duration of time that is unable to soak into the ground or enter the drainage system. However, with the natural topographic nature of the ground being flat, with no high ground around the site this will not cause any rapid inundation of the site and is likely only lead to local ponding of shallow depth and low velocity following the natural land contours. The properties are also raised 500mm above the average ground level. The updated SFRA concluded that flooding from this source is limited to minor isolated cases and is not of strategic significance as regards to flood risk.
- The area is not known to suffer from any groundwater problems and therefore is taken as having no strategic significance as regards to flood risk.
- Flooding from sewers can occur from over loading from heavy rainfall caused by blockages or having inadequate capacity. The resulting back pressure could cause foul sewage to flow from manholes which would flow over areas of the carriageway at a lower level and be contained within the confines of the kerb lines following the natural land contours The Updated SFRA concluded that flooding from sewers is limited to minor isolated cases and is not of strategic significance as regards to flood risk.
- Non-natural or artificial sources of flooding such as reservoirs, lakes or canals where water is stored above natural ground level could cause flooding if the structure fails or is over topped.

CLIMATE CHANGE

Global warming is now recognised that it is likely to affect the frequency and severity of extreme events as both tidal and fluvial flooding. The Climate change allowances in the NPPF Guidance was updated on the 19th February 2016.

The site is located within the Anglian River Basin, for sites within Flood Zone 3a and for “More Vulnerable” land uses the Higher Central and Upper End river flow allowances figures in Table 1 should be used.

Table 1 Peak river flow allowances by river basin district (1961 to 1990 baseline)				
River basin District	Allowance category	Total potential change anticipated for '2020s' (2015 to 2039)	Total potential change anticipated for '2050s' (2040 to 2069)	Total potential change anticipated for '2080s' (2070 to 2115)
Anglian	Upper End	25%	35%	65%
	Higher central	15%	20%	35%
	Central	10%	15%	25%

The effect of global warming on peak rainfall allowances is given in Table 2.

Table 2 Peak rainfall intensity allowance in small and urban catchments (1961 to 1990 baseline)			
Applies across all of England	Total potential change anticipated for 2010 to 2039	Total potential change anticipated for 2040 to 2059	Total potential change anticipated for 2060 to 2115
Upper End	10%	20%	40%
Central	5%	10%	20%

The annual sea rise due to climate change is given in NPPF and the recommended contingency allowances are stated in Table 3

Table 3 Peak sea level allowance for each epoch in (mm) per year with cumulative sea level rise for each epoch in brackets (use 1990 baseline)					
Area of England) (Use River Basin maps	1990 to 2025	2026 to 2050	2051 to 2080	2081 to 2115	Cumulative Rise 1990 to 2115 (m)
East, Midlands, London, South East	4 (140mm)	8.5 (212.5mm)	12 (360mm)	15 (525mm)	1.24m

The climate change allowances for Peak River Flows in Table 1 are used in the calculations to ascertain the Higher Central (35%) and the Upper End (65%) climate change flood level.

SEQUENTIAL APPROACH

When applying the sequential approach for flood risk in accordance NPPF the site would fall into Zone 3a (High

Probability) as the site is shown to be within the tidal flood plain as shown on the Environment Agency's Flood Map without defences in place.

However, the results of the updated South Holland SFRA shows that the site is located within a low/medium probability flood zone, but the area is reliant on protection by flood defences providing a standard of protection of 1 in 100 years return period.

Applying the Flood Risk Vulnerability Classification in Table 2 of NPPG, the proposed residential development is classified as "More Vulnerable", with Table 1 of NPPG stating that such uses are appropriate in this zone (as summarised in Table 3 NPPG).

TABLE 3: Flood risk vulnerability and flood zones 'compatibility'

Flood Risk Vulnerability Classification		Essential Infrastructure	Water Compatible	Highly Vulnerable	More Vulnerable	Less Vulnerable
Flood Zone	Flood Zone 1	✓	✓	✓	✓	✓
	Flood Zone 2	✓	✓	Exception Test Required	✓	✓
	Flood Zone 3a	Exception Test Required	✓	✗	Exception Test Required	✓
	Flood Zone 3b Functional Floodplain	Exception Test Required	✓	✗	✗	✗

Sequential Test & Exception Test

NPPF Guidance Paragraphs 155- 165 requires development within high areas of flood risk be determined using a sequential risk-based approach to the location of development to avoid where possible flood risk to people and property and manage any residual risk, but where development is necessary making it safe without increasing flood risk elsewhere.

With the site having an extant planning permission the use of the site has already met the requirements of the Sequential and Exceptions Tests.

This FRA in support of the development and indicates that the development would be safe for the lifetime of the development and does not increase flood risk elsewhere.

There would be a significant amount of time for the Authorities to predict the risk of flooding and to issue appropriate warnings so that the owner of the property can take the necessary precautions to protect and /or vacate the property.

DRAINAGE STATEMENT

A Sustainable Drainage Systems (SuDS) strategy and design has been prepared by Waldeck Consulting Ltd and should be read in conjunction with this FRA.

It is proposed to utilise attenuation techniques to reduce the storm water discharge from the proposed development and to minimise the impact of the development on the surrounding area and to comply with EA guidelines, which require at least one workable solution for managing surface water.

In accordance with recognised guidance, National Planning Policy Framework 2019, there is a hierarchy of where surface water should discharge. This hierarchy should be followed where practicable, and is as follows:

- 1) Infiltration
- 2) Watercourse
- 3) Public sewer

Infiltration

Reference to the British Geological Survey online mapping (1:50,000 scale) indicates that the land is underlain by superficial Tidal Flat Deposits, comprising Clay and Silt. The superficial deposits are identified as being underlain by bedrock consisting of the Oxford Clay Formation comprising mudstone.

It is therefore considered that soakaways are not viable for the site due to the high-water table and the clayey/silty strata.

Watercourse

Agreement has been reached with Welland & Deepings IDB that surface water can be discharged into the Blue Gowt Drain on the southern boundary at a controlled discharge rate of 20 litres/sec.

It is also possible to incorporate source control (water quality) SuDS into the scheme design, for example and not limited to:

- i) fit water butts to domestic curtilage rainwater downpipes on all rear elevations.
- ii) construct domestic curtilage individual and communal driveways in permeable block paving with a type 3 granular subbase layer providing source control prior to discharge.
- iii) construct development access roads with one footway, a single cross-fall carriageway and an filter drain to promote sheet flow and source control prior to discharge.
- iv) Construct an on-line surface water balancing pond prior to discharge to provide attenuation and sedimentation control features.

A summary of the drainage design has been proposed in accordance with the drainage hierarchy, as soakaways are not viable for the site due to the high-water table and the clayey/silty strata, the second preferred method of discharge to a watercourse has been selected, subject to agreement from the local internal Drainage Board (IDB) and subject to approval from the Lead Local Flood Authority (LLFA), to collect the water from impermeable areas.

An off-line storage area has been designed to store the 1 in 100-year plus 40% climate change run-off for the site. The storage area is typically a dry pond but is subject to surface water flows from typical rainfall events as explained below.

It is proposed that a roadside filter drain will be provided to treat and convey the water from the single crossfall highway, before discharging into the proposed Anglian Water surface water sewers within the highway that eventually discharge into the Blue Gowt Drain. The filter drain will be piped beneath the driveways.

The remainder of the highway to the south of the pond is contoured in such a way that the surface water will run over the BN dropped kerb and filter drain, into the pond. Downstream of the pond, once the surface water is within the sewer system, it discharges into the Blue Gowt Drain.

Surface water from the roofs of the dwellings will be collected in underground pipes and discharge into the proposed adoptable surface water sewer before being discharged into the Blue Gowt Drain, located to the south of the development. Discharge into the watercourse will be controlled at a discharge rate of 20 litres/sec, controlled by a Hydrobrake, as previously agreed with the IDB and LLFA.

Flows in excess of this will back up within the proposed adoptable sewers and be stored within the oversized pipes situated towards the end of the sewer system; and begin to fill the attenuation basin within the site for storms up to and including the 1 in 100 year +40% climate change.

The private drives will utilise a permeable paved system with fin drains picking up the surface water from the driveways. The fin drains are part of the private surface water system and will also be utilised as water treatment, it will then flow through the private surface water system and feed into the proposed adoptable sewers within the highway. The porous paving and fin drains offers both treatment and additional attenuation.

Future Maintenance

In order to comply with Planning Practice Guidance and to demonstrate how the surface water sewer system can be monitored and maintained to ensure it will continue to function correctly for the lifetime of the development and prevent any increase in flood risk on or off site, it is proposed that the following will be carried out. Dependent on adoption agreements it is proposed that both the foul and surface water drainage systems, within adoptable road areas, will be the responsibility Anglian Water. In the event that the pond not being accepted for adoption, then a maintenance company will need to be appointed; which will be put forward during the site developer's adoption agreement.

Public Sewer

There are no proposals for any surface water to discharge to public sewer.

Foul Water

Foul sewers designed and laid in accordance with Sewers for Adoption adopted by Anglian Water Services Ltd, under Section 104 of the Water Industry Act 1991, (as amended by the Water Act 2003) will be provided to serve

the development and to be connected into the Anglian Water public foul sewer. A Section 106 application will be made to Anglian Water for the connection to the sewer.

As there is a positive drainage system capable of receiving flows from the development there is no likely impact on neighbouring property.

For more details and Micro Drainage calculations refer to the Drainage Strategy Document prepared by Waldeck Consulting Ltd

FLOOD PROTECTION

Any impact of damage to the properties can be foreseen and mitigated against by relatively simple design and construction techniques. There are two forms of flood protection works: -

- **Flood-resistance or proofing works:** - these try to reduce the amount of water entering a building.
- **Flood-resilient works:** - these reduce the amount of damage caused by water entering the building.

The proposed property will have the following resilient measures incorporated in the construction in accordance with "Improving the flood performance of new buildings" CLG (2007).

- The lowest ground floor level for the properties is to be raised 300mm above existing ground level with the lowest level being 3.20mODN.
- Use Close Cell cavity insulation to the ground floor level.
- The ground floor to be constructed with a solid concrete floor with no voids beneath and no low-level wall vents.
- Arrange for all service circuits at ground floor level to be routed at a high level and where practical socket outlets, boilers etc. to be a minimum of 0.5m above the raised ground floor level.
- As this site is in an area that is capable of receiving flood warnings from the Environment Agency Floodline Warning Direct system. It is recommended that the individual property Owner contact the Environment Agency's Floodline on 0845 988 1188 to register the property to receive advance warning of flooding by telephone, mobile, fax, SMS text, email or pager. The Environment Agency aim to issue a 'severe flood warning' approximately 2 hours before existing defences are overtopped.

CONCLUSION

- o The proposed development site is shown to be within Flood Zone 3a 'High Probability' as detailed on the Environment Agency's Flood Zone Maps without defences.

- o The site does have the protection of both tidal and fluvial flood defences which are well maintained by the Environment Agency.
- o The lowest ground floor level for the properties is to be raised 300m above the existing average ground level with the lowest level being 3.20mODN, which is considered to be above the 2115 climate change breach level at the site.
- o The Flood Risk Vulnerability Classification in Table 2 of NPPG the proposed residential development is classified as “More Vulnerable”, with Table 1 of NPPG stating that such uses are appropriate in this zone subject to the Exception Test.
- o With the site having an extant planning permission the use for the site has already met the requirements of the Sequential and Exceptions Tests.
- o Any impact of damage to the properties can be foreseen and mitigated against by relatively simple design and construction techniques. They will be constructed using materials which are flood resilient construction as outlined in the report
- o Flooding from other sources is unlikely to affect the site.

APPENDIX

Document 1	Climate Change Spreadsheet & Graphs.
Map 1	Extract from Environment Agency Flood Zone Map.
Map 2	Flooding from Rivers and Sea Map.
Map 3	Tidal Model Analysis 2006 Map and Levels.
Map 4	South Holland SFRA Residual Flood Hazard, Spalding – Present Day, 0.1% Event
Map 5	South Holland SFRA Residual Flood Hazard Spalding - year 2115, 0.1% Event
Map 6	South Holland SFRA Residual Peak Depth Spalding year – 2115, 0.1% Event
Map 7	South Holland SFRA Residual Peak Velocity Spalding year – 2115, 0.1% Event
Map 8	Surface Water Flood Map
Plan 1	Location Plan
Plan 2	Proposed Layout Plan
Plan 3	Topographical Survey
Plan 4	Proposed Drainage Layout

Site Name
Date
Comments:
Environment Agency CCN
Number

Spalding Road Pinchbeck
Jun-19
FRA

INPUT DATA TO
BLUE CELLS ONLY

Model Information

Model Name
Date of Model
Model Node

Welland Model
Sep-16
Glen 6685

OUTPUTS IN
YELLOW CELLS

Modelled Results

Re-order based on Flow	FLOW	LEVEL
2	25.95	4.01
5	29.44	4.16
10	31.06	4.23
20	33.13	4.31
50	34.59	4.34
75	35.32	4.35
100	35.84	4.38
200	38.87	4.44
100+20	43.56	4.84
1000	48.22	4.60
1000+20	56.55	4.94

Attenuation Factor

-1.27 % FOR 1:100
2.32 % FOR 1:1000

Note: Higher attenuation factors mean
results through extrapolation will be
over estimated

River Basin
Time Horizon
AEP Scenario

Anglian
Up to 2115
1000 AEP

**MAKE SURE YOU COPY THE FORMULA VARIABLES AND R² ON THE
GRAPHS TAB 1**

EXTRAPOLATED WATER LEVEL OUTPUTS AT NODE Glen 6685

Upper End Scenario	5.33	mODN
Higher Central Scenario	5.10	mODN
Central Scenario	5.01	mODN

Log Interpolation

EQUATION

>

1.1799

0.1698


<
include
sign ie
+/-

1 in 100
FLOW LEVEL

1 in 1000
FLOW LEVEL

65% 59.14 4.98
35% 48.38 4.75
25% 44.80 4.66

79.56 5.33
65.10 5.10
60.28 5.01

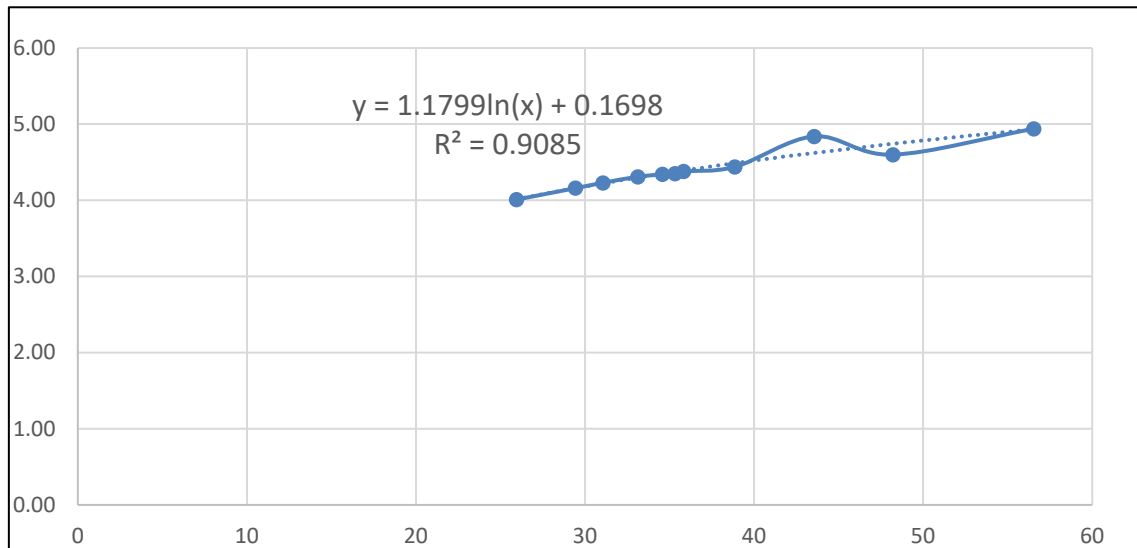

R2 value

0.9085

Flood map for planning

Your reference
Pinchbeck

Location (easting/northing)
524393/325125

Created
28 May 2019 12:44

Your selected location is in flood zone 3, an area with a high probability of flooding.

This means:

- you must complete a flood risk assessment for development in this area
- you should follow the Environment Agency's standing advice for carrying out a flood risk assessment (see www.gov.uk/guidance/flood-risk-assessment-standing-advice)

Notes

The flood map for planning shows river and sea flooding data only. It doesn't include other sources of flooding. It is for use in development planning and flood risk assessments.

This information relates to the selected location and is not specific to any property within it. The map is updated regularly and is correct at the time of printing.

The Open Government Licence sets out the terms and conditions for using government data.
<https://www.nationalarchives.gov.uk/doc/open-government-licence/version/3/>

Map 1



Flood map for planning

Your reference

Pinchbeck

Location (easting/northing)

524393/325125

Scale

1:2500

Created

28 May 2019 12:44

Site



Selected point



Flood zone 3



Flood zone 3: areas from
defences



Flood zone 2



Flood zone 1




Flood defence



Main river



Flood storage area

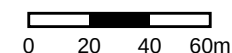

Page 2 of 2

 Flood risk from rivers or the sea


- ☒ Extent of flooding
- ☐ Depth and flow estimates at monitoring stations

 Flood risk from surface water

- ☐ Extent of flooding
- ☐ High risk: depth
- ☐ High risk: velocity
- ☐ Medium risk: depth
- ☐ Medium risk: velocity
- ☐ Low risk: depth
- ☐ Low risk: velocity

 Flood risk from reservoirs

- ☐ Extent of flooding
- ☐ Flood depth
- ☐ Flood speed

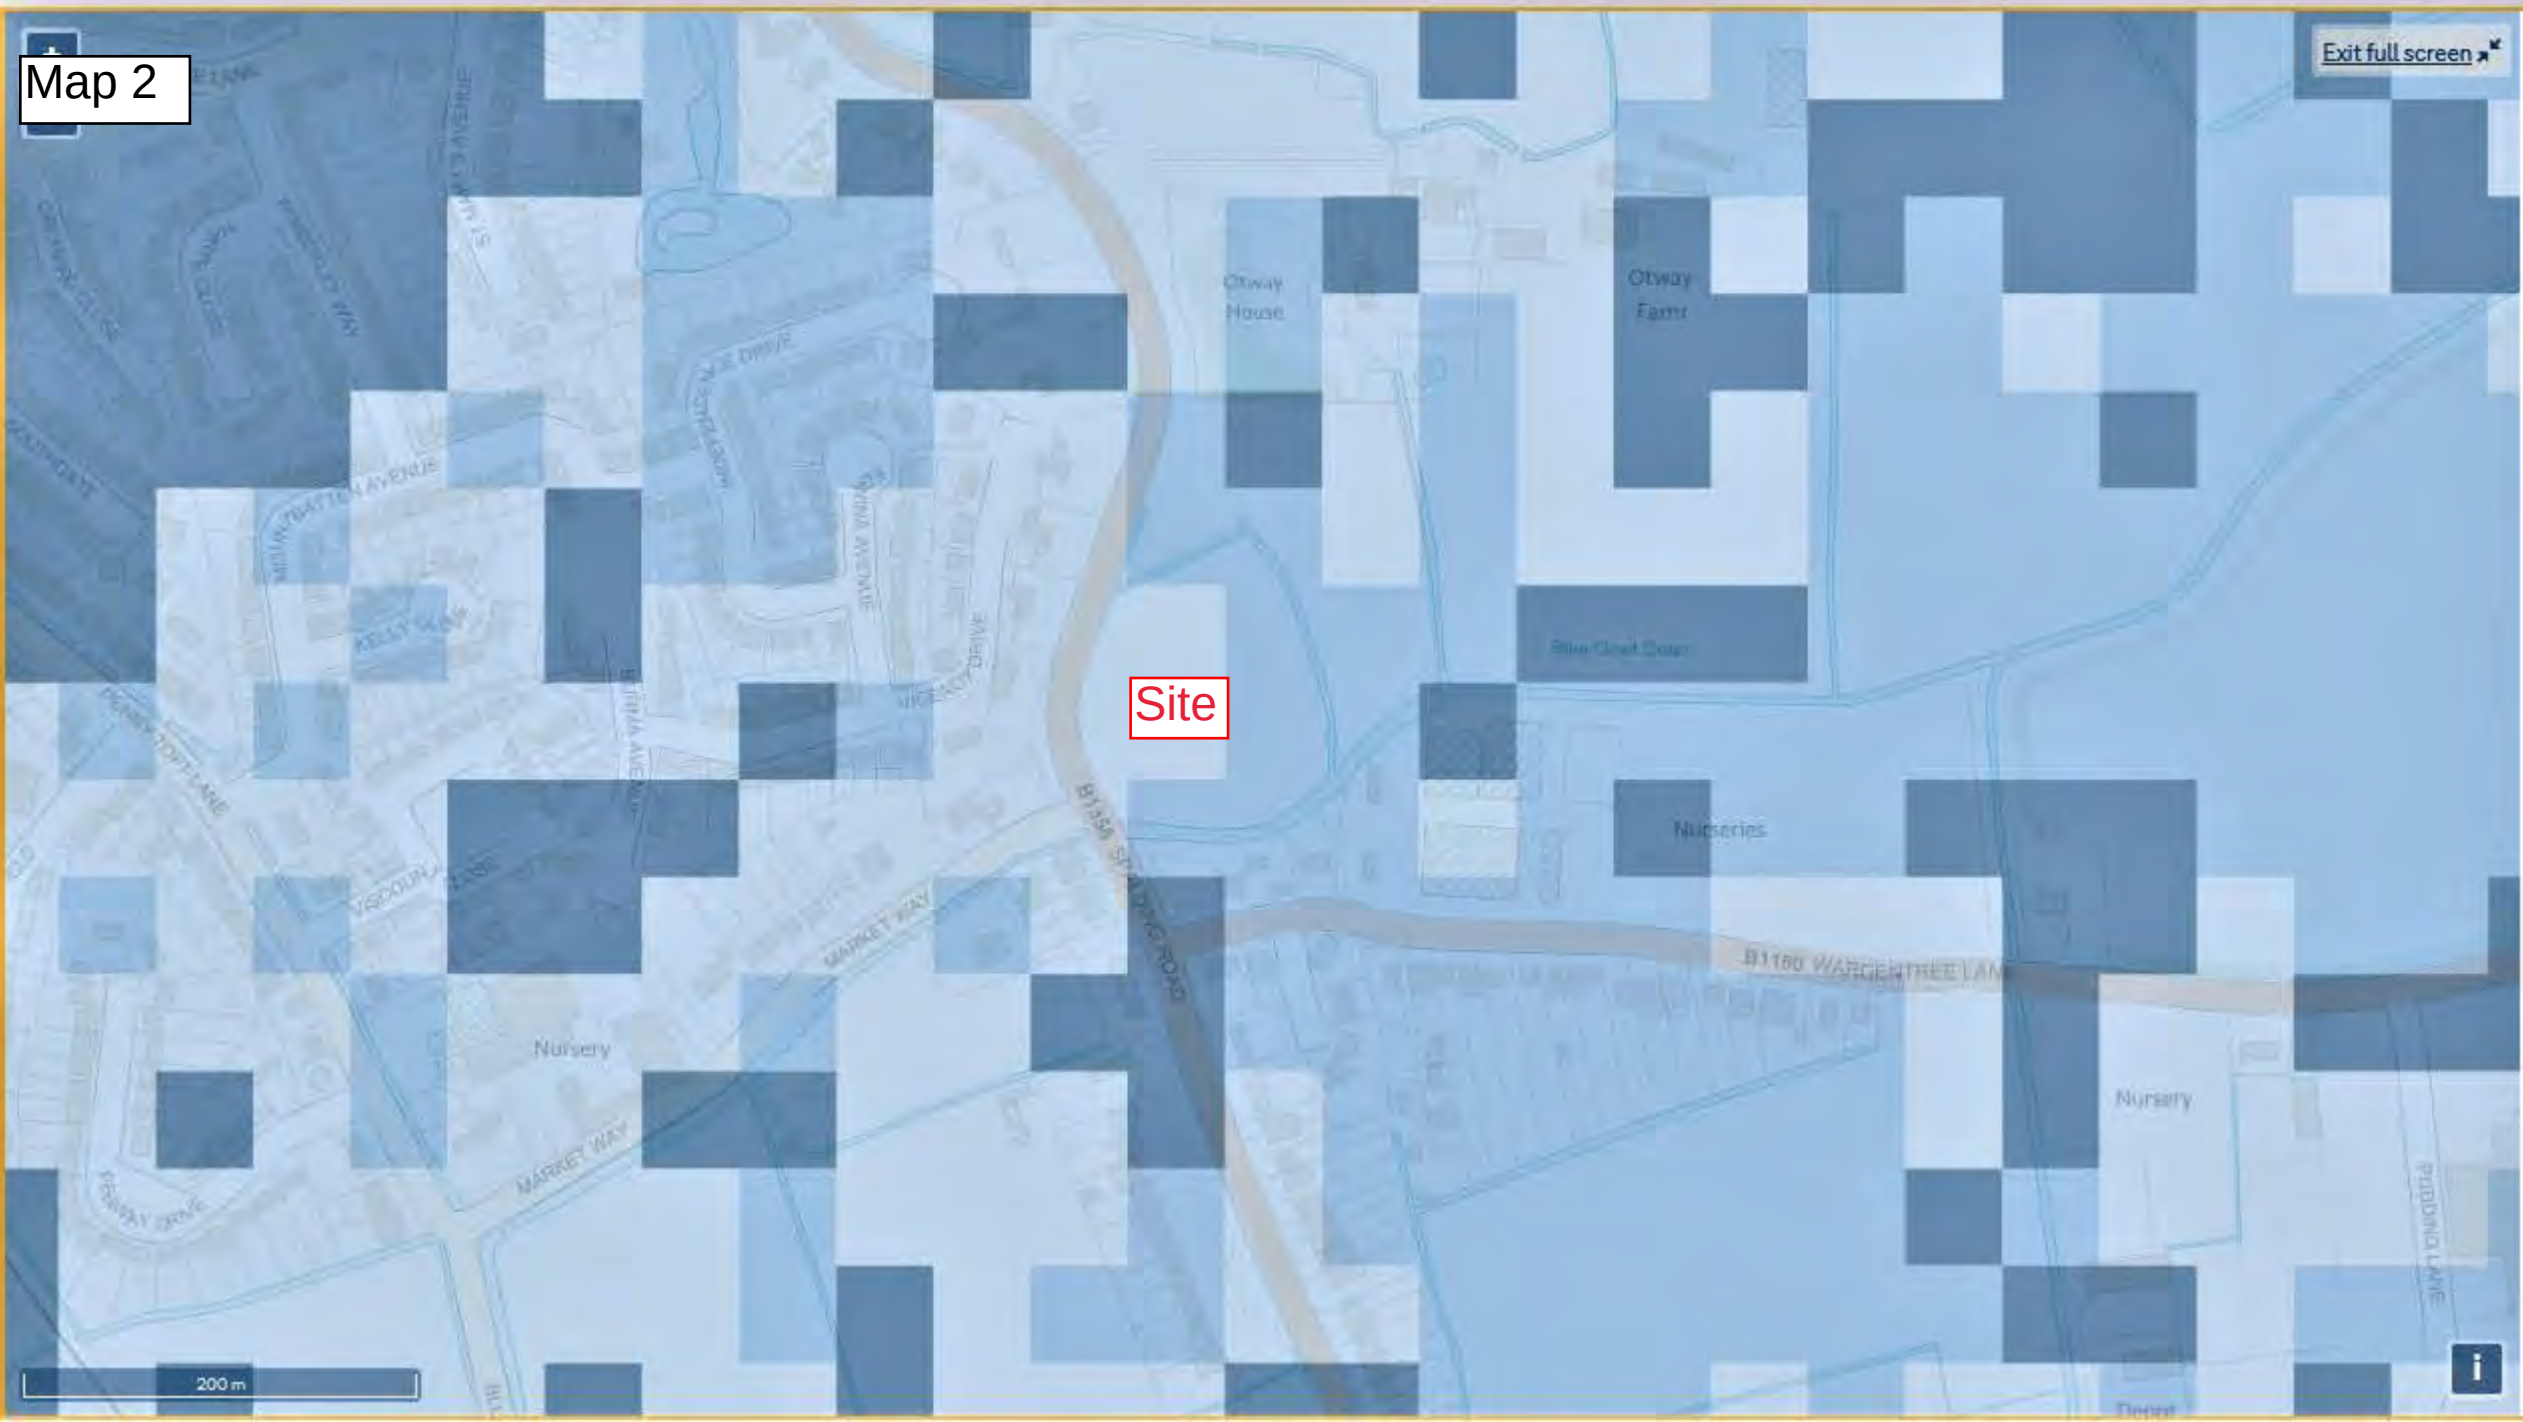

Flood risk

-  High
-  Medium
-  Low
-  Very low

 Location you selected

Map 3




Tidal Water Levels for the South Humber, East Coast and The Wash

The table below shows still water levels for locations, from the above location map, around the South Humber Estuary, East Coast and The Wash. It is important to note the following:


- The base date for the data is 2014 for the South Humber and 2006 for the East Coast and The Wash.
- The data are still water levels. Depending on the use of the data it may be necessary to consider wave heights and / or joint probability analysis of water level and other variables.
- The water level quoted is the ‘Best Estimate’ water level. Depending on the use of the data it may be necessary to carry out sensitivity testing. Upper and Lower 95% confidence bandings are available upon request.
- Levels for other annual chance scenarios are available if required.

Ref	Location	Easting	Northing	Annual Chance (1 in x) of Tide Level					
				metres ODN					
				1	10	50	100	200	1000
HUMBER									
H030	Tetney	535420	403180	3.94	4.29	4.56	4.69	4.82	5.15
H050	Buck Beck	532700	406580	4.03	4.36	4.62	4.74	4.87	5.18
H060	Grimsby	527878	411346	4.10	4.43	4.70	4.82	4.95	5.27
H080	Haborough Marsh	520790	415740	4.26	4.61	4.88	5.01	5.14	5.47
H090	Immingham	519141	417449	4.26	4.61	4.88	5.01	5.14	5.47
H100	South Killingholme	518700	417120	4.41	4.77	5.05	5.18	5.32	5.66
H130	North Killingholme	516530	420000	4.51	4.87	5.15	5.28	5.42	5.77
H150	East Halton	514450	422870	4.59	4.96	5.25	5.39	5.53	5.89
H170	Goxhill	511970	425440	4.67	5.04	5.34	5.47	5.61	5.95
H200	New Holland	508020	424330	4.87	5.26	5.55	5.68	5.81	6.12
H210	Barrow Haven	506380	422620	4.92	5.31	5.60	5.73	5.86	6.17
H220	Ferriby	497550	421150	5.04	5.42	5.67	5.77	5.86	6.04
H230	Winterton	493420	422830	5.14	5.51	5.74	5.83	5.90	6.02
H250	Blacktoft	484247	424190	5.25	5.62	5.83	5.90	5.96	6.04
H270	Goole	474857	422960	5.46	5.85	6.07	6.15	6.21	6.29
East Coast									
~	Great Eau	545500	393800	3.80	4.19	4.46	4.57	4.69	4.96
~	Boygrift	553300	379800	3.84	4.24	4.53	4.65	4.77	5.05
~	Burgh Sluice	555190	358620	4.26	4.45	4.76	4.90	5.03	5.34
Wash									
~	Hobhole	536610	339940	4.82	5.30	5.64	5.78	5.93	6.27
~	Lawyers Sluice	540750	334550	4.84	5.32	5.66	5.80	5.95	6.29
~	West Lighthouse	549150	325750	4.88	5.37	5.71	5.86	6.01	6.35
~	Grand Sluice	532400	344500	4.88	5.33	5.65	5.78	5.93	~
~	Fosdyke Bridge	531700	332200	4.91	5.38	5.71	5.85	5.99	~
~	Marsh Road	526000	324000	5.04	5.44	5.73	5.85	5.98	~
~	Wisbech	546100	310000	4.83	5.25	5.53	5.66	5.78	~
~	Dog In Doublet	527300	299300	3.67	4.00	4.22	4.32	4.42	~

Map 4

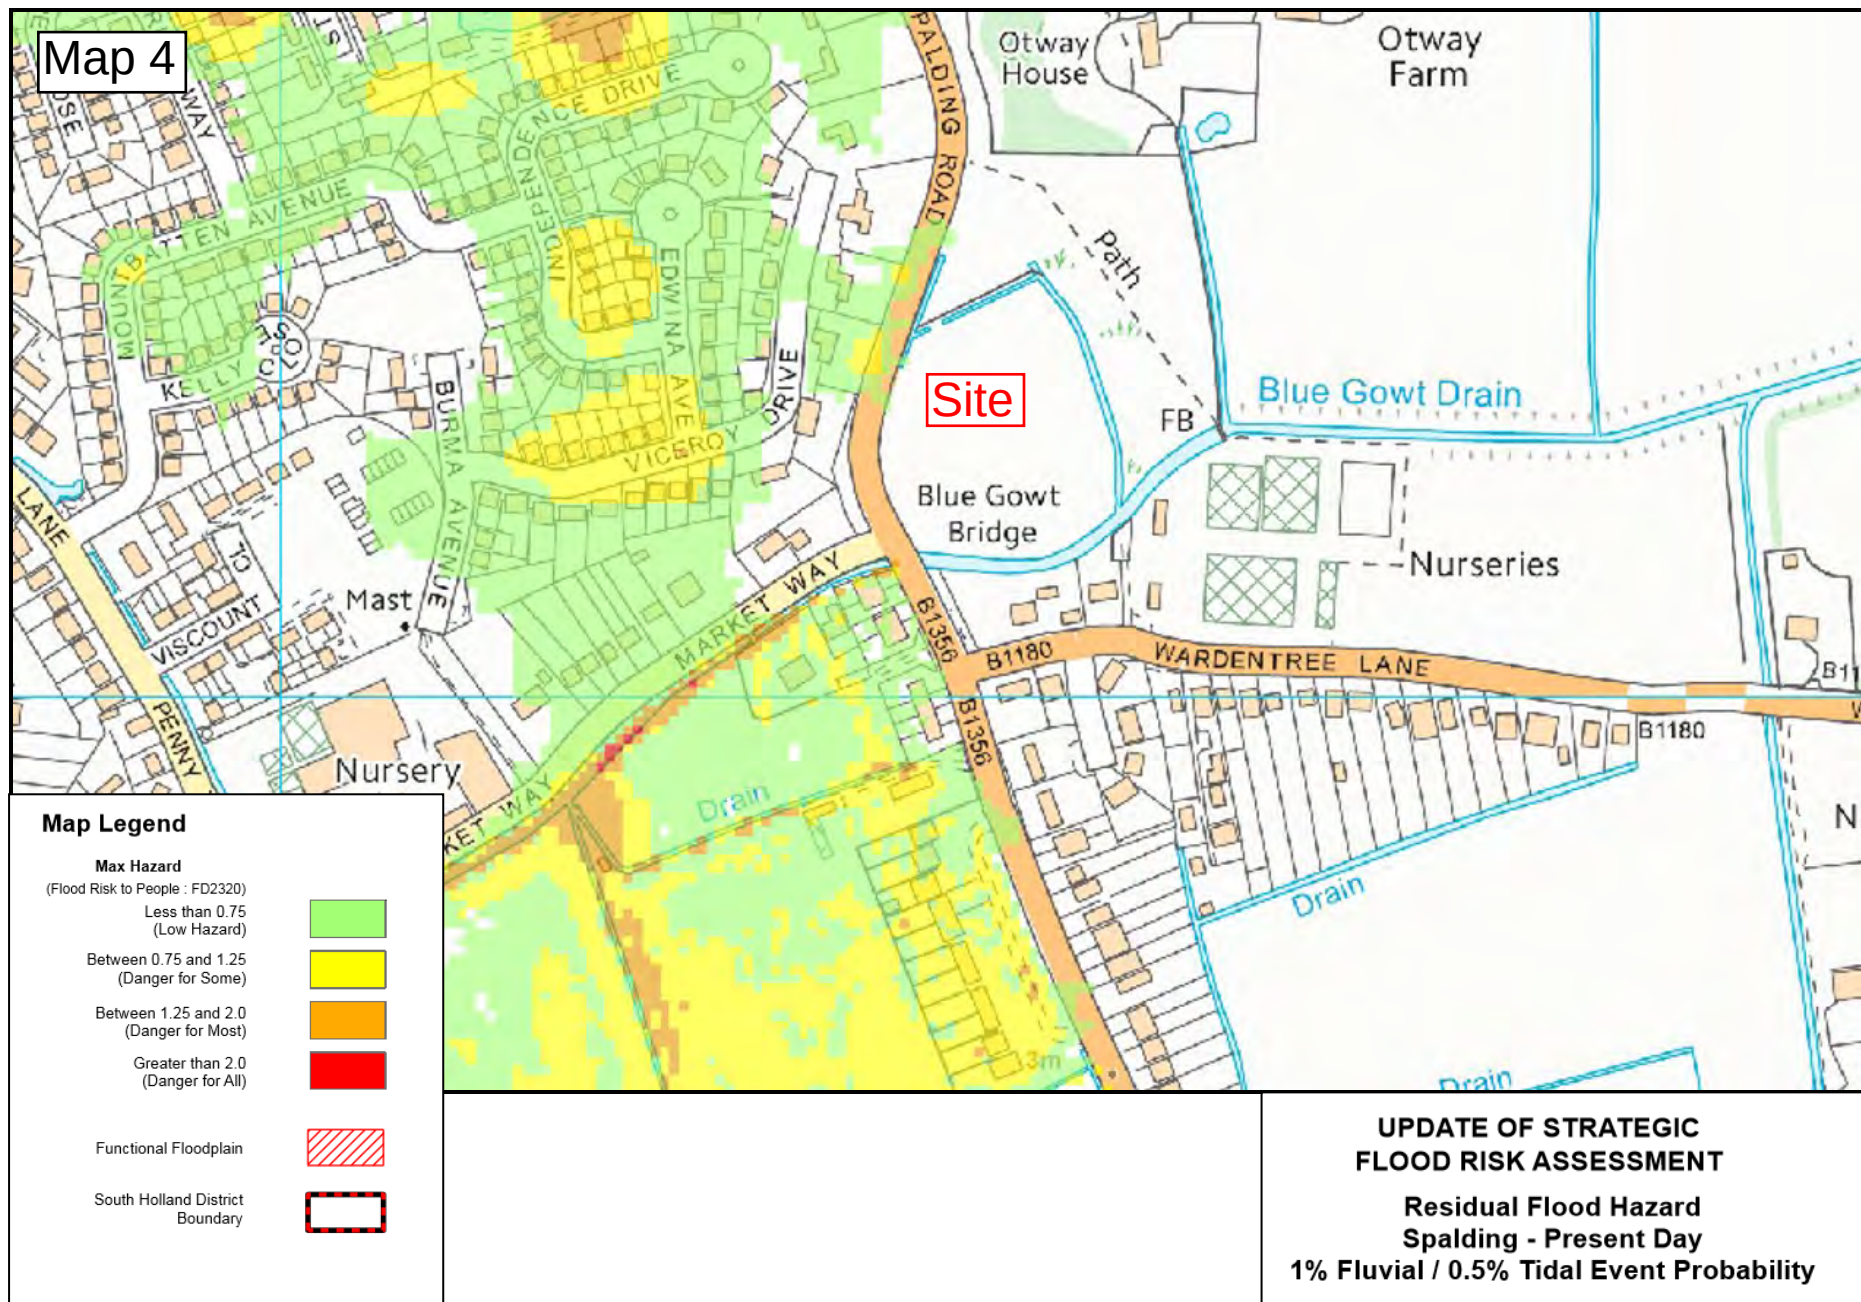

Map 5

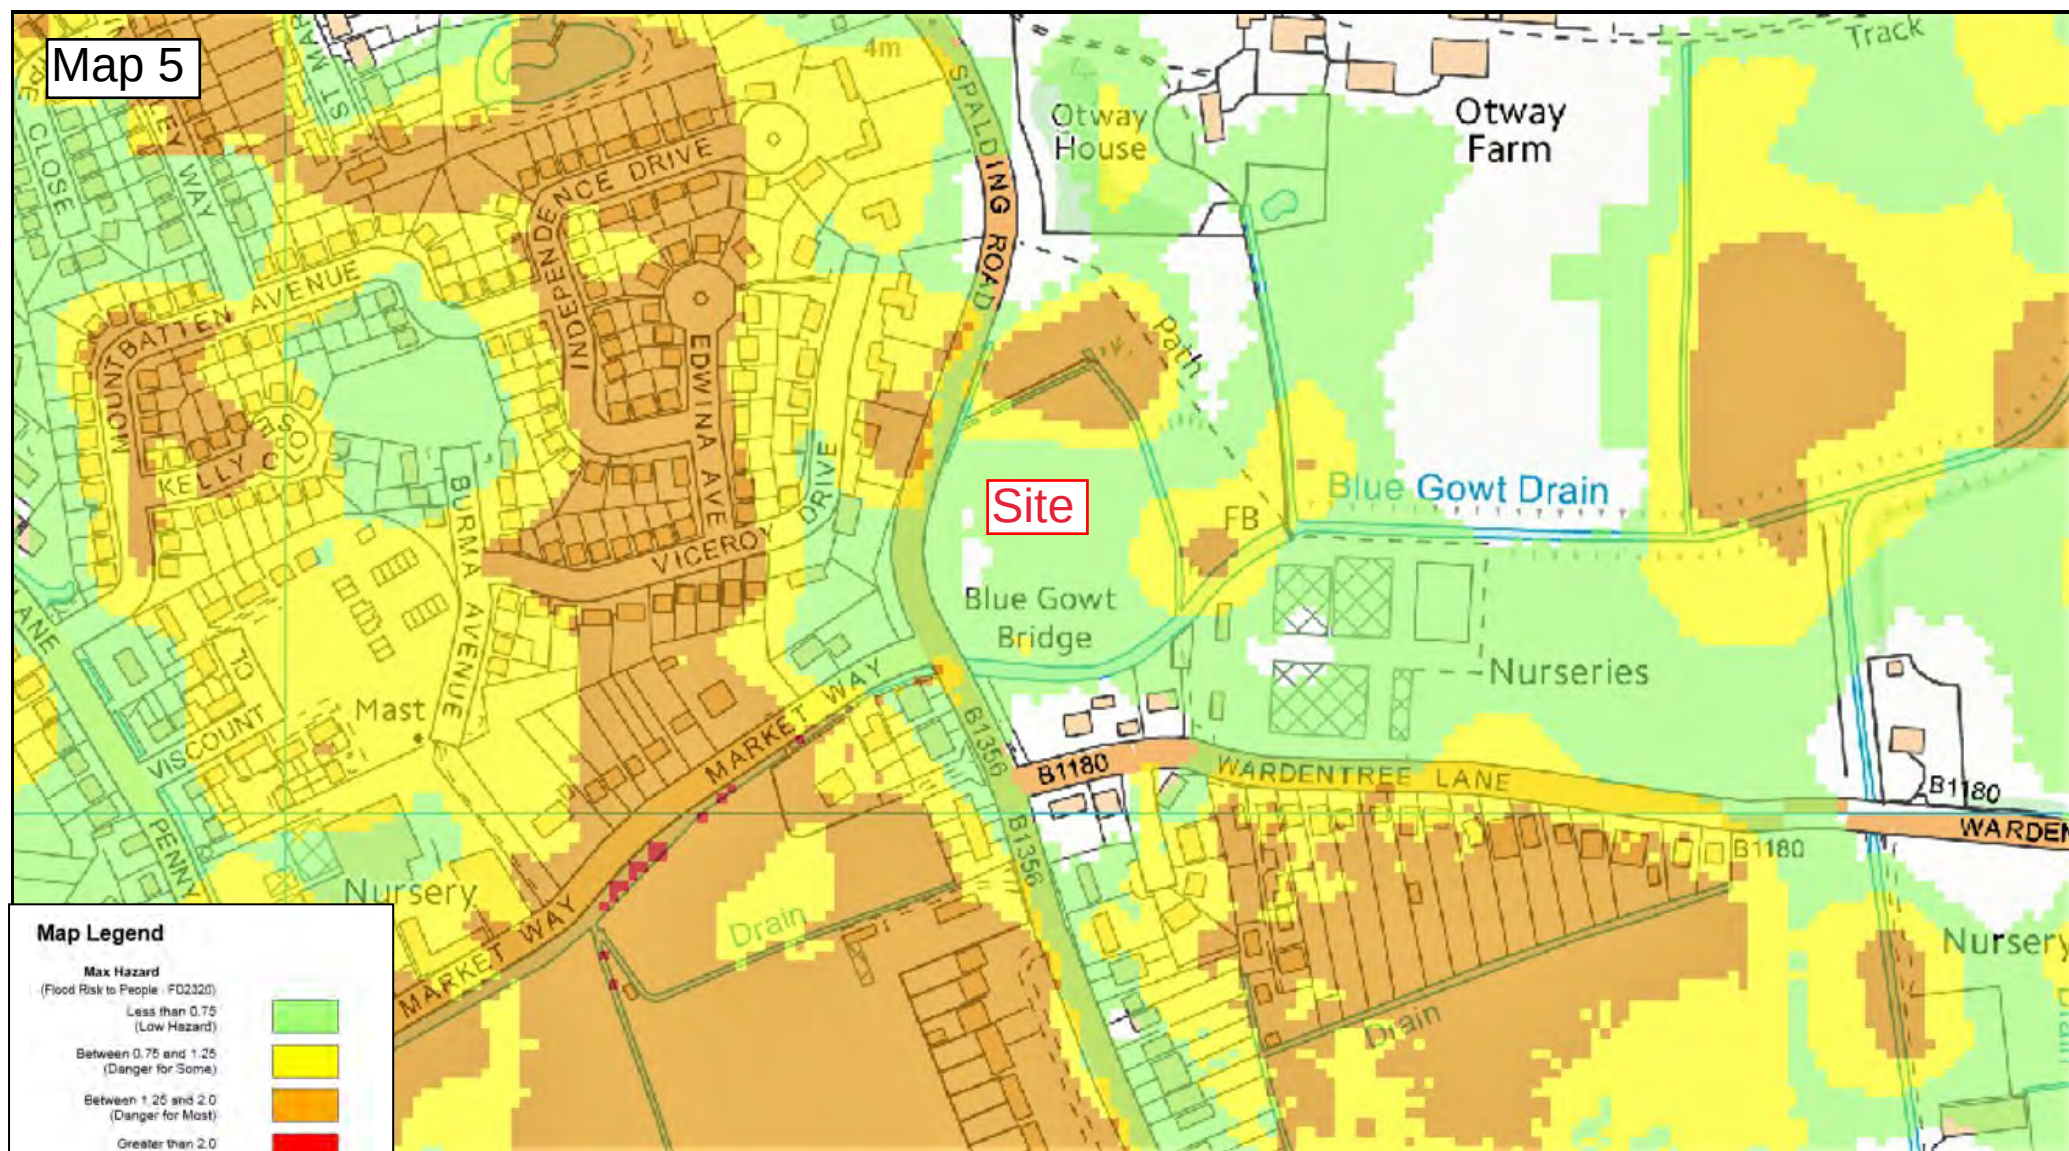

Map Legend

Max Hazard
(Flood Risk to People: FD3320)

- Less than 0.75
(Low Hazard)
- Between 0.75 and 1.25
(Danger for Some)
- Between 1.25 and 2.0
(Danger for Most)
- Greater than 2.0
(Danger for All)



Functional Floodplain




South Holland District Boundary



UPDATE OF STRATEGIC FLOOD RISK ASSESSMENT

**Residual Flood Hazard
Spalding - Year 2115
1% Fluvial / 0.5% Tidal Event Probability**

Map 6

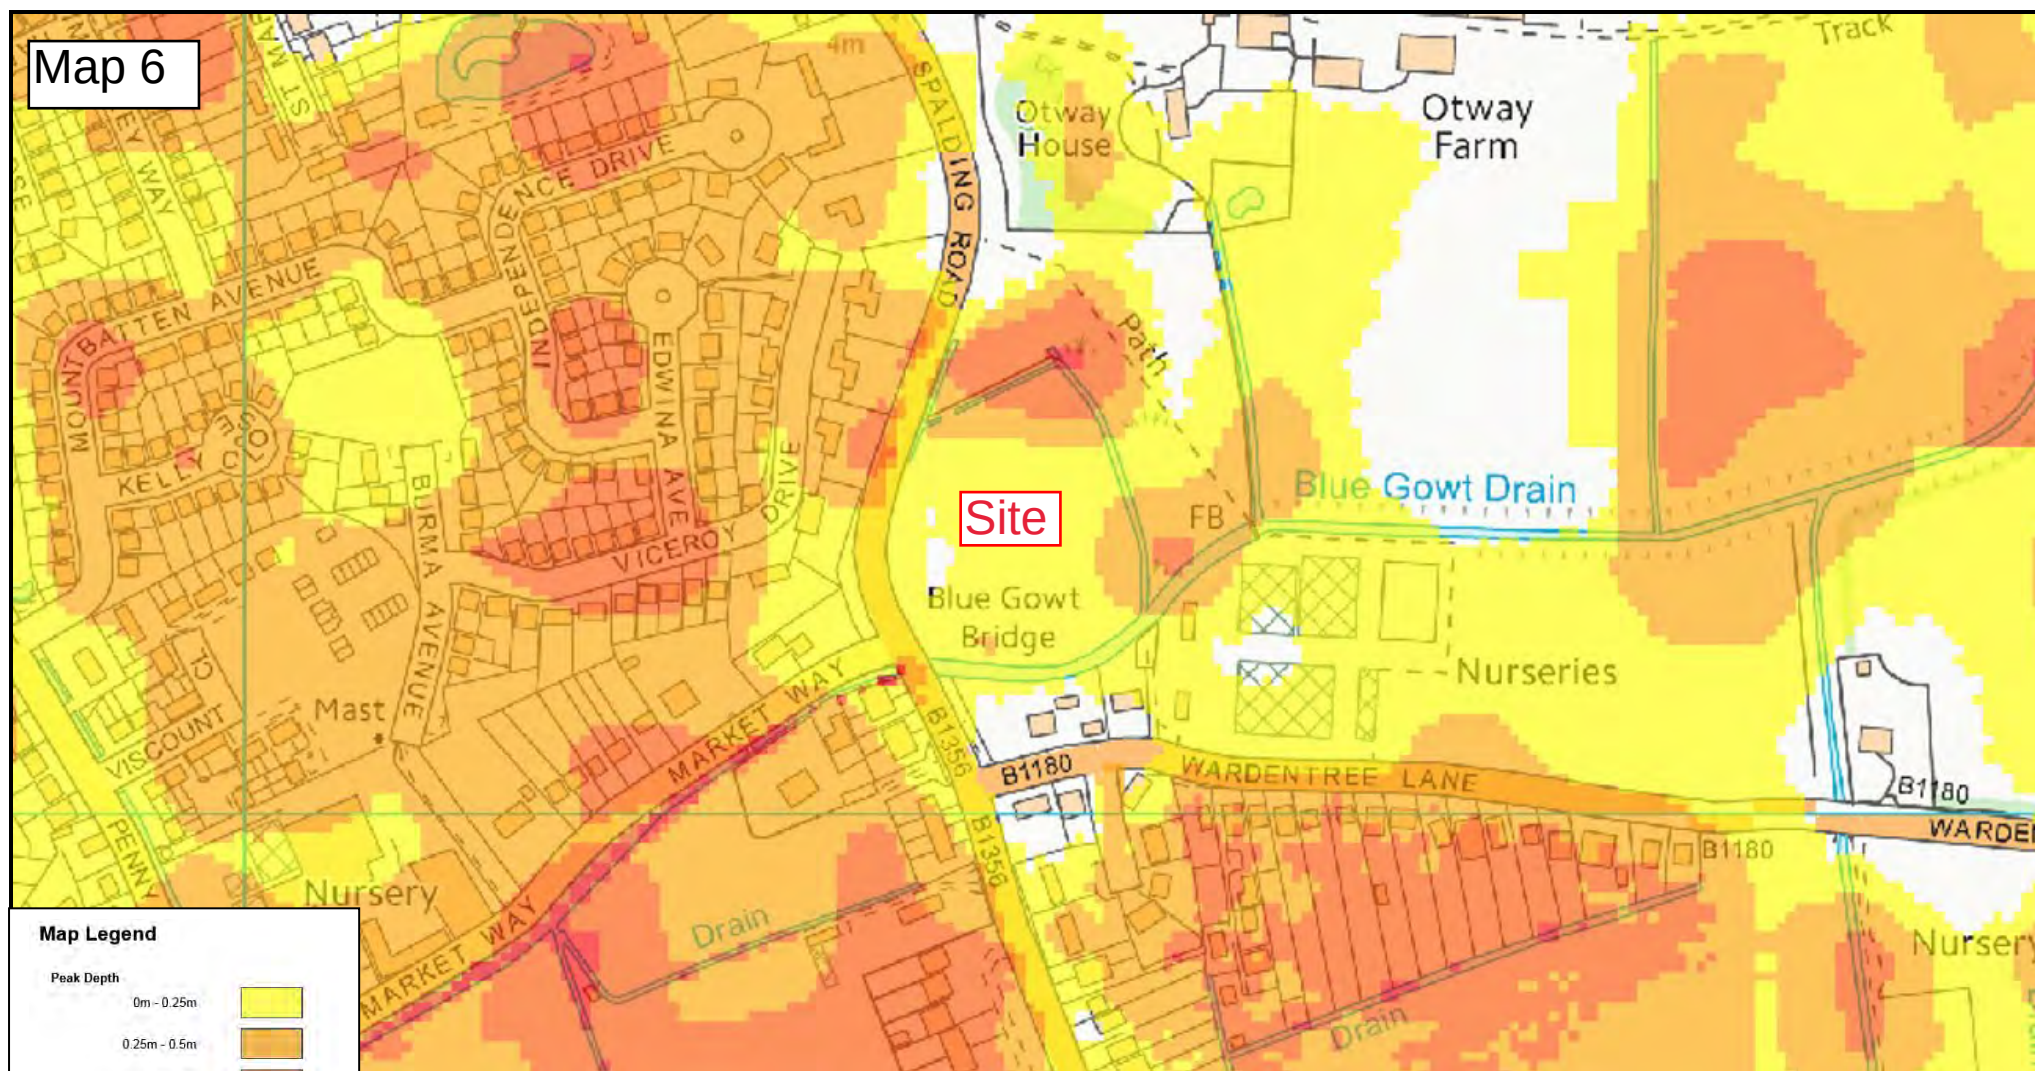

Map Legend

Peak Depth

0m - 0.25m



0.25m - 0.5m



0.5m - 1m



1m - 2m



2m +



Functional Floodplain



South Holland District Boundary



Spalding Rd Depth Map


**UPDATE OF STRATEGIC
FLOOD RISK ASSESSMENT**

Residual Peak Depth

Spalding - Year 2115


1% Fluvial / 0.5% Tidal Event Probability

Map 7

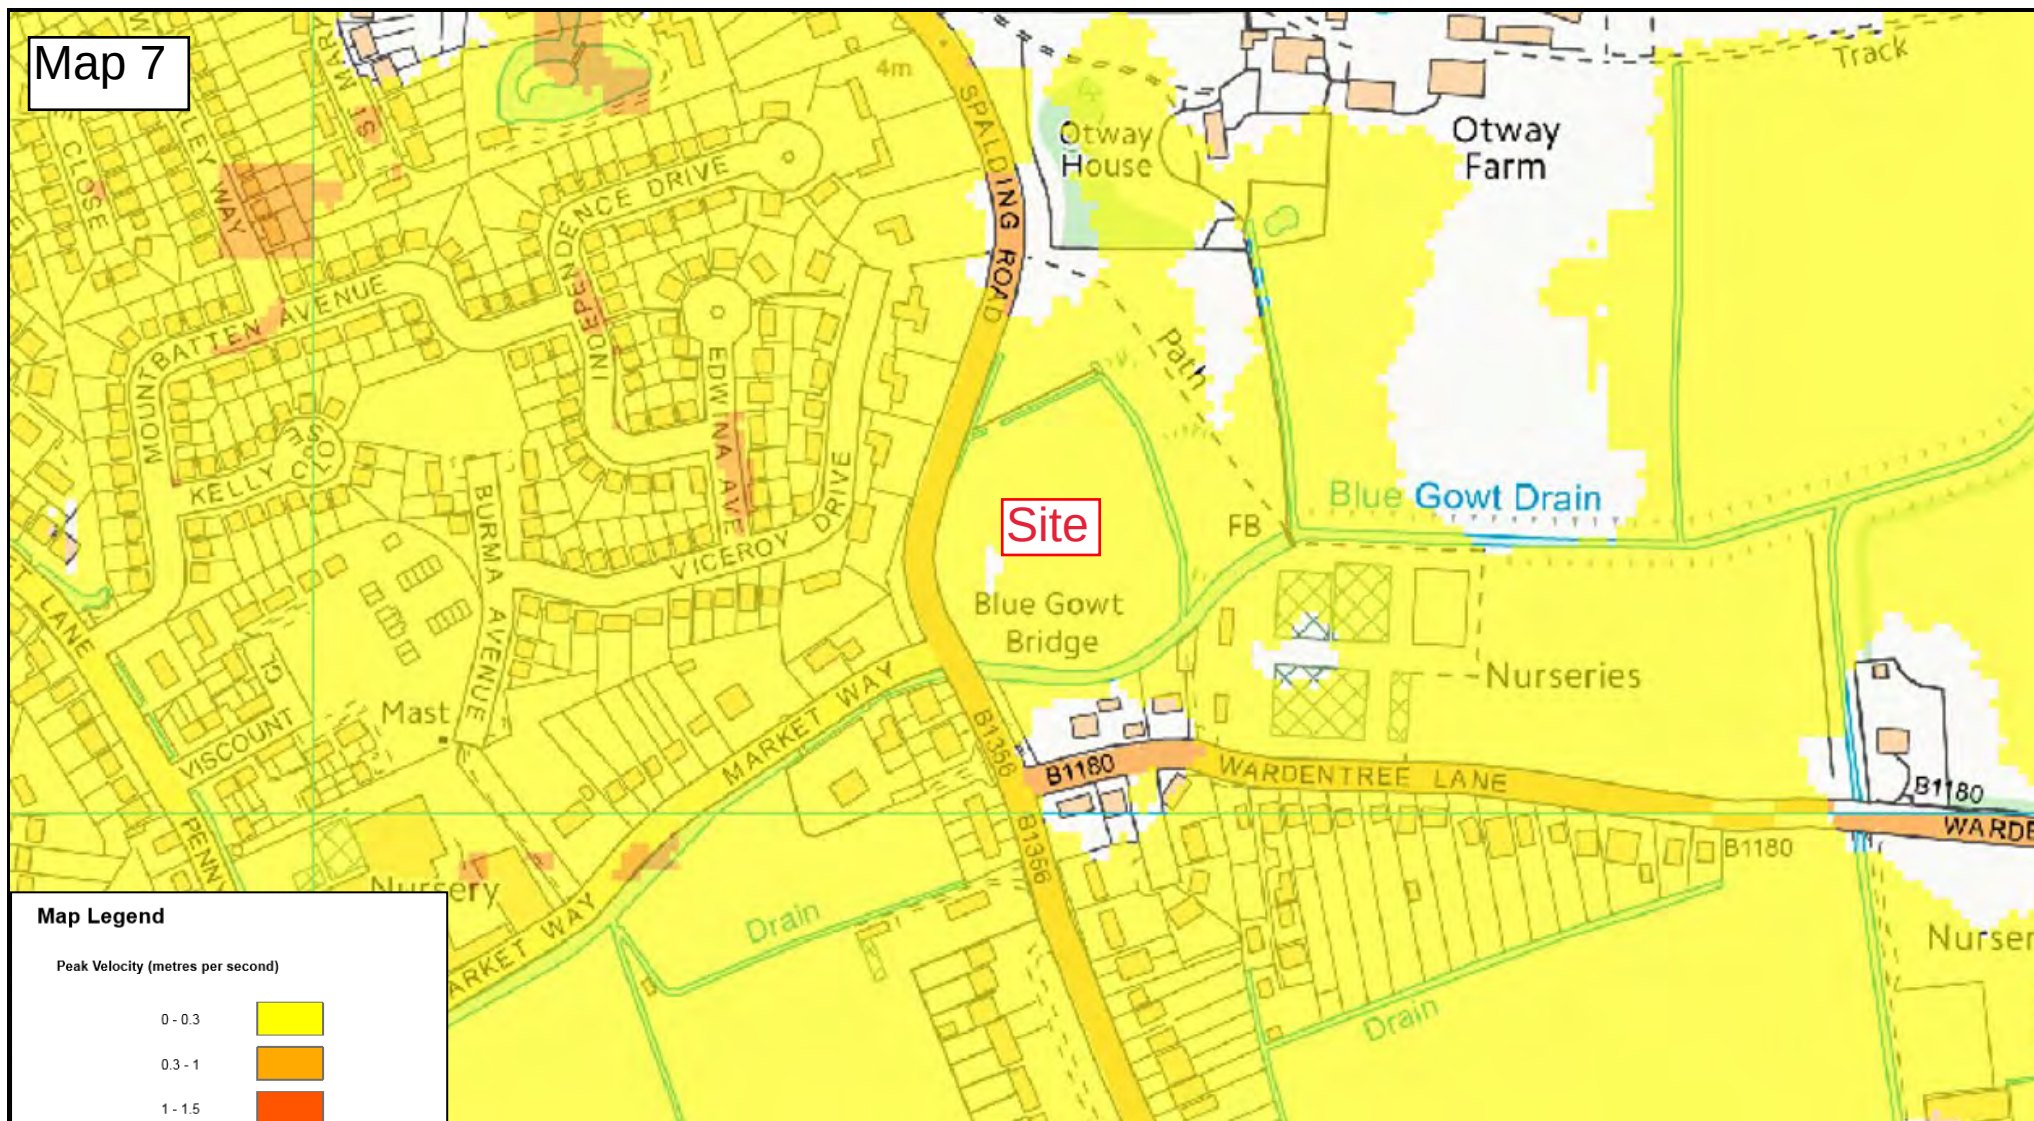

Map Legend

Peak Velocity (metres per second)

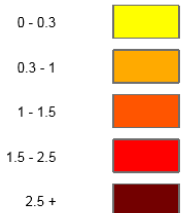

Functional Floodplain



South Holland District Boundary



UPDATE OF STRATEGIC FLOOD RISK ASSESSMENT

Residual Peak Velocity
Spalding - Year 2115

1% Fluvial / 0.5% Tidal Event Probability

Flood risk from rivers or the sea


- ☐ Extent of flooding
- ☐ Depth and flow estimates at monitoring stations

Flood risk from surface water

- ☐ Extent of flooding
- ☐ High risk: depth
- ☐ High risk: velocity
- ☐ Medium risk: depth
- ☐ Medium risk: velocity
- ☒ Low risk: depth
- ☐ Low risk: velocity

Flood risk from reservoirs



- ☐ Extent of flooding
- ☐ Flood depth
- ☐ Flood speed

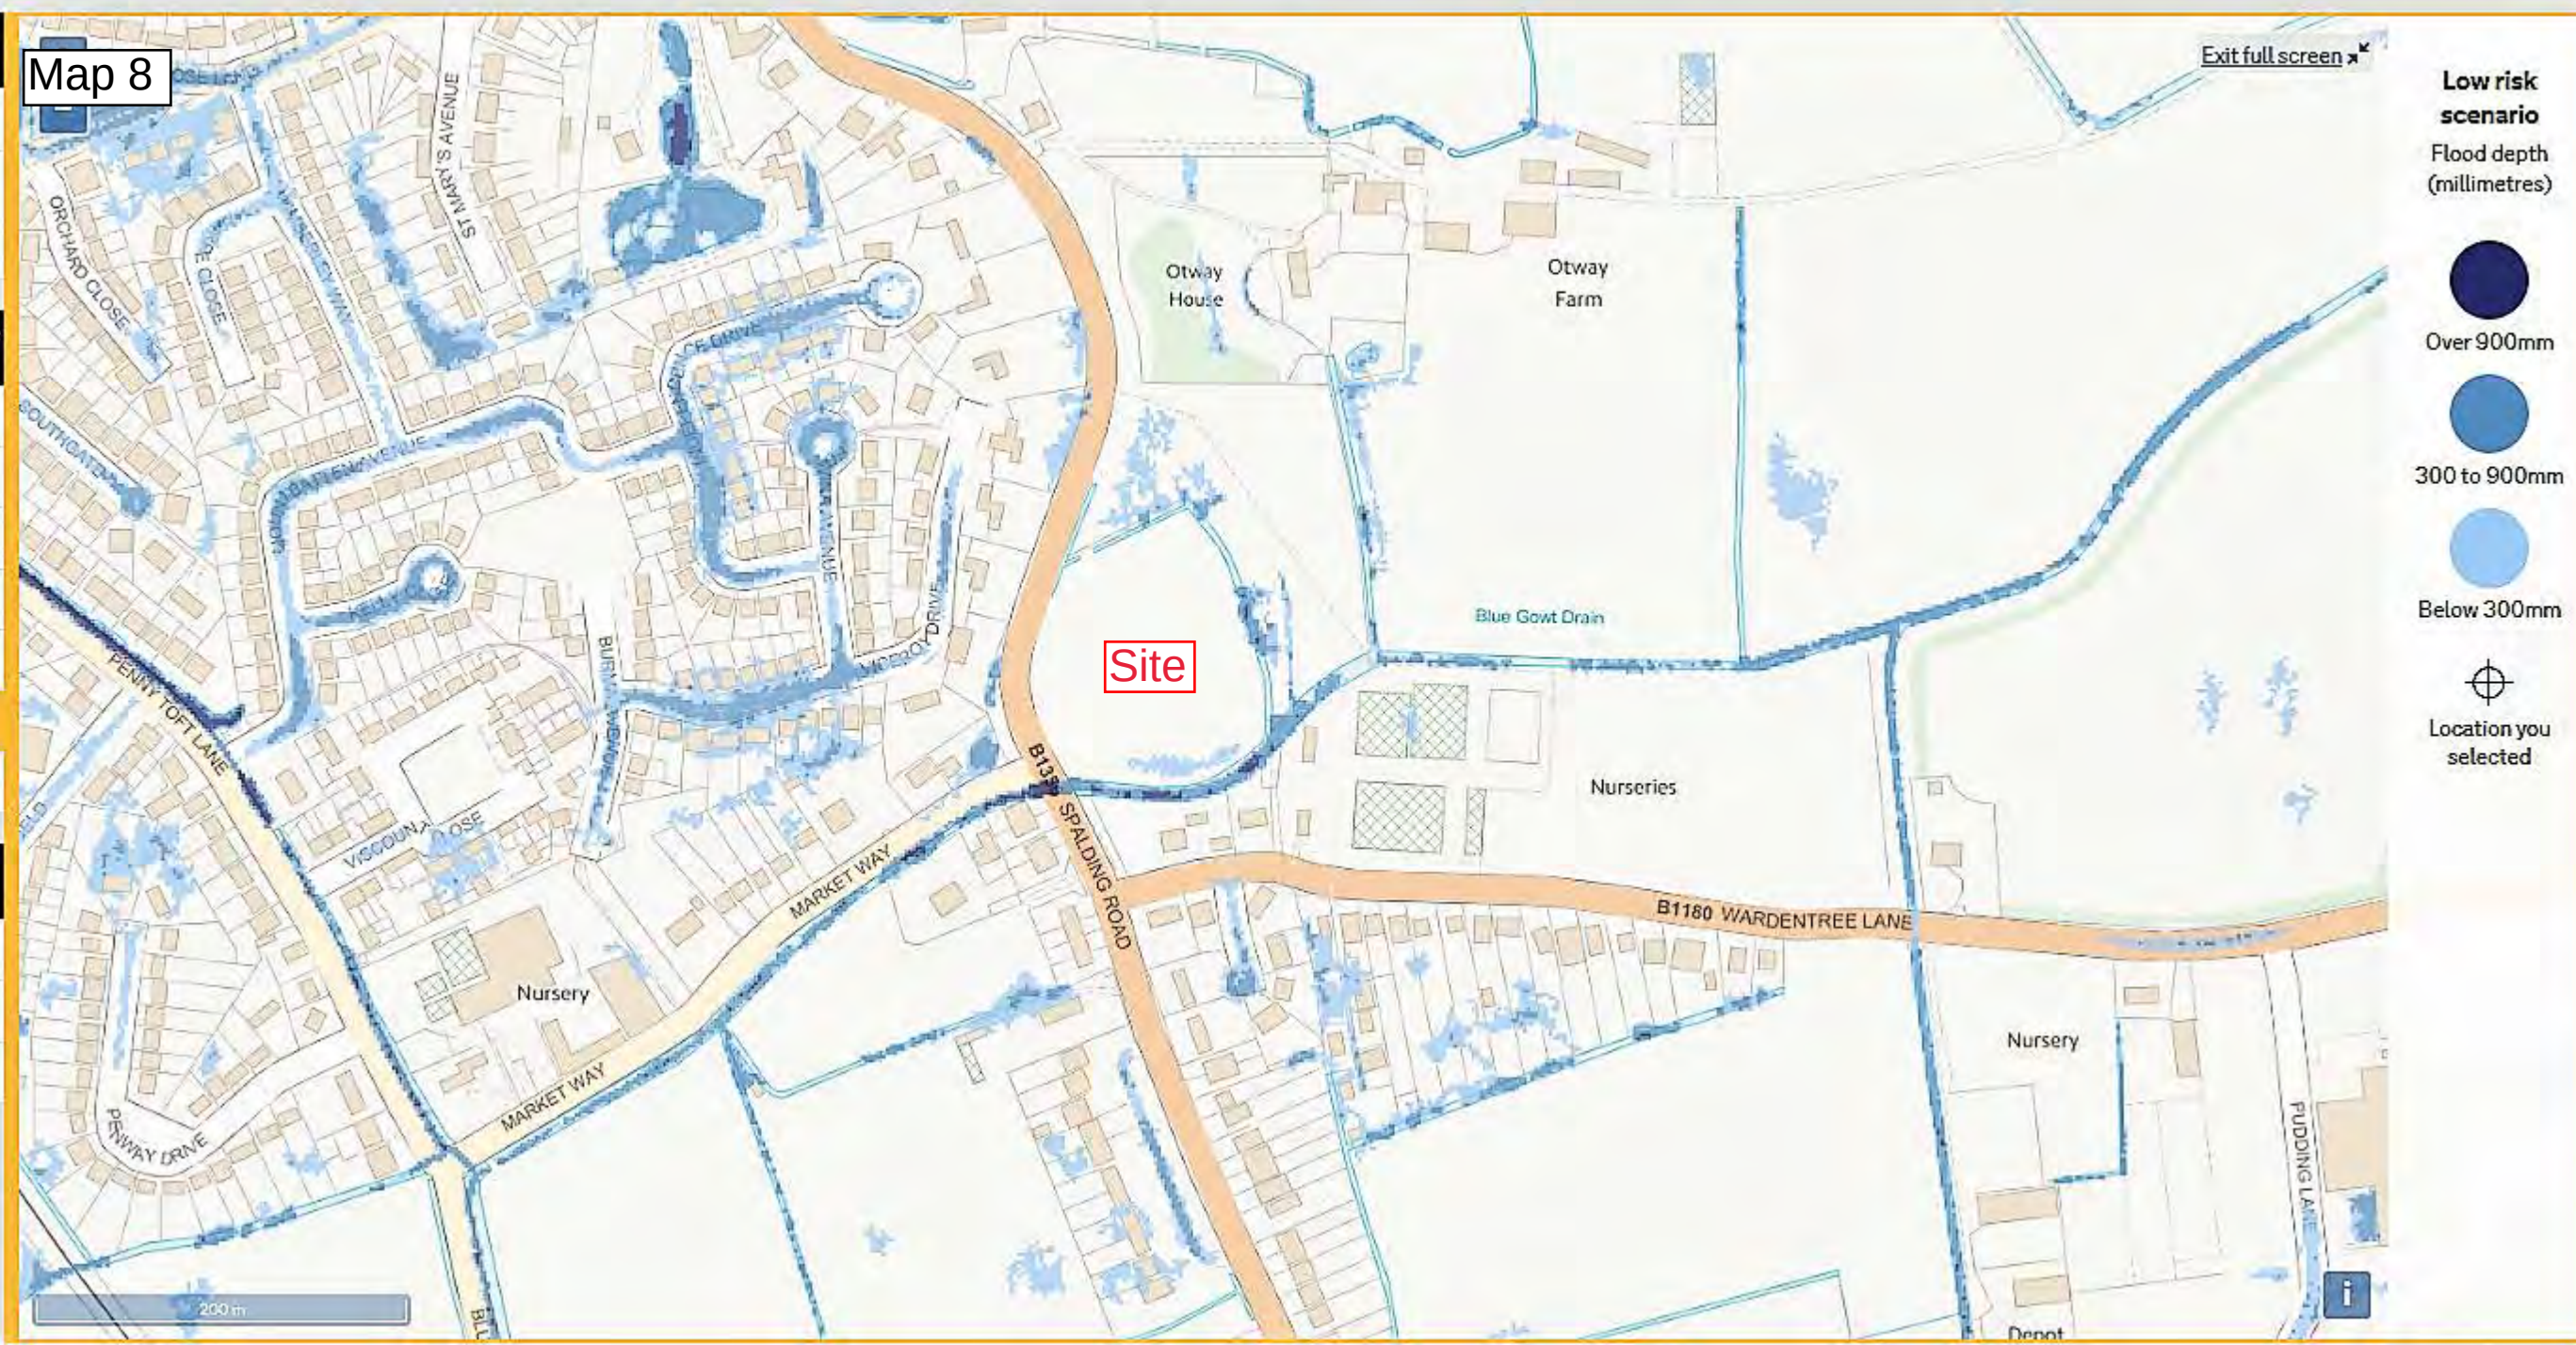

Plan 1

Notes

Ordnance Survey Map
© Crown Copyright 2017. OS Licence No: AR 100010613

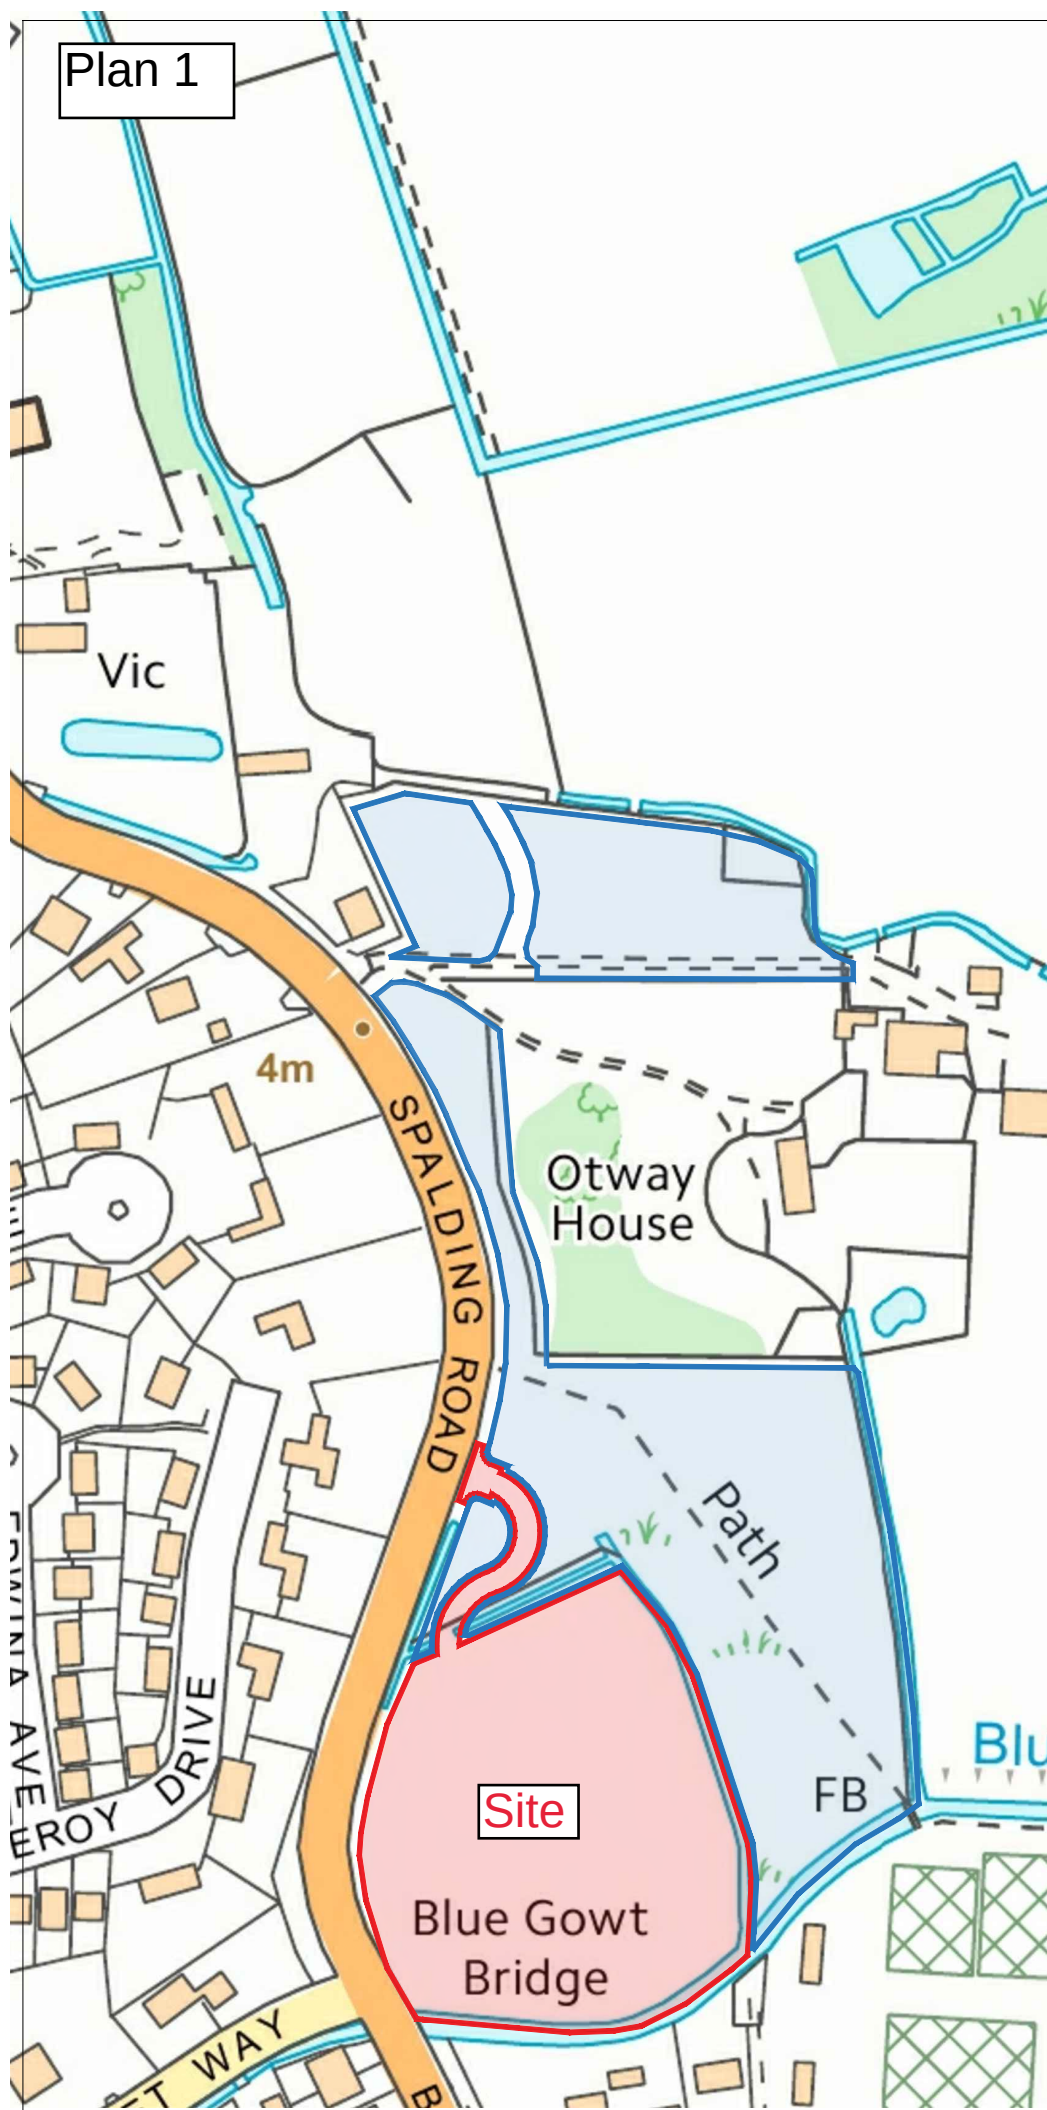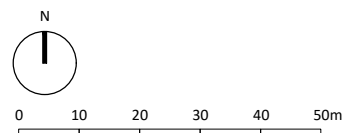

Rev	By	Notes	Date
A	WW	Red/ blue line revisions	23.05.18

rdc Robert Doughty Consultancy		32 High Street, Helpingham Sleaford, Lincolnshire NG34 0RA Tel: 01529 421646 Fax: 01529 421358 Email: admin@rdc-landplan.co.uk Web: www.rdc-landplan.co.uk
---	--	---

Client AJ & RJ Cooke		
Project Land off Spalding Rd, Pinchbeck		
Drawing title Location Plan		
Drawing No 776-4_PL_LP01	Rev A	Drawn WW
Scale 1:1250 @ A4	Date 06.04.17	Checked LMS

Plan 2

N325450.00

N325400.00

N325350.00


N325300.00

N325250.00

N325200.00

N325150.00

N325100.00

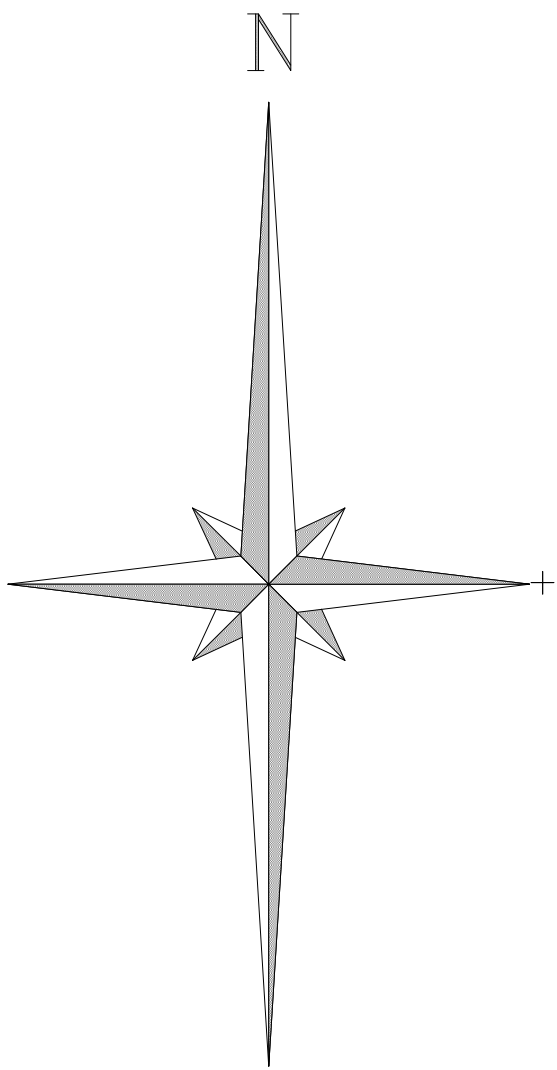

N325450.00

N325400.00

N325350.00

N325300.00

N325250.00

N325200.00

N325150.00

N325100.00

NOTES:

ABBREVIATIONS & SYMBOLS

AV	AIR VALVE	OHC	OVERHEAD CABLE
BH	BONE HOLE	PR	POST BOX
BOL	BOLLARD	PIV	PIPE INVERT LEVEL
CATV	CABLE TV WH	PM	PARKING METER
CCTV	SECURITY CAM	PO	POST
CL	COVER LEVEL	PT	PIPE TOP LEVEL
CH	CHANNEL	PR	POST & RAIL FENCE
COL	COLUMN	PW	POST & WIRE FENCE
DC	CABLE TV LID	RD	EDGE OF ROADNO KERB
DP	DOWN PIPE	RE	ROOFING EYE/POINT
DR	DRAIN	RL	RODGE LEVEL
EL	EAVES LEVEL	RP	REFLECTIVE POST
EP	ELECTRIC POLE	RS	ROAD SIGN
ER	EARTH ROD	SLL	STONE LEVEL
FB	FLOWER BED	SCF	SOFT LEVEL
FH	FIRE HYDRANT	SV	VALVE
FEL	FINISHED FLOOR LEVEL	SW	SURFACE WATER
FP	FLAG POLE	T&S	TACTILE PAVING
FW	FOUL WATER	TH	TRIAL HOLE
GV	GAS VALVE	TL	TRAFFIC LIGHTS
HW	HEADWALL	TLN	TARMAC LEVEL
IC	INSPECTION COVER	TOW	TOP OF WALL LEVEL
IL	INVERT LEVEL	TP	TELEGRAPH POLE
KB	KERB BOTTOM	TRK	TRACK
KO	KERB OFFSET	UTL	UNABLE TO LIFT
KT	KERB TOP	VP	VENT PIPE
LP	LAMP POST	WL	WATER LEVEL
LC	LIGHT COLUMN	WVL	WATER LEVEL
MH	MANHOLE	WM	WATER METER
MP	MARKER POST	WO	WASH OUT POINT

FENCE	TREE
HEDGE	BOREHOLE
ELECTRIC	STATION
BANK EDGE	TBM
STORM LINE	MANHOLE
FOUL LINE	GULLY
TELECOM LINE	BATTER
GAS LINE	WATER LVL
LARSON PILES	
CHANNELS	
WATER MAIN	

1. THE POSITION OF THIS SURVEY IS BASED ON GPS OSTN02 GRID
2. ALL LEVELS RELATE TO GPS'S DATA ACQD. WITH TRIMBLE VRS
3. TREES SPREADS ARE DRAWN TO SCALE AND SHOW THE GENERAL/AVERAGE CANOPY SPREAD
4. ALL BELOW GROUND LEVEL INFORMATION INCLUDING VOIDS, DRAINAGE & SERVICES HAVE BEEN IDENTIFIED FROM THE SURFACE LEVEL ONLY. THEREFORE PIPE SIZES ETC ARE ESTIMATIONS ONLY. ALL CRITICAL DIMENSIONS SHOULD BE CHECKED PRIOR TO THE COMMENCEMENT OF ANY SITE WORKS
5. EVERY EFFORT HAS BEEN MADE TO LOCATE AND SURVEY ALL VISIBLE FEATURES. IT SHOULD BE NOTED THAT SOME ITEMS MAY HAVE BEEN OBTAINED AT THE TIME OF THE SURVEY AND THEREFORE NOT SHOWN ON THIS DRAWING.
6. PHYSICAL BOUNDARY FEATURES SHOWN ON THIS DRAWING DO NOT NECESSARILY REPRESENT THE ACTUAL LEGAL BOUNDARIES. THIS INFORMATION SHOULD BE CONFIRMED WITH THE RELEVANT DOCUMENTATION.
7. THE CONTRACTOR MUST CHECK AND VERIFY ALL SITE LEVELS, DIMENSIONS, UTILITIES AND DRAINAGE DETAILS PRIOR TO THE COMMENCEMENT OF ANY SITE WORKS. ANY DISCREPANCIES MUST BE NOTIFIED TO DANIEL CHARLES SURVEYS LTD.
8. ALL SURVEY STATION CONTROL POINTS MUST BE CHECKED BY THE CONTRACTOR PRIOR TO STARTING ANY SITE WORKS.

Point	Easting	Northing	Elevation
9009	524345.960	325193.819	3.231
9008	524353.075	325080.777	3.250
9010	524445.986	325096.055	3.324

SURVEY DATE: 13 +14/11/2018 INITIALS: JT

REV	AMENDMENTS	DRN	DATE
A	EXI MH ADDED IN SOUTH-EAST OF SITE	JT	14/5/19
B	EXI MH POSITION ADDED NEAR SPALDING ROAD	JT	22/5/19


Client: DB LAWRENCE

Project Title: LAND AT SPALDING ROAD PINCHBECK

Drawing Title: TOPOGRAPHICAL SURVEY

Scale @ A1: 1:500	Date: 14/11/2018
Drawing No: 18 - 232 - 01	Rev: B
C.A.D Title: db lawrence/master topo (18-232-01rev B).mjo	
Drawn By: JT	Checked By: MJW

Daniel Charles Surveys Ltd
Land Surveying & Engineering Services
Honeywood Barn, Honeyholes Lane,
Dunholme, Lincoln, LN2 3SU
Tel : 01673 860444 Fax : 01673 863362
E-mail : info@daniel-charles.co.uk
Website : www.daniel-charles.co.uk

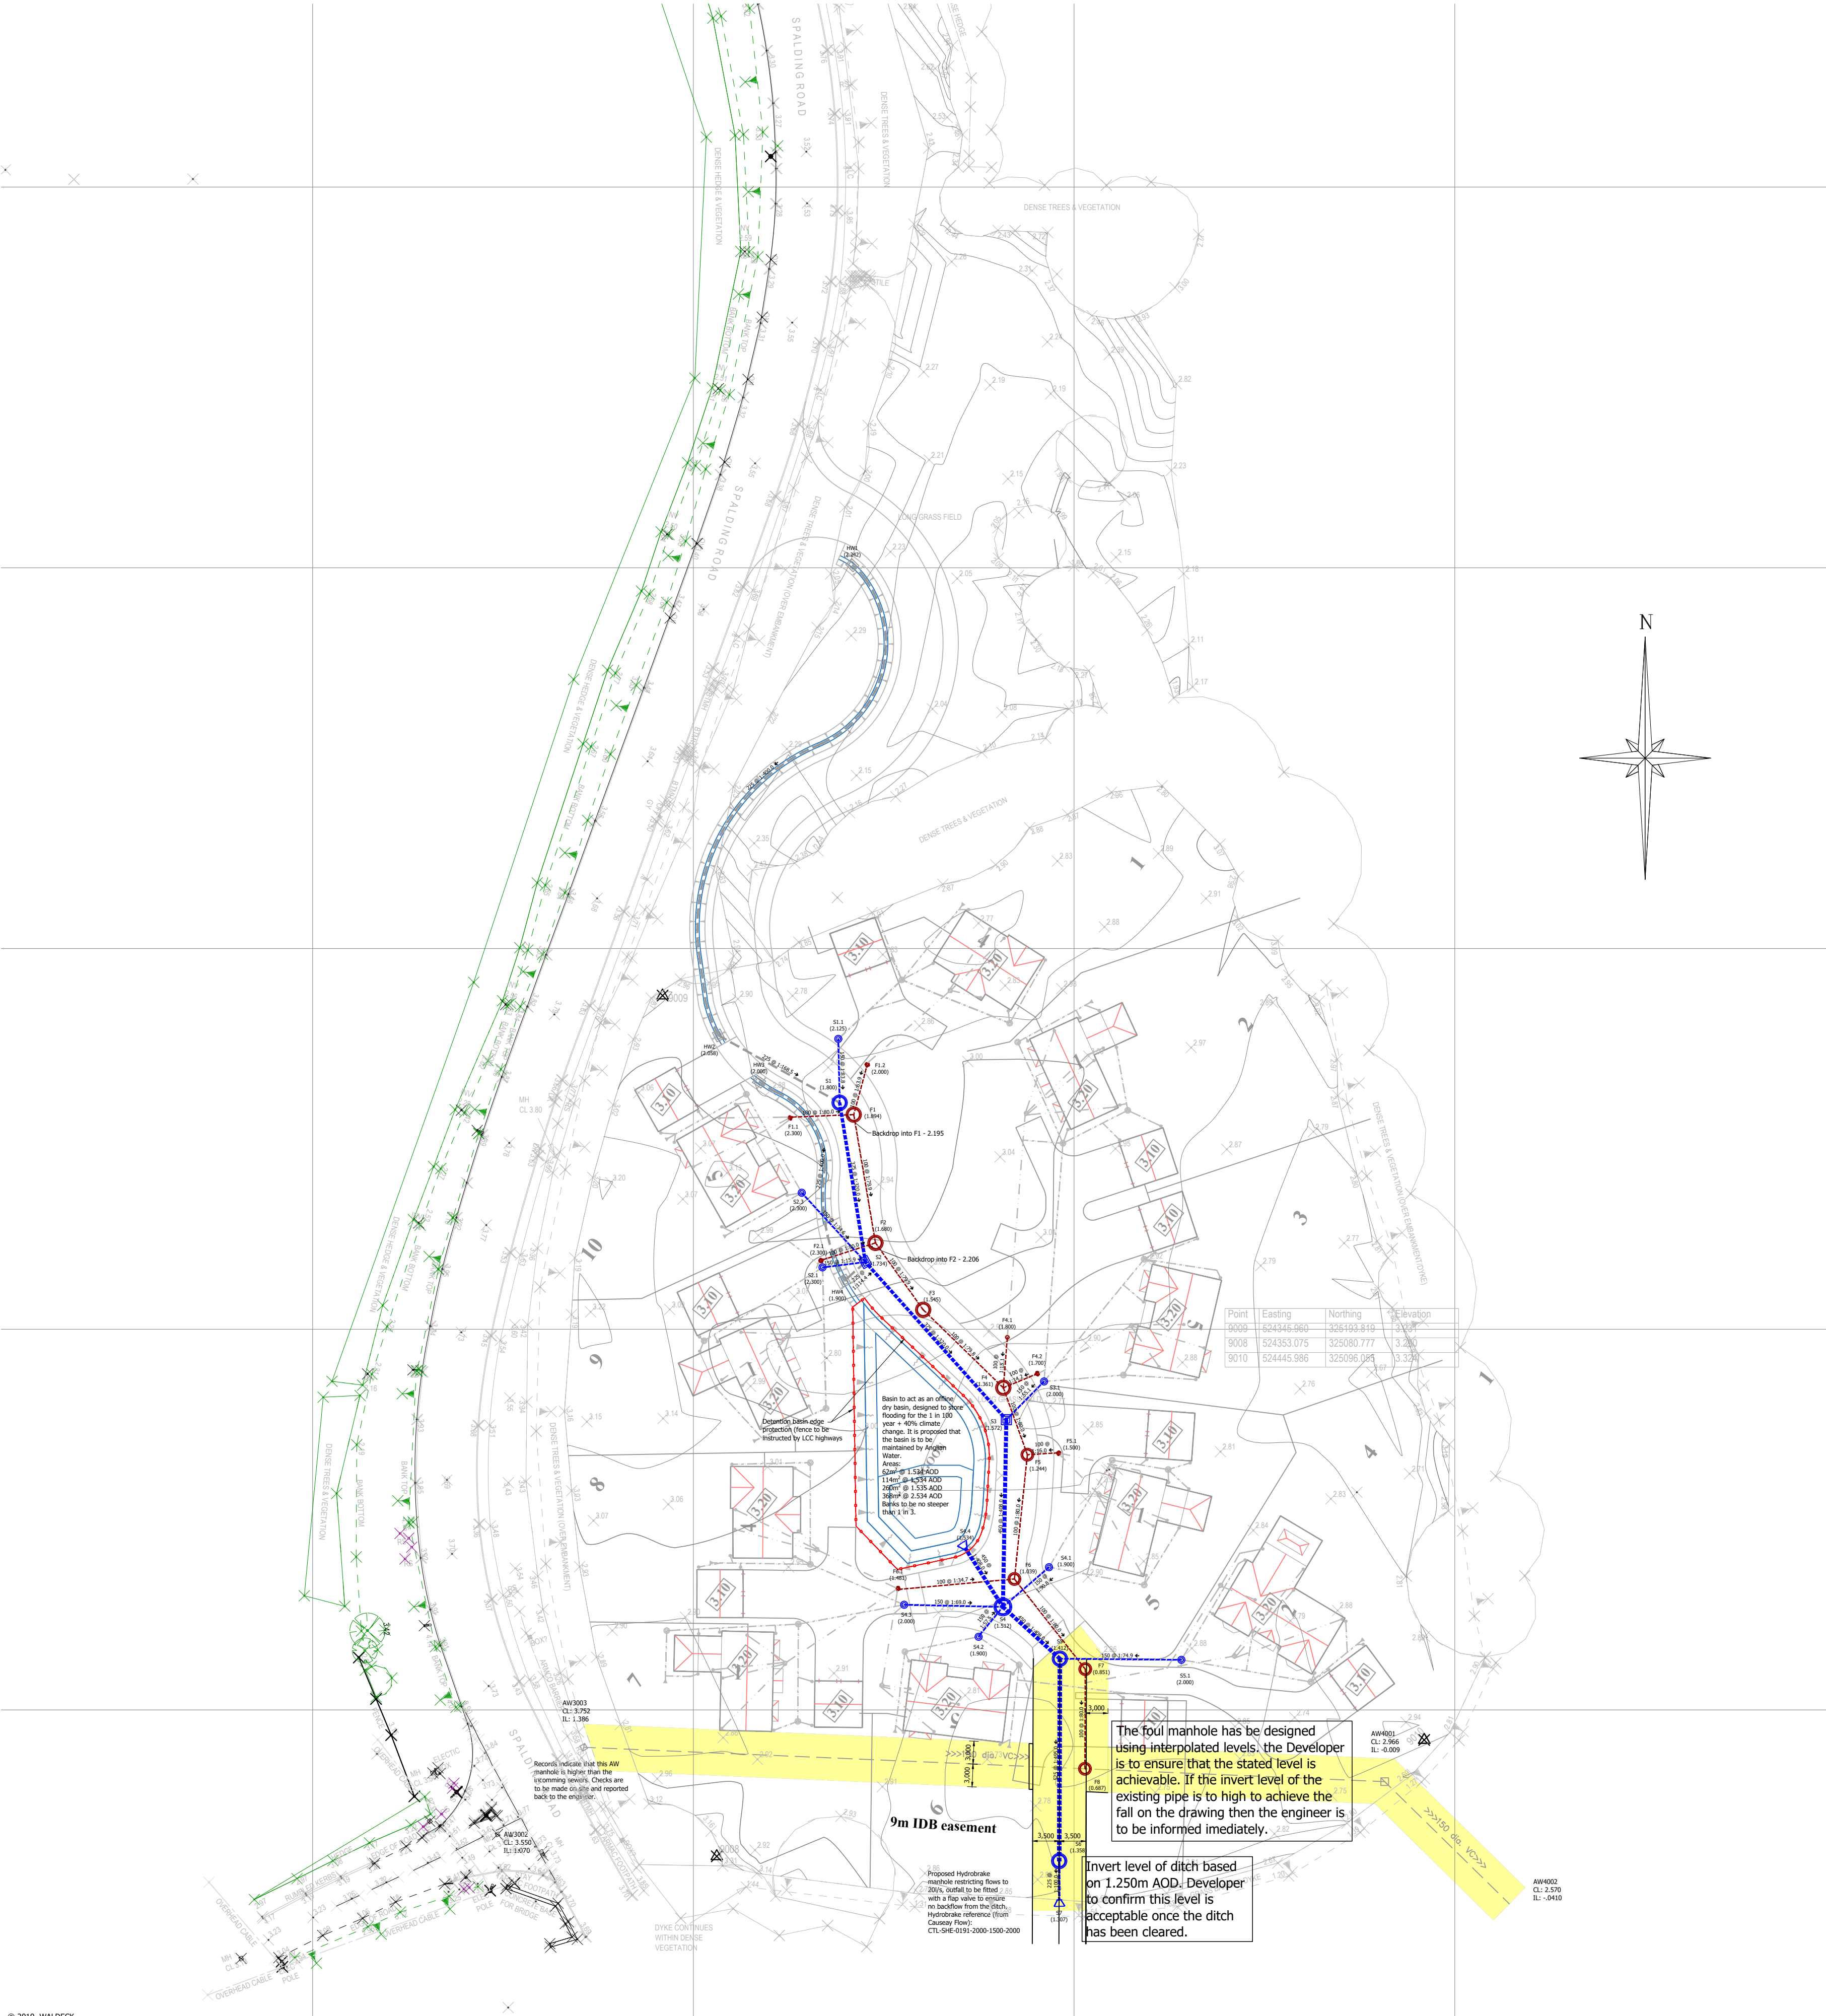

Drainage Key

- xxxØ @ 1:xxx Adoptable Surface Water Sewer AW
- S1 (x.xxx) Adoptable Surface Water Manhole/Demarcation AV (invert)
- xxxØ @ 1:xxx Adoptable Foul Water Sewer AW
- F1 (x.xxx) Adoptable Foul Water Manhole/Demarcation AW (invert)
- xxxØ @ 1:xxx Adoptable Surface Highway Water Sewer LLC
- HW1 (x.xxx) Adoptable Surface Highway Manhole LLC (invert)
- xxxØ @ 1:xxx Private Surface Water Sewer
- PS1.1 CL: XX.XXX (x.xxx) Private Surface Water PPIC Cover Level (invert)
- RWP Rain Water Pipe
- RE Rodding Eye
- Formpave fin drain with 110mmØ outlets
- xxxØ @ 1:xxx Private Foul Water Sewer
- P.F1.1 CL: XX.XXX (x.xxx) Private Foul Water PPIC Cover Level (invert)
- Foul SVP, AAV, SS etc.
- >>>????>>> Existing Anglian Water foul sewer with size
- Existing Anglian Water foul manhole with reference, cover & invert levels, Taken from AW records - and MUST be surveyed prior to construction
- AW Easement

Construction Design And Management Regulations 2015

The contractors attention is drawn to the abnormal risks identified below, annotated on the drawing and explained in the associated design risk registers.

Legend

- You Must Not Do
- Hazard Or Danger
- You Must Do
- Caution

Abnormal Risks Identified:
1. Abnormal risks to be confirmed

Note:
Drawing to be printed in colour. Note text displayed as red to confirm.

Notes

- If in doubt, ask the Project Lead.
- Do not scale this drawing.
- All dimensions are in metres unless stated otherwise.
- This drawing to be read in conjunction with all other relevant drawings and specifications.
- All proprietary items to be installed in strict compliance with manufacturers instructions and recommendations.
- Some services are present on this site, and the contractor should satisfy himself as to their location prior to commencing any excavations. Any services indicated on the drawings are based on information given on the survey. No warranty is given as to the accuracy of this information and no liability accepted for incorrectly located plant. The contractor is to obtain all necessary utility company information prior to commencing any excavation on site. Contractor is recommended to accurately locate services by hand dug trial holes prior to carrying out mechanical excavation.
- Drainage design to be constructed in accordance with building regulations and Sewers for Adoption 6th edition and any further stipulations from adopting bodies.
- All RWP's, SVP's, SS, etc to be rodable.
- No works to be undertaken within the Anglian Water sewer without prior written approval from Anglian Water.
- Developer to make application for Section 106 and all connections are subject to approval from Anglian Water.
- All stated cover levels are approximate only and are to be confirmed on site.
- Adoptable drainage manhole covers are to be badged 'FW' and 'SW' ('foul water' and 'surface water' respectively). Manhole covers to be a minimum of D400 and 150mm thick. PPIC demarcation chambers to have a minimum cover of C250.
- PPIC's deeper than 1.2m to be fitted with a 'non-accessible' cover.
- Refer to details for concrete protection requirements.
- The specification in all respects shall be in accordance with the current Development Road and Sustainable Drainage Specification and Construction publication in force in the county at the time of construction.
- The minimum longitudinal fall for highways, without channel blocks shall be 1 in 150, and with channel blocks 1 in 250. See clause 10.1 of the Development Road and Sustainable Drainage Specification and construction, in addition, ensure that the first section of any side road falls away from the road to which it is connecting. If general topography requires it to rise, this change of direction should take place after the first set of gullies. This is to ensure a 'false channel' with associated drainage problems is not created in the bellmouth of junctions.
- General deterioration of the existing highway/footway/verges created through construction of the new section 38 Development will be reinstated to the Development Road and Sustainable Drainage Specification and Construction at the developers' own cost at the agreement of the inspecting highway and Flood Authority Officer.
- No private surface water shall discharge onto the adoptable highway.
- No private structural features shall overhang the adoptable highway.
- No private retaining walls exceeding 1.37 metres shall be within 3.66 metres of the highway boundary.

P04	Drawing generally updated	WDK	23.10.19
P03	Key added to drawing	WDK	10.09.19
P02	Drawing generally updated	WDK	13.08.19
P01	Preliminary Issue	WDK	14.06.19
Rev	Amendments	Rev'd by	Date
Client			

Melbourne Holdings

Project Residential Development at Spalding Road, Pinchbeck						
Title Proposed Adoptable Drainage Layout Overall Plan						
Project	Originator	Volume	Level	Type	Role	Number
180293 - WDK - 00 - SI - DR - C - 33000						
Internal Project Reference 180293						
Suitability Suitable For S3 - Suitable for Review & Comment						
Scale	Created	Revision				
1:500 @ A1	July '19	P04				
Project Lead	Drawn	WDK	Checked	P.W		
T.L	Reviewed	S.Y	Approved for Issue	T.L		



© 2019 WALDECK

1. These drawings are copyright and the property of Waldeck Associates Ltd. Copying of the design drawings or intellectual property in full or in part is not permitted without the written consent of a Director of Waldeck Associates Ltd.

2. The initial feasibility pre-construction design specification, cost plans, bill of quantities, feasibility studies and all other documents or media whether electronic or hard copy are provided and shall be subject to changes in details or other rules and regulations and changes in the Employer's requirements and will be subject to design development and such time as Waldeck Services are engaged under a formal written agreement that gives the Employer the right to use the design for a commercial purpose. Use of these documents or media shall be restricted to the use of the project only. No other use or reuse of these documents or media for any other project is permitted without the written consent of Waldeck Associates Ltd. It is the responsibility of the Employer to ensure that these documents or media are not used for any other project without the written consent of Waldeck Associates Ltd. If the Employer or Developer or other has been informed of this limitation, the Employer or Developer or other has been informed of this limitation and has not been informed of this limitation, the Employer or Developer or other has been informed of this limitation and has not been informed of this limitation.

3. "Waldeck" is a Trading Style of Waldeck Associates Ltd registered in England and Wales Company No 1402311.