


Standard Bonded Bars

Suitable For:-


Sliding Sash
"New Era"
"Glenfield"
"Vanguard"
Doors

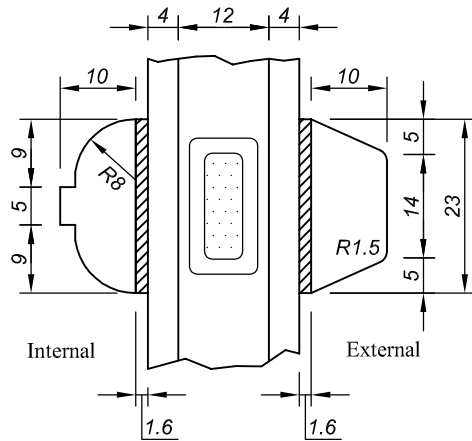

Classical Bonded Bars

Suitable For:-


Sliding Sash
"NewEra"

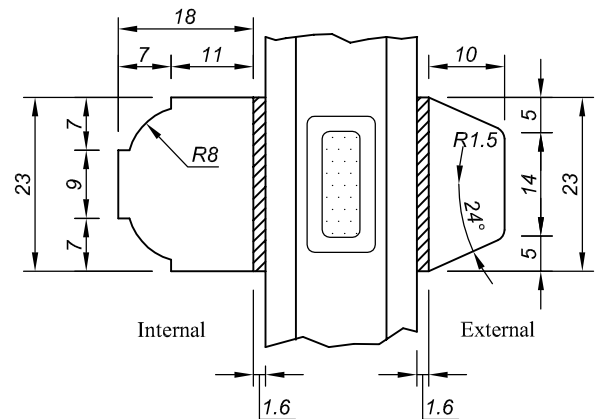

18mm Bonded Bars

Suitable For:-

Internally
Glazed
"New Era"

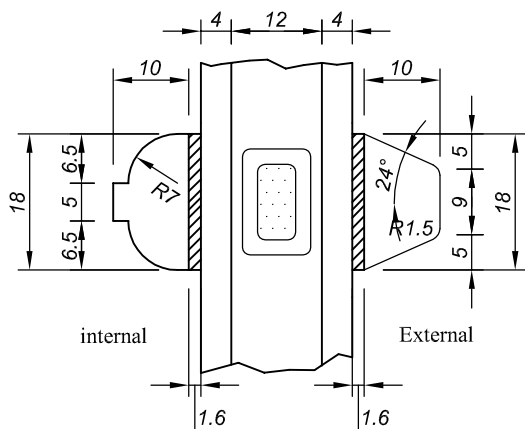

Heritage Bonded Bars

Internal Suitable For:-

Sliding Sash
"New Era"

External Suitable For:-

Sliding Sash

