


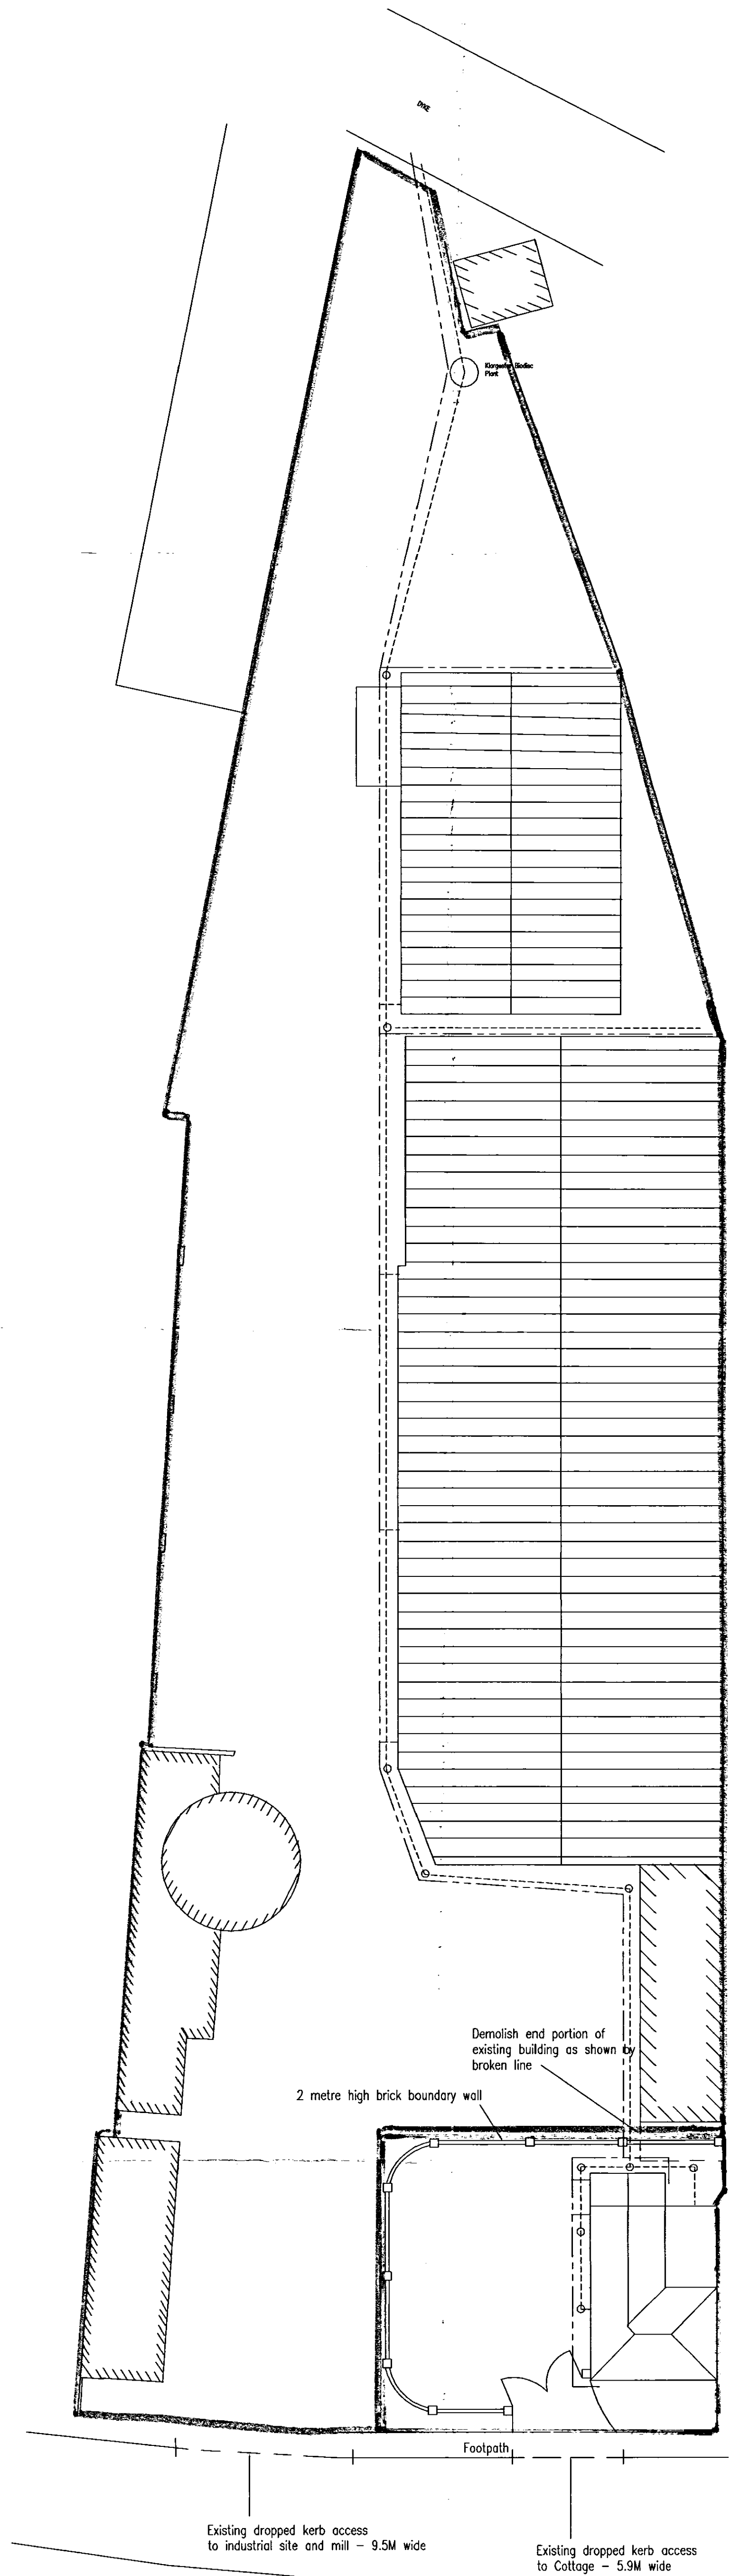

Applicant:- Rob Taylor
Site:- Millers Cottage at Northgate Mill, Northgate, Pinchbeck
Scale:- 1:200
Date: 19/02/07
Drawn By GD
Drawing Title:- Block Plan Re Proposal to bring Cottage back into residential use and proposed extension

