


02 - 1st Floor Plan

1 : 50

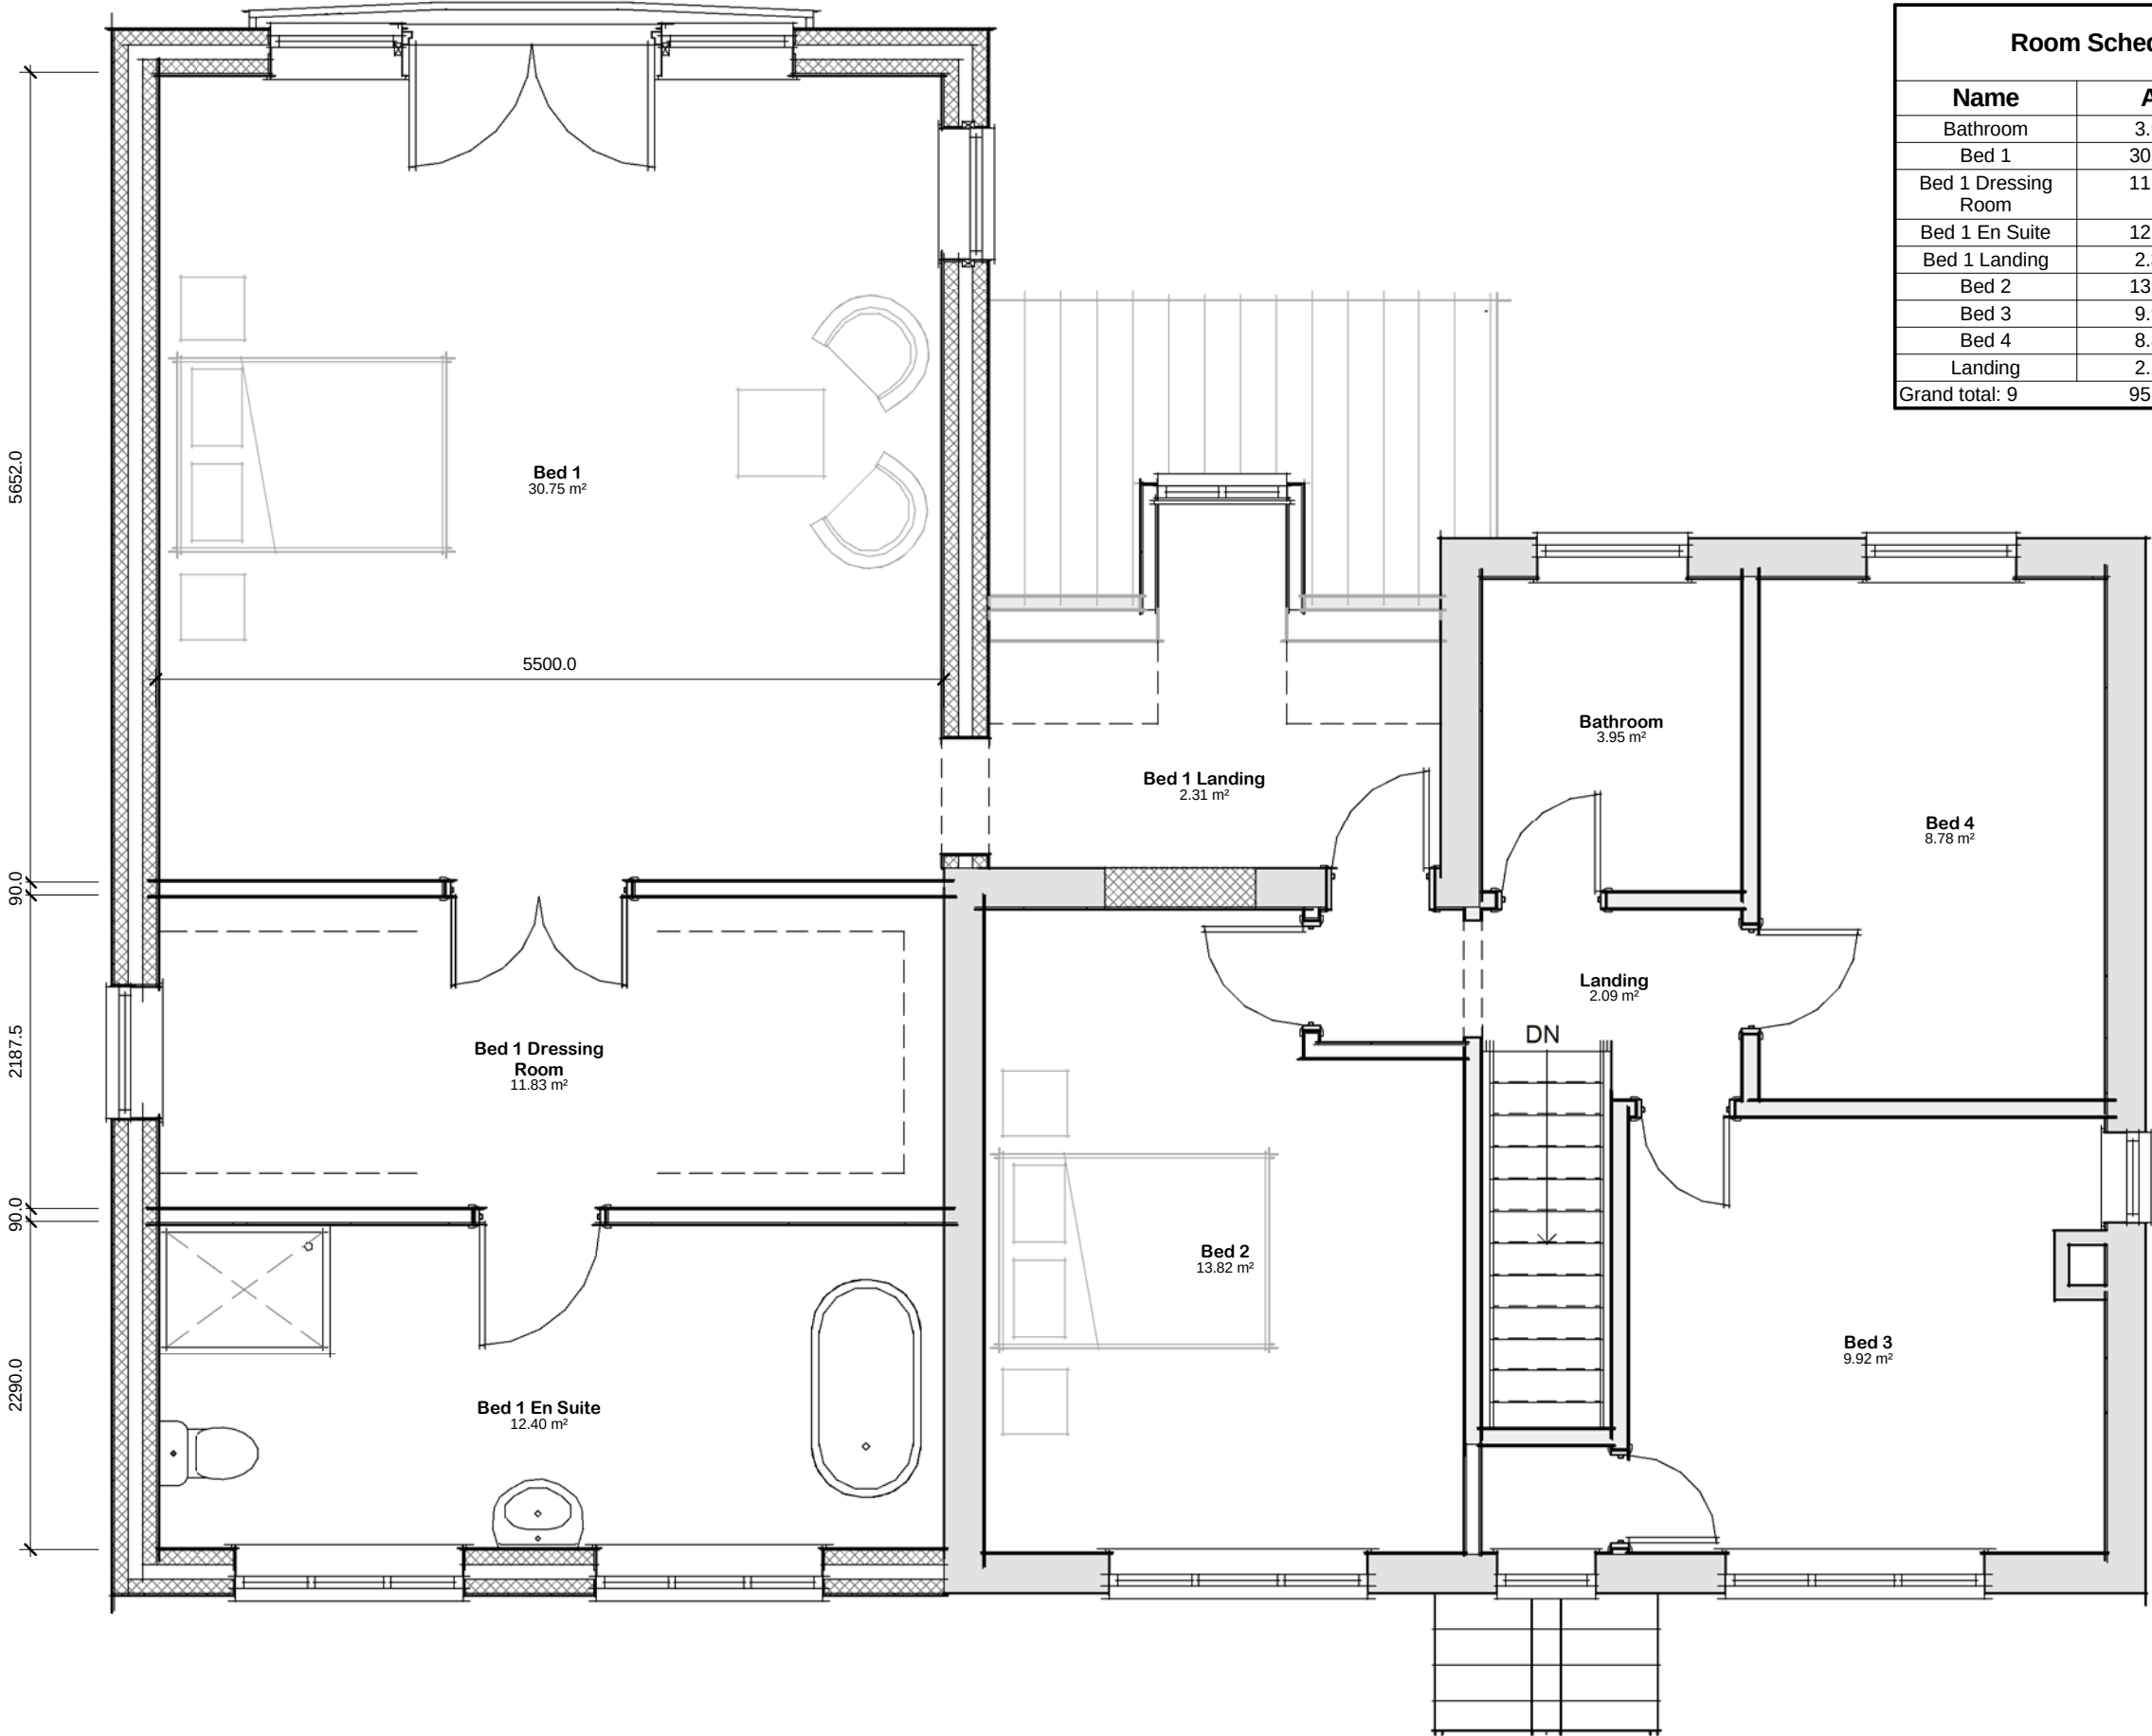

Room Schedule First Floor		
Name	Area	Perimeter
Bathroom	3.95 m²	8.0 m
Bed 1	30.75 m²	22.2 m
Bed 1 Dressing Room	11.85 m²	15.3 m
Bed 1 En Suite	12.40 m²	15.5 m
Bed 1 Landing	2.30 m²	6.9 m
Bed 2	13.80 m²	15.7 m
Bed 3	9.90 m²	13.4 m
Bed 4	8.80 m²	12.1 m
Landing	2.10 m²	6.3 m
Grand total: 9	95.85 m²	115.3 m