
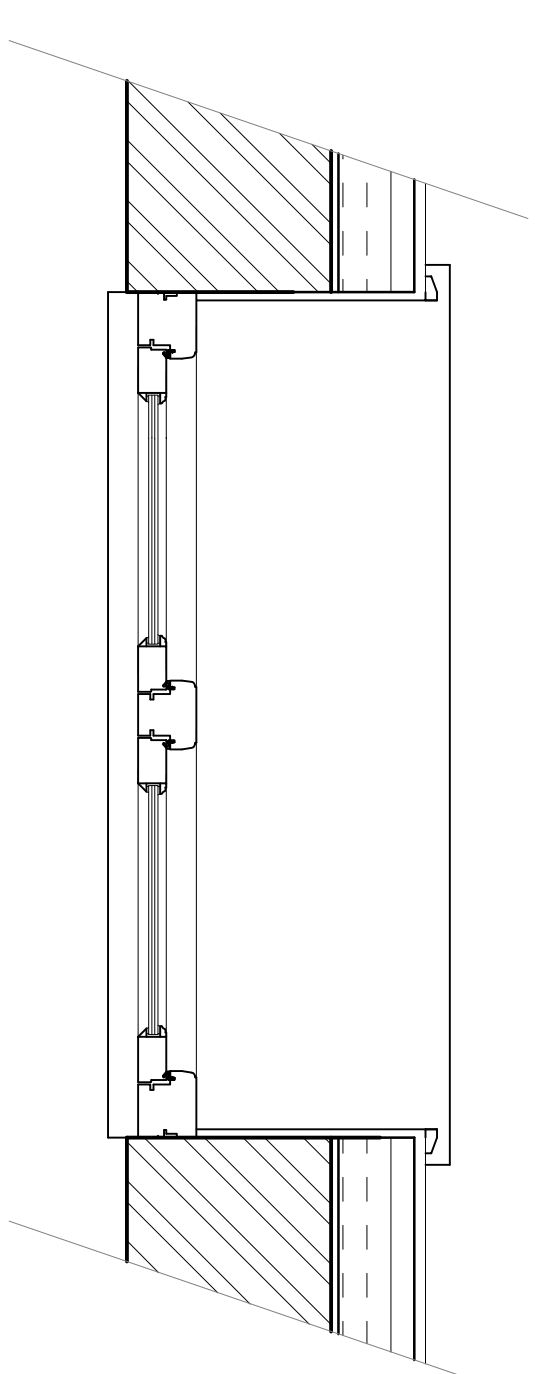
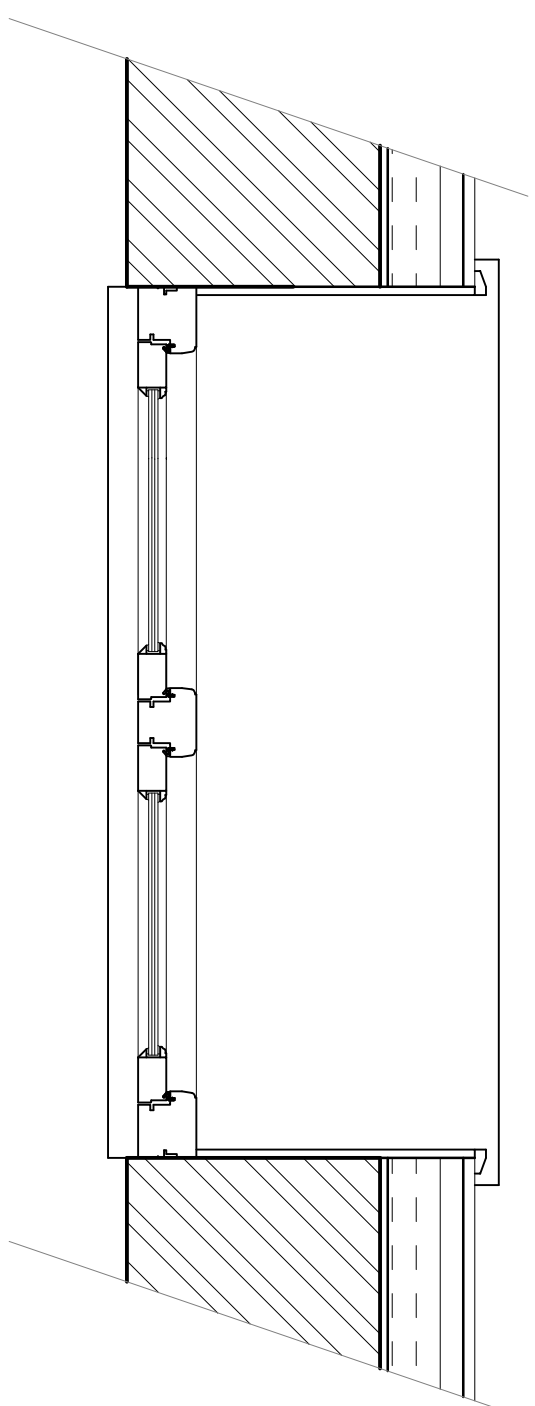
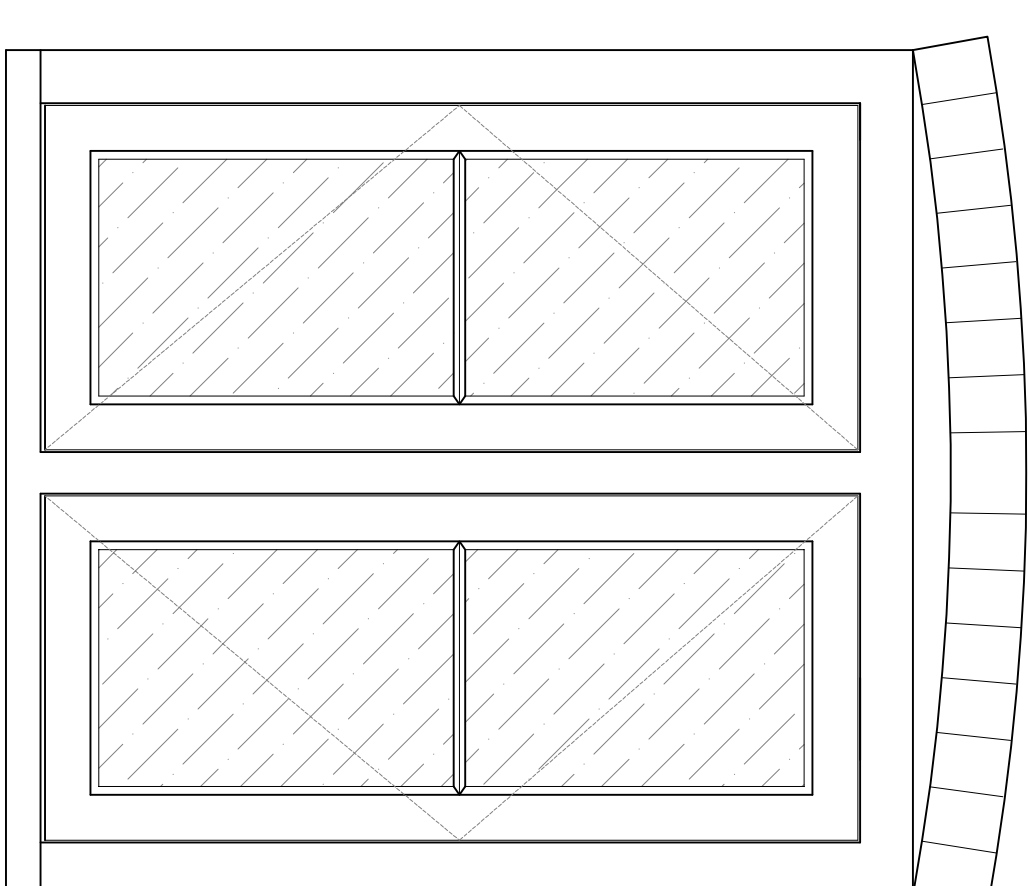
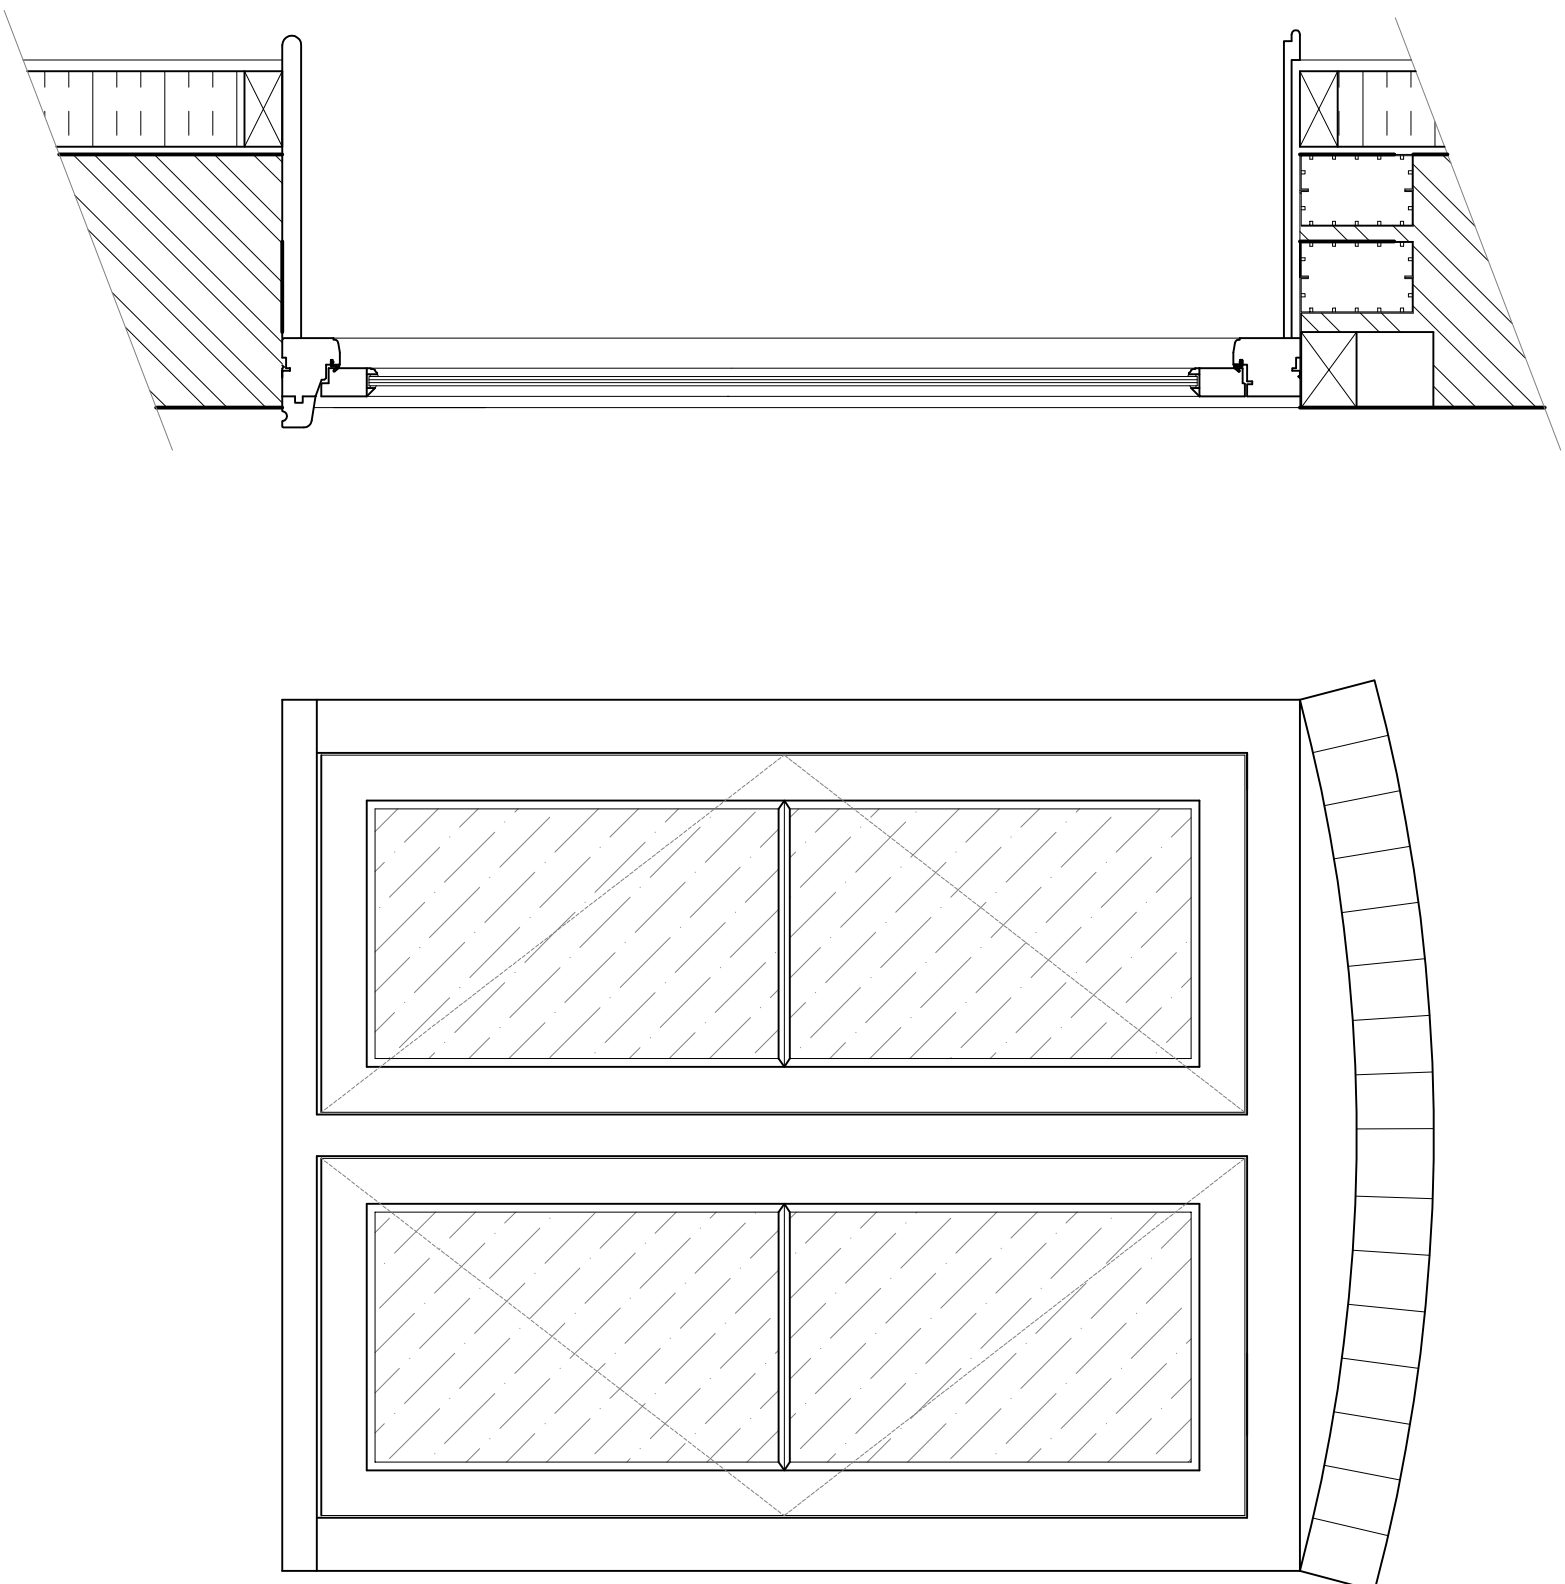
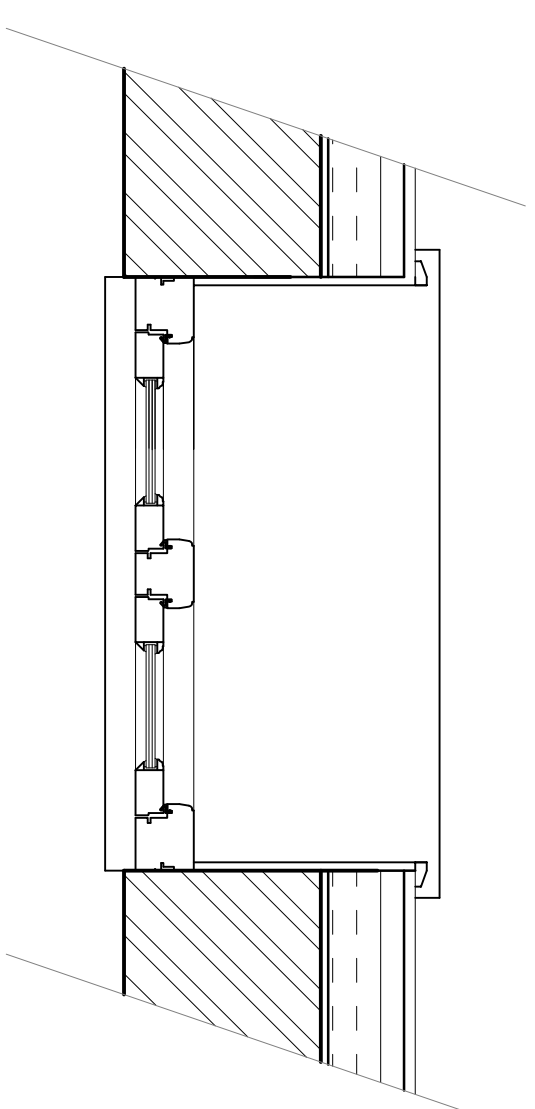
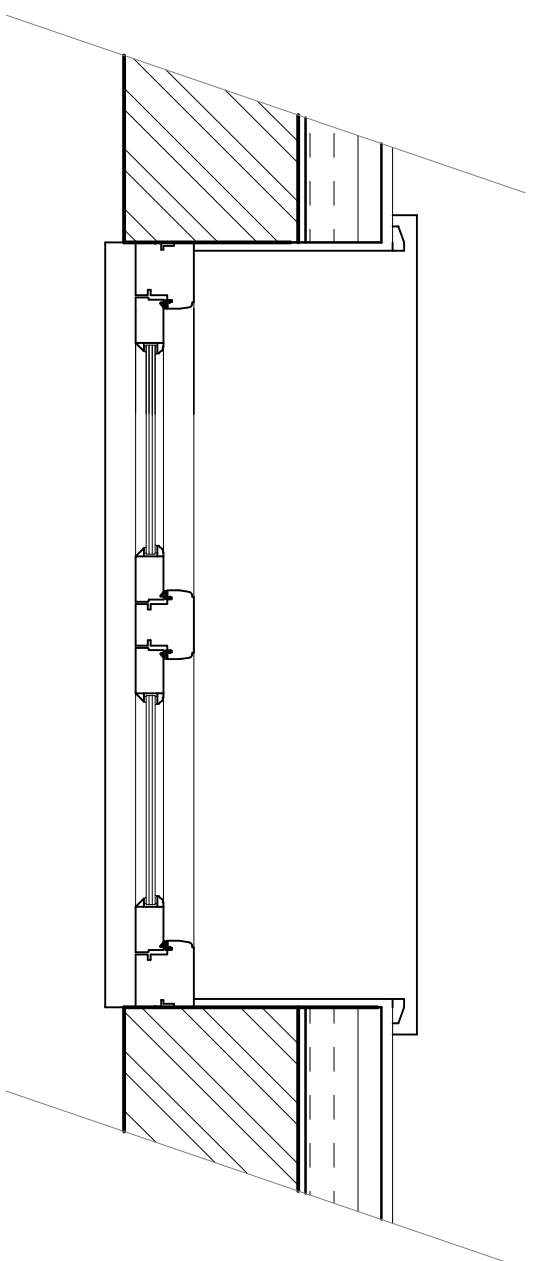
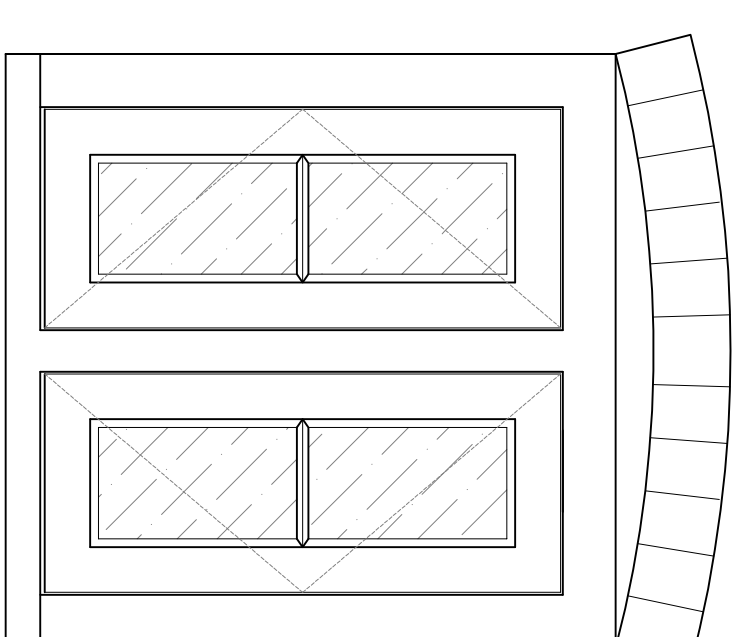
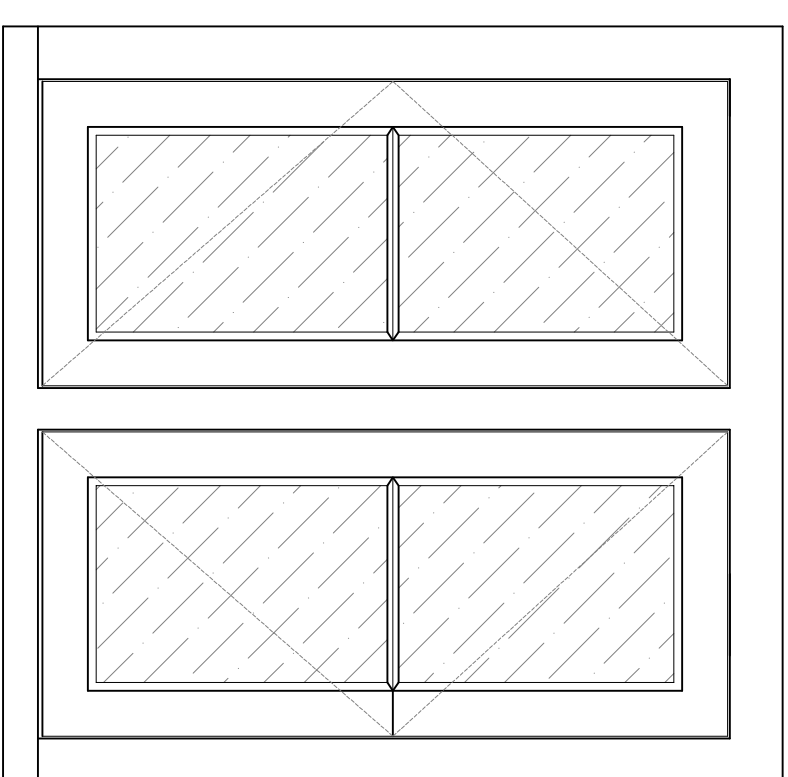


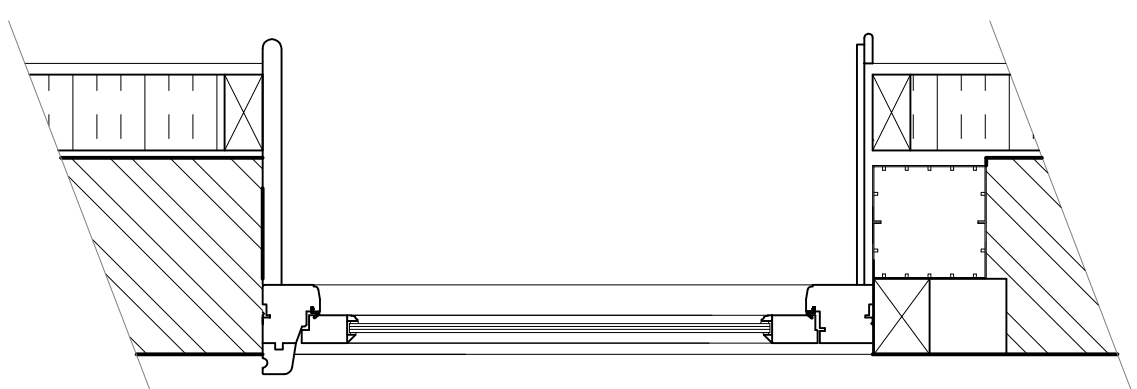

WINDOW DETAILS 1:10

[illegible]

G. R. MERCHANT LTD.
I.ENG AMICE FIWO

**ARCHITECTURAL, STRUCTURAL
AND LAND DRAINAGE
CONSULTANTS**

4 Wrights Mews
12A Park Road, Holbeach,
Spalding, Lincs. PE12 7EE
Tel: 01406 490800
Fax: 01406 425744
E-Mail: gr.merchant@btconnect.com

Project
BARN CONVERSION
MONEY BRIDGE FARM
GLENSIDE SOUTH
WEST PINGREECK, LINCOS, PEIL AND

Client
MR & MRS J GREEN

Drawing

WINDOW DETAILS

Job Ref.	Drawing No.
3232-17	10
Date	Drawn
Oct 2017	SLB

1:10 (Unless Otherwise Stated)

DO NOT SCALE FROM THIS DRAWING

